



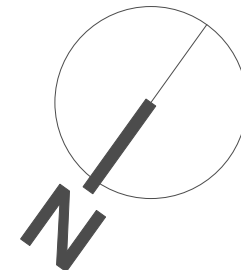

DO NOT SCALE FROM THIS DRAWING
ALL DIMENSIONS ARE TO BE CHECKED ON SITE
PRIOR TO COMMENCING WORKS ON SITE.
DISCREPANCY FOUND BETWEEN INFORMATION
GIVEN ON THIS DRAWING AND THAT GIVEN
ELSEWHERE OR RECORDED ON SITE SHALL BE
NOTIFIED IMMEDIATELY TO THE PROJECT ARCHITECT
IN WRITING

No.	Date	Revision	Notes

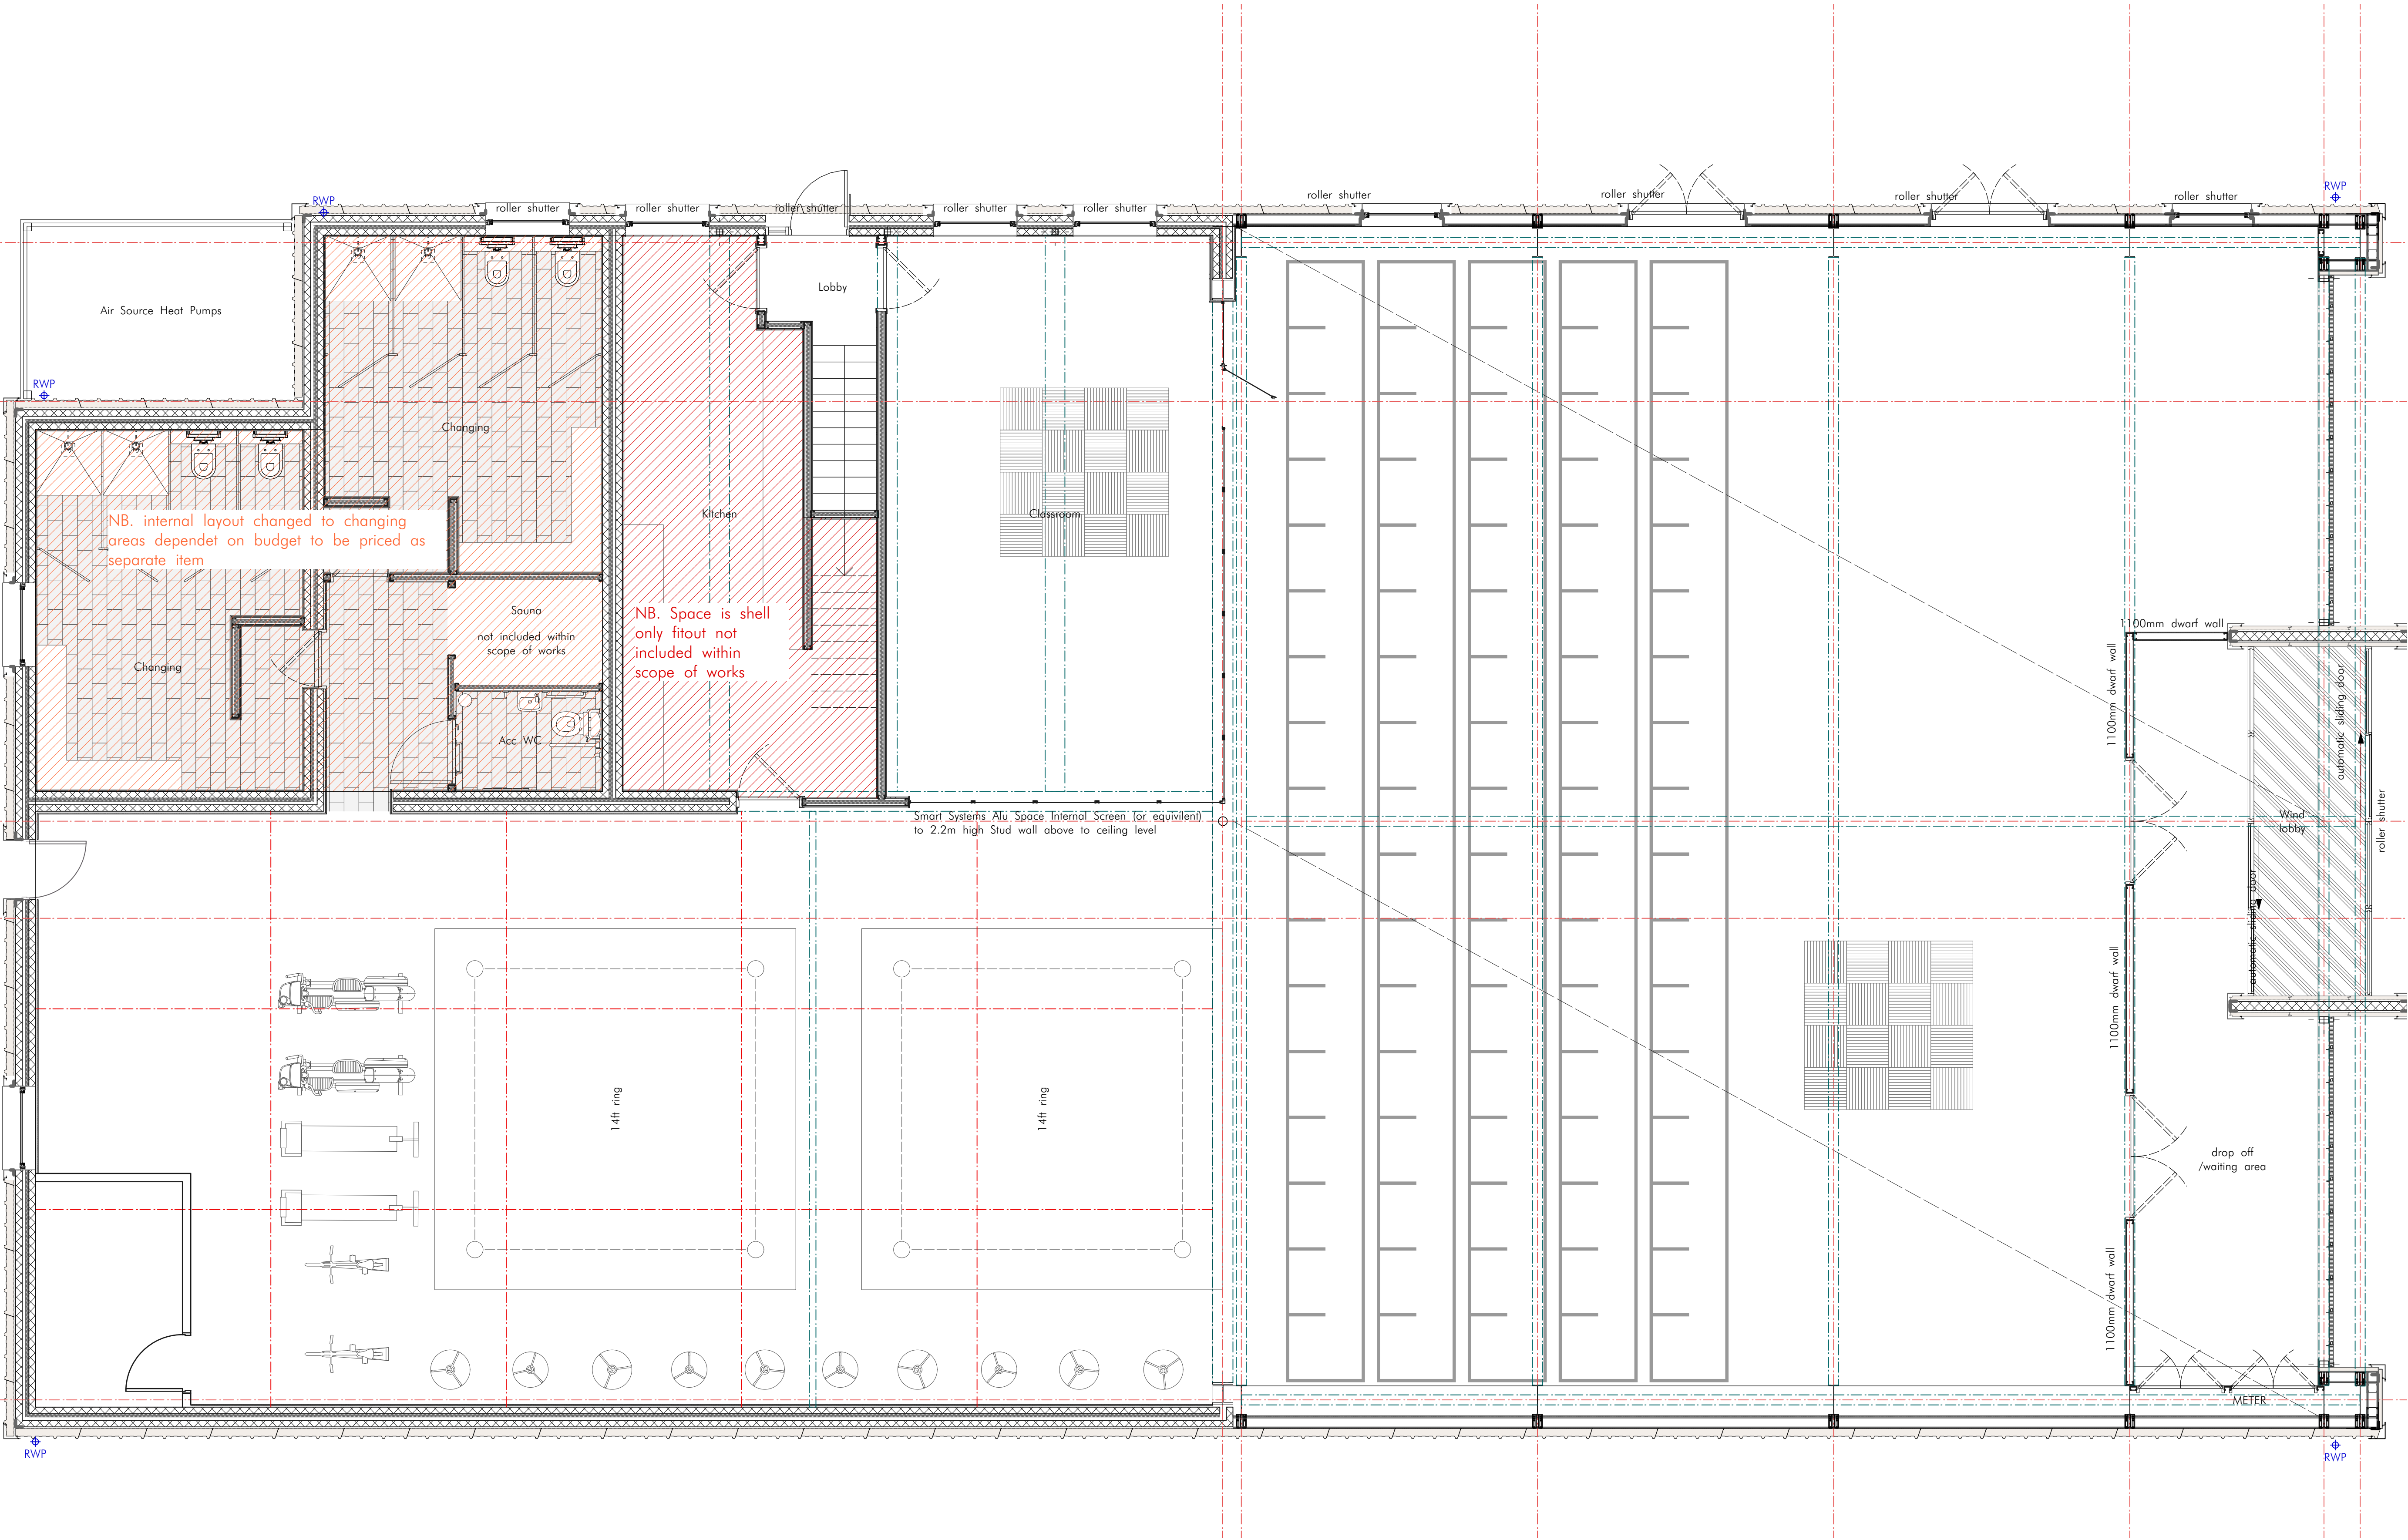

SCALE: 1:50 @ A1
0 1 2 3 M

23023
TOWER HILL ABC
HEATHFIELD ROAD, KIRKBY. L33 1WU

DWG No:
23023 CO 100 B

TITLE:
GND FLR LAYOUT PLAN

DATE: 12/12/2023
DRAWN: JC

FOR PRICING

Group:D Architects Avenue HQ, 4 St Pauls Square, Liverpool. L3 9SJ
T. 01515425027 E. info@groupdarchitects.com