



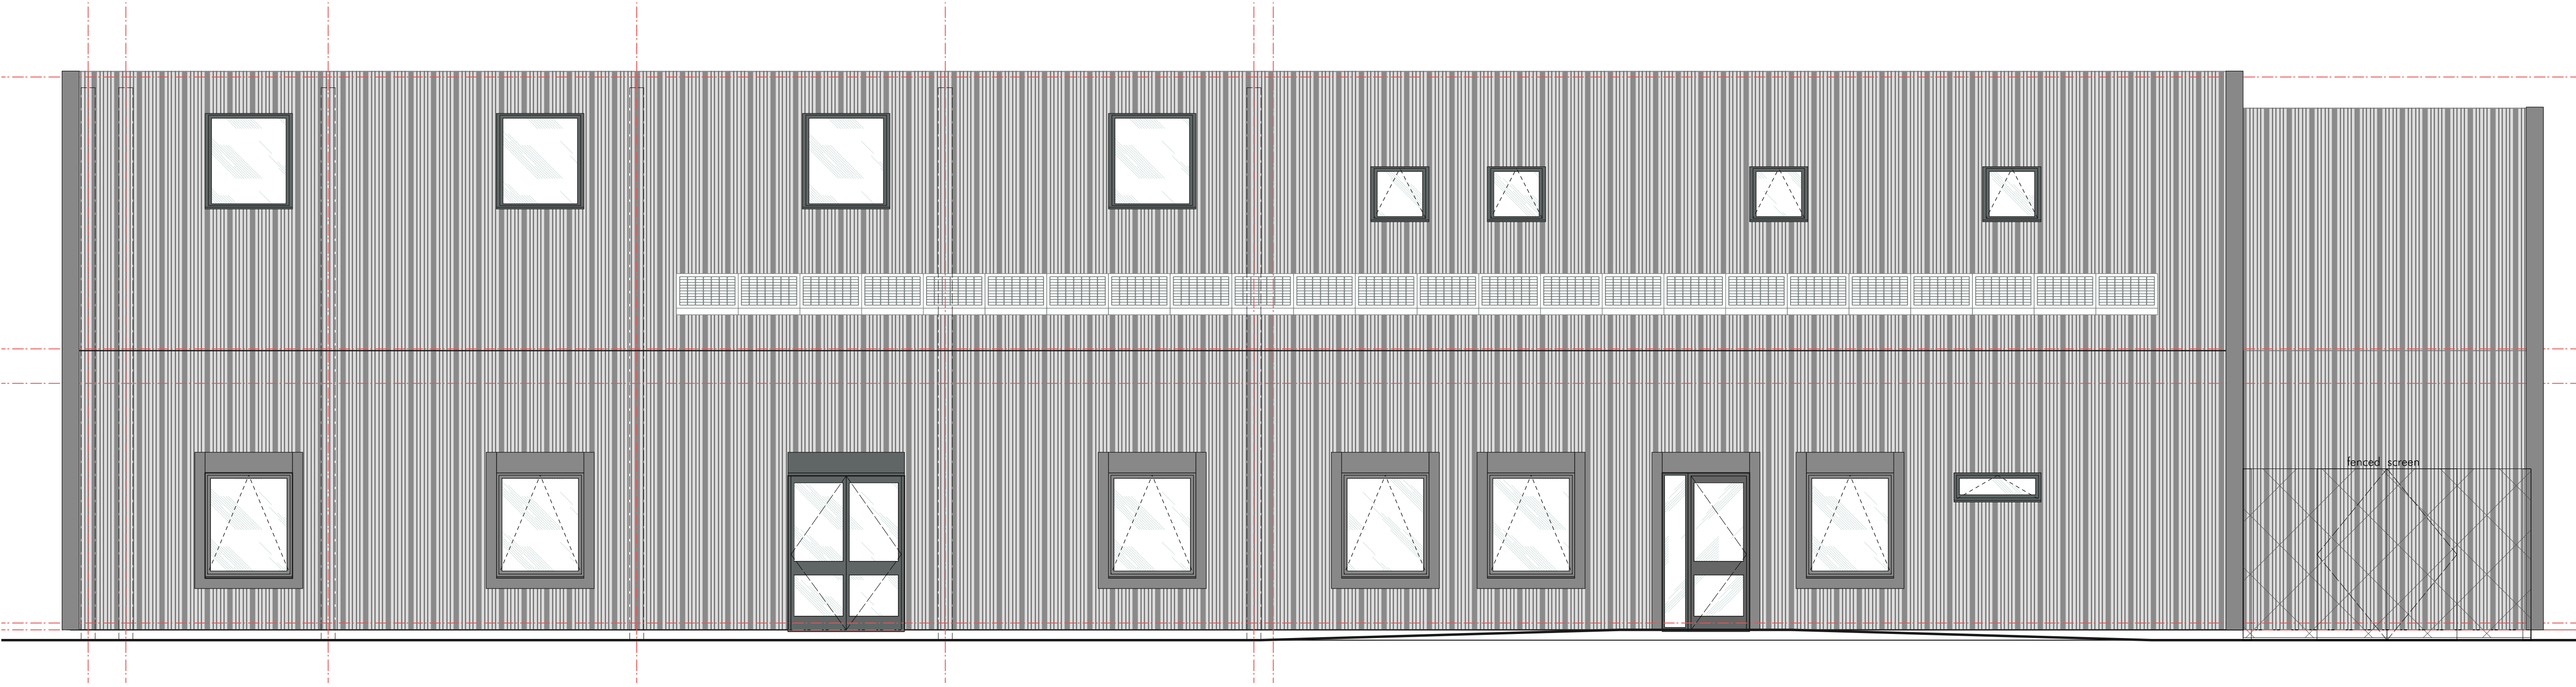

**DO NOT SCALE FROM THIS DRAWING**  
ALL DIMENSIONS ARE TO BE CHECKED ON SITE  
PRIOR TO COMMENCING WORKS ON SITE.  
DISCREPANCY FOUND BETWEEN INFORMATION  
GIVEN ON THIS DRAWING AND THAT GIVEN  
ELSEWHERE OR RECORDED ON SITE SHALL BE  
NOTIFIED IMMEDIATELY TO THE PROJECT ARCHITECT  
IN WRITING

| No. | Date | Revision | Notes |
|-----|------|----------|-------|
|     |      |          |       |

- 1. Back Lit Expanded Mesh Metal Panel
- 2. Aluminium Inward Opening Windows & Doors - RAL 9005
- 3. Powdercoated Aluminium Coping RAL 9005

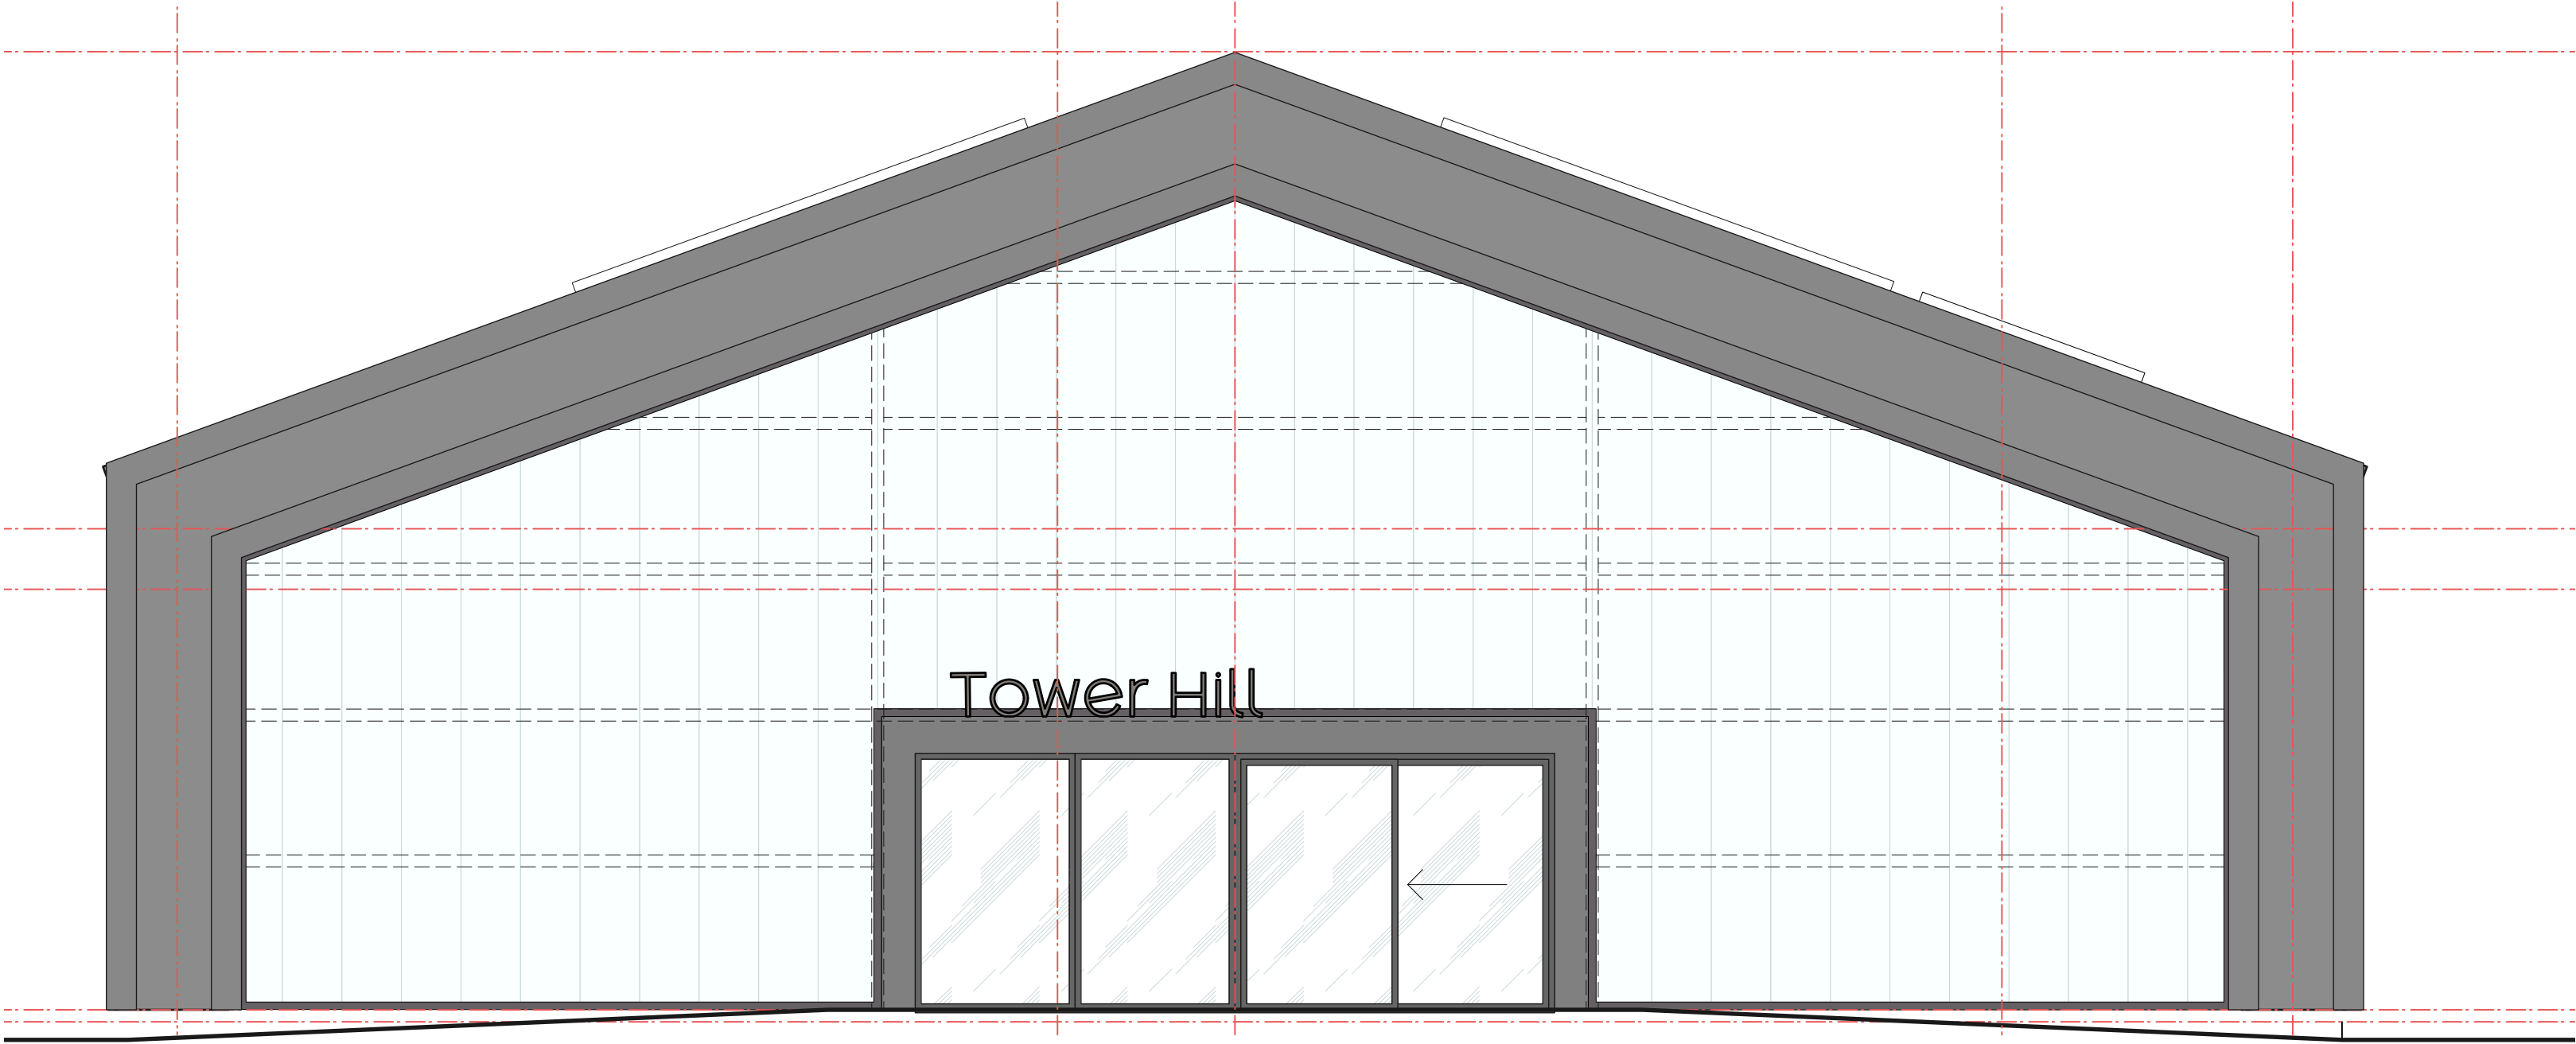

Group:D Architects Avenue HQ, 4 St Pauls Square, Liverpool. L3 9SU  
T. 01515425027 E. info@groupdarchitects.com

SCALE: 1:50 @ A1  
0 1 2 3 M

**23023**  
TOWER HILL ABC  
HEATHFIELD ROAD, KIRKBY. L33 1WU

DWG No:  
**23023 CO 201 B**

TITLE:  
**(P) ELEVATIONS**

DATE: 12/12/2023 DRAWN: JC

FOR PRICING