
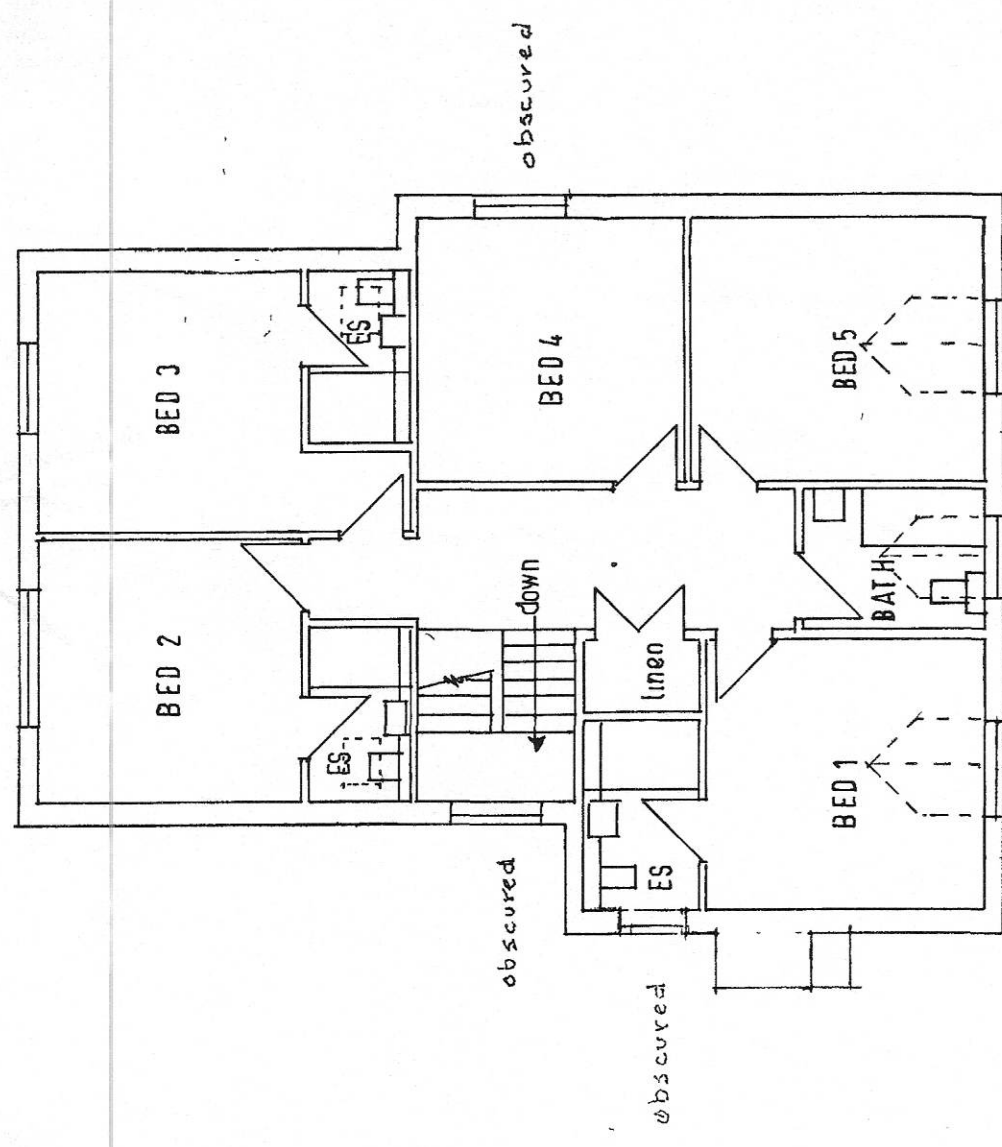
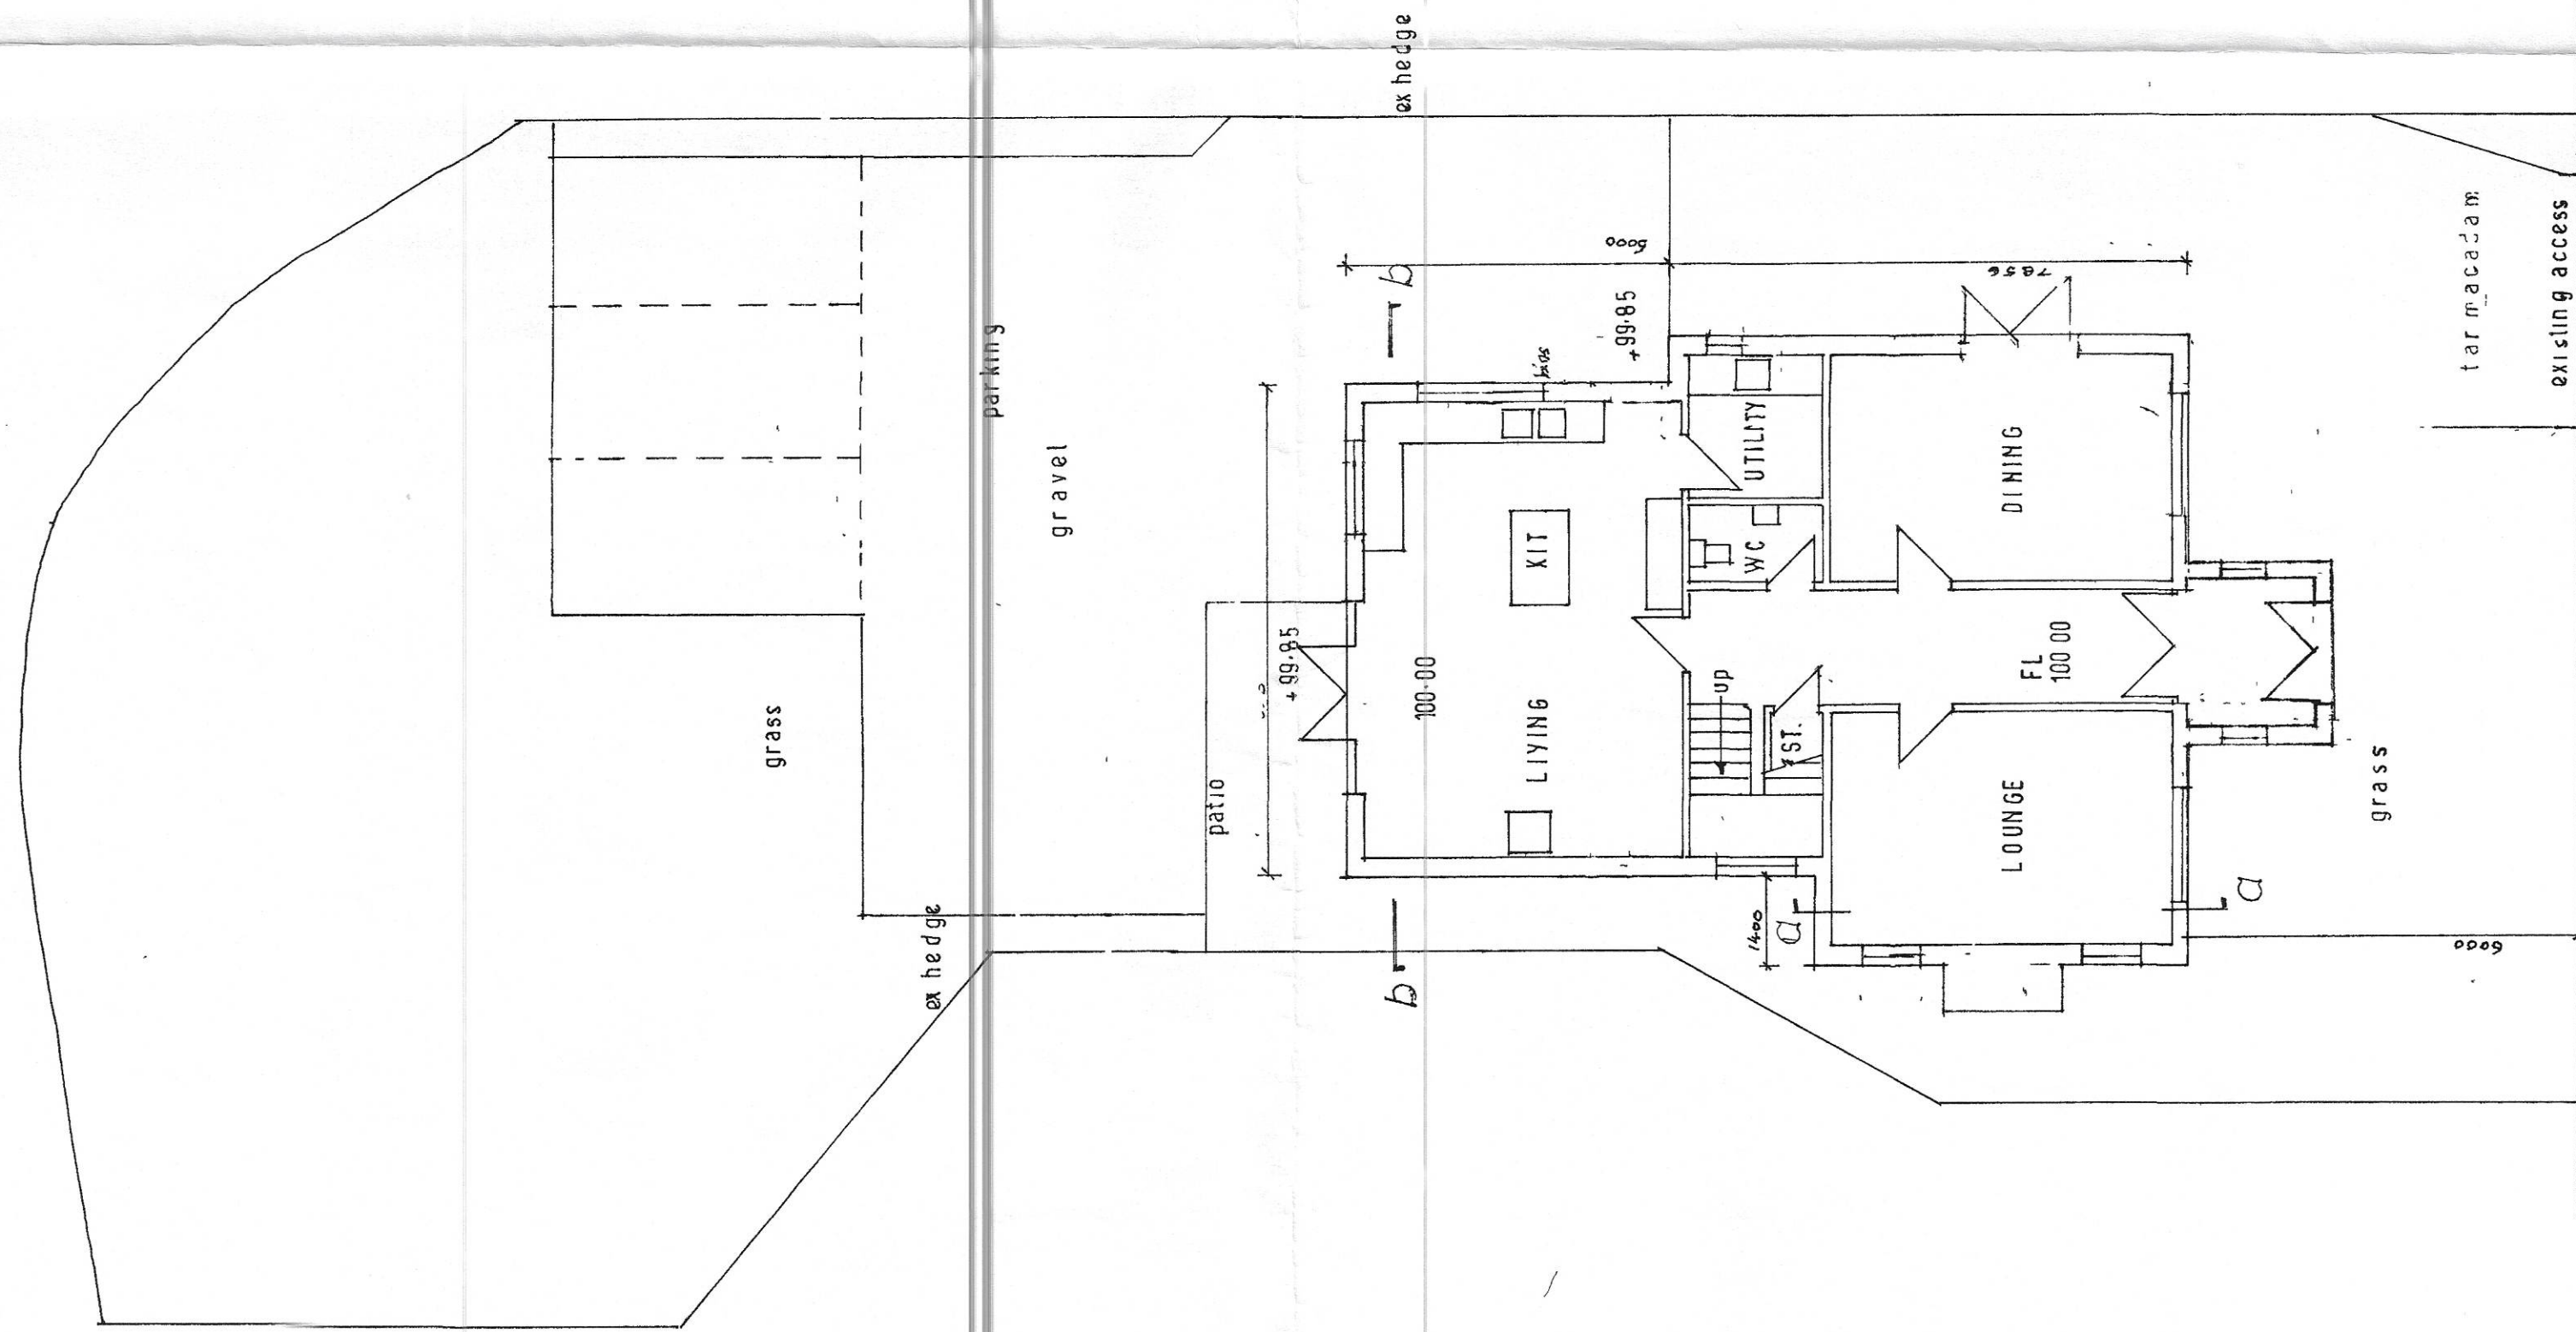
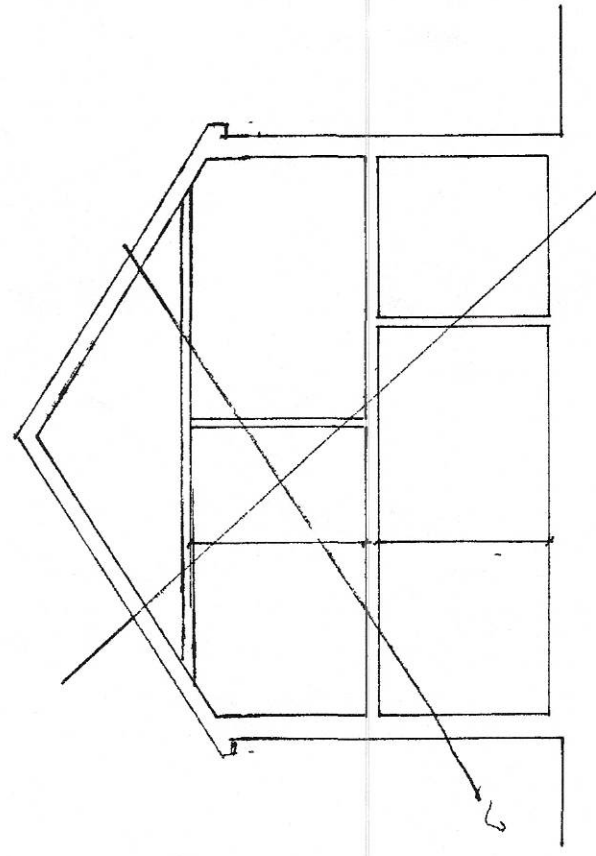
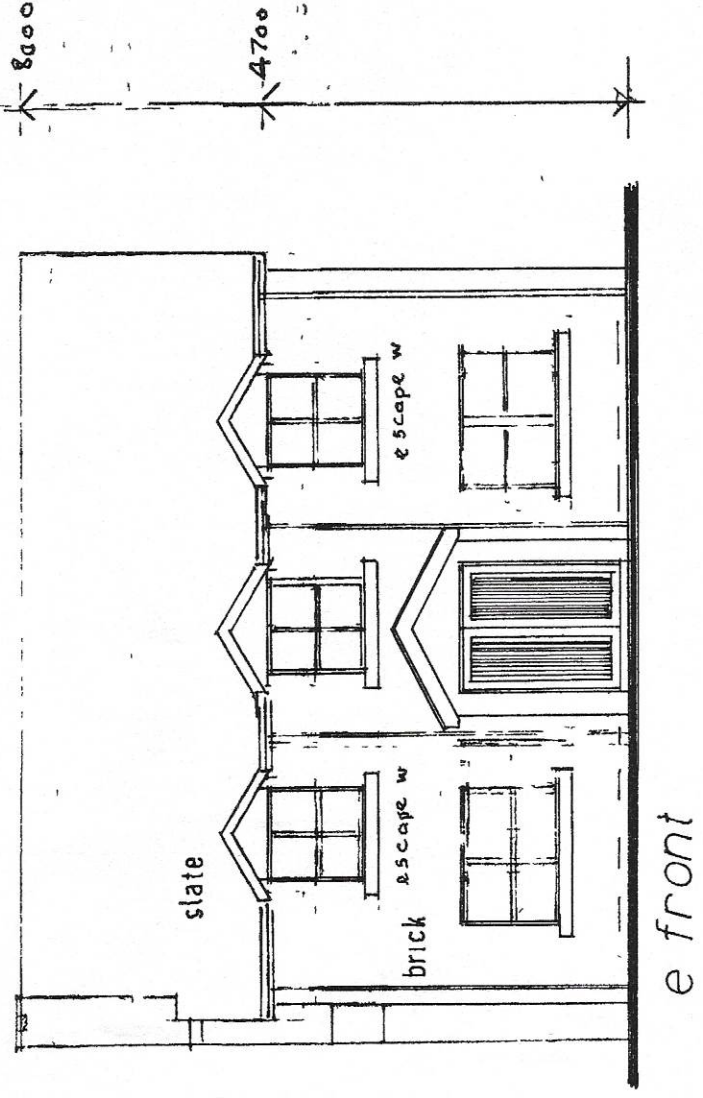
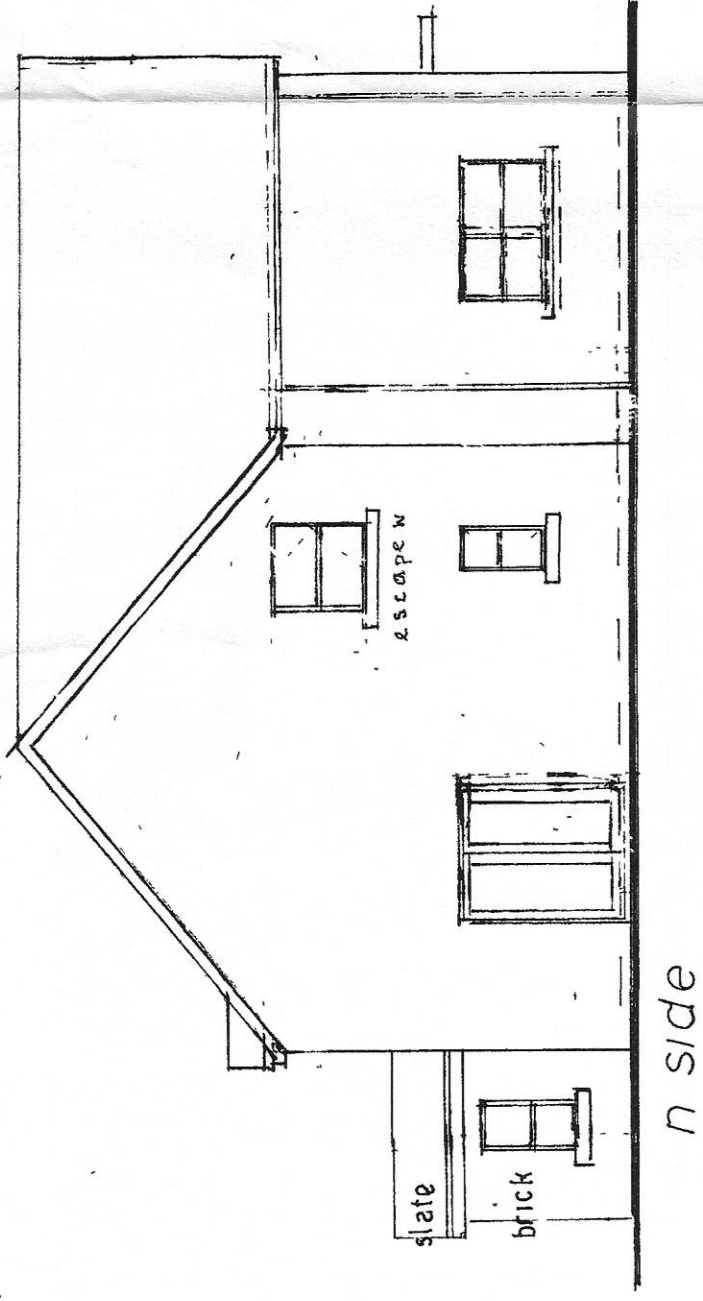
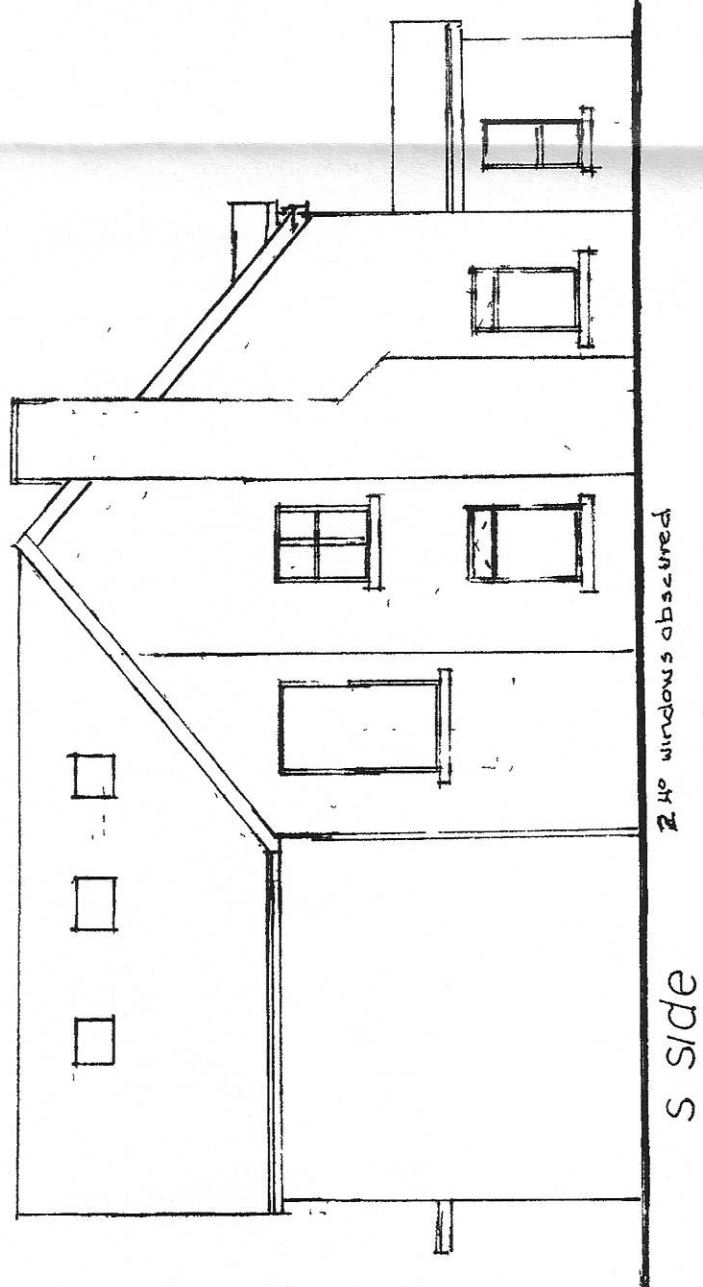


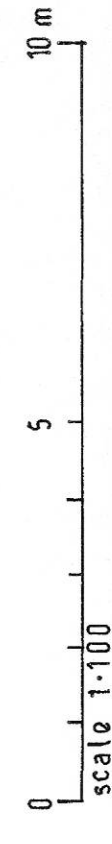

first floor

Volume - 623.5 cu. meters


[illegible]

site & ground floor

FOOTPRINT

VOLUME

PROPOSED Whitefield Lane frontage 1.200

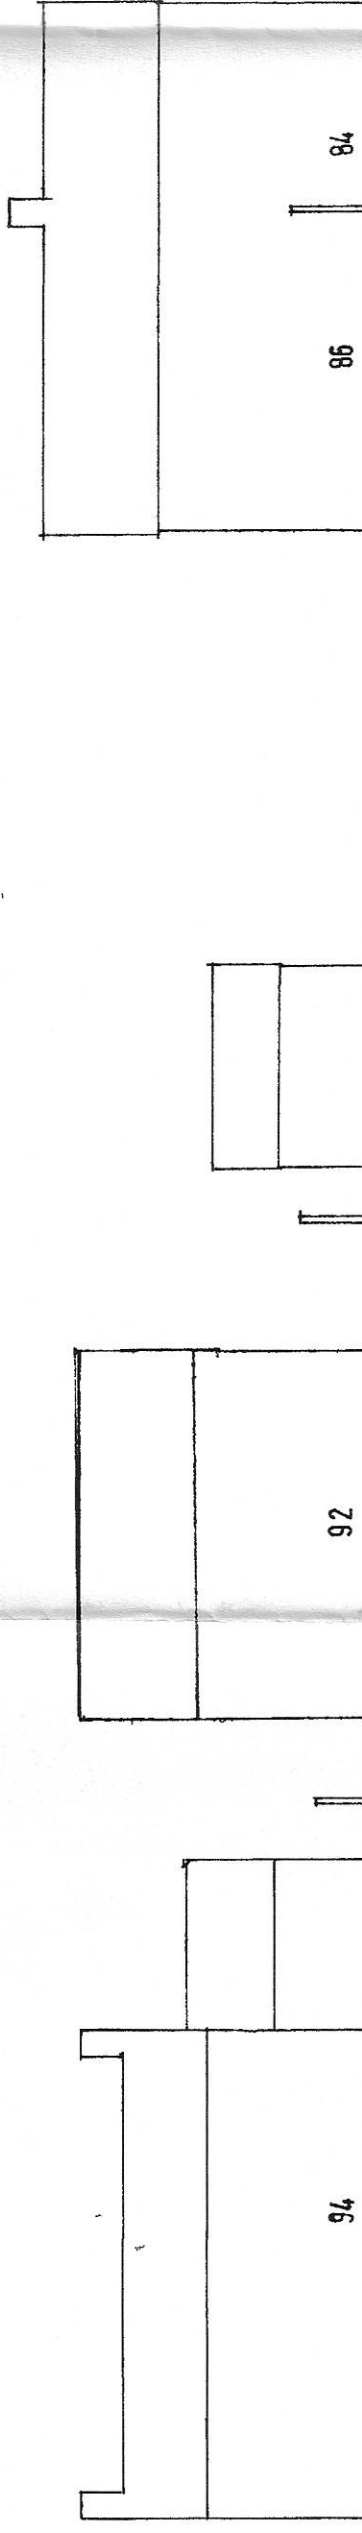

Crown Copyright. All rights reserved. Licence Number
 100120449

Site plans are prepared from a combination of U.S. digital Supermap data and other topographical or measured survey. Care should be taken when measuring from one system to another. U.S. information is in radians only.

Vehicle reasonable care is taken in the preparation of these details and descriptions they are for guidance only. Local requirements may cause details to be varied. All dimensions are approximate and should

be checked, I turn on. These details do not constitute any part of an offer or contract. Or no account may this drawing be sealed. Any discrepancy in the figured errors are to be left and

Check all the boxes that apply.