


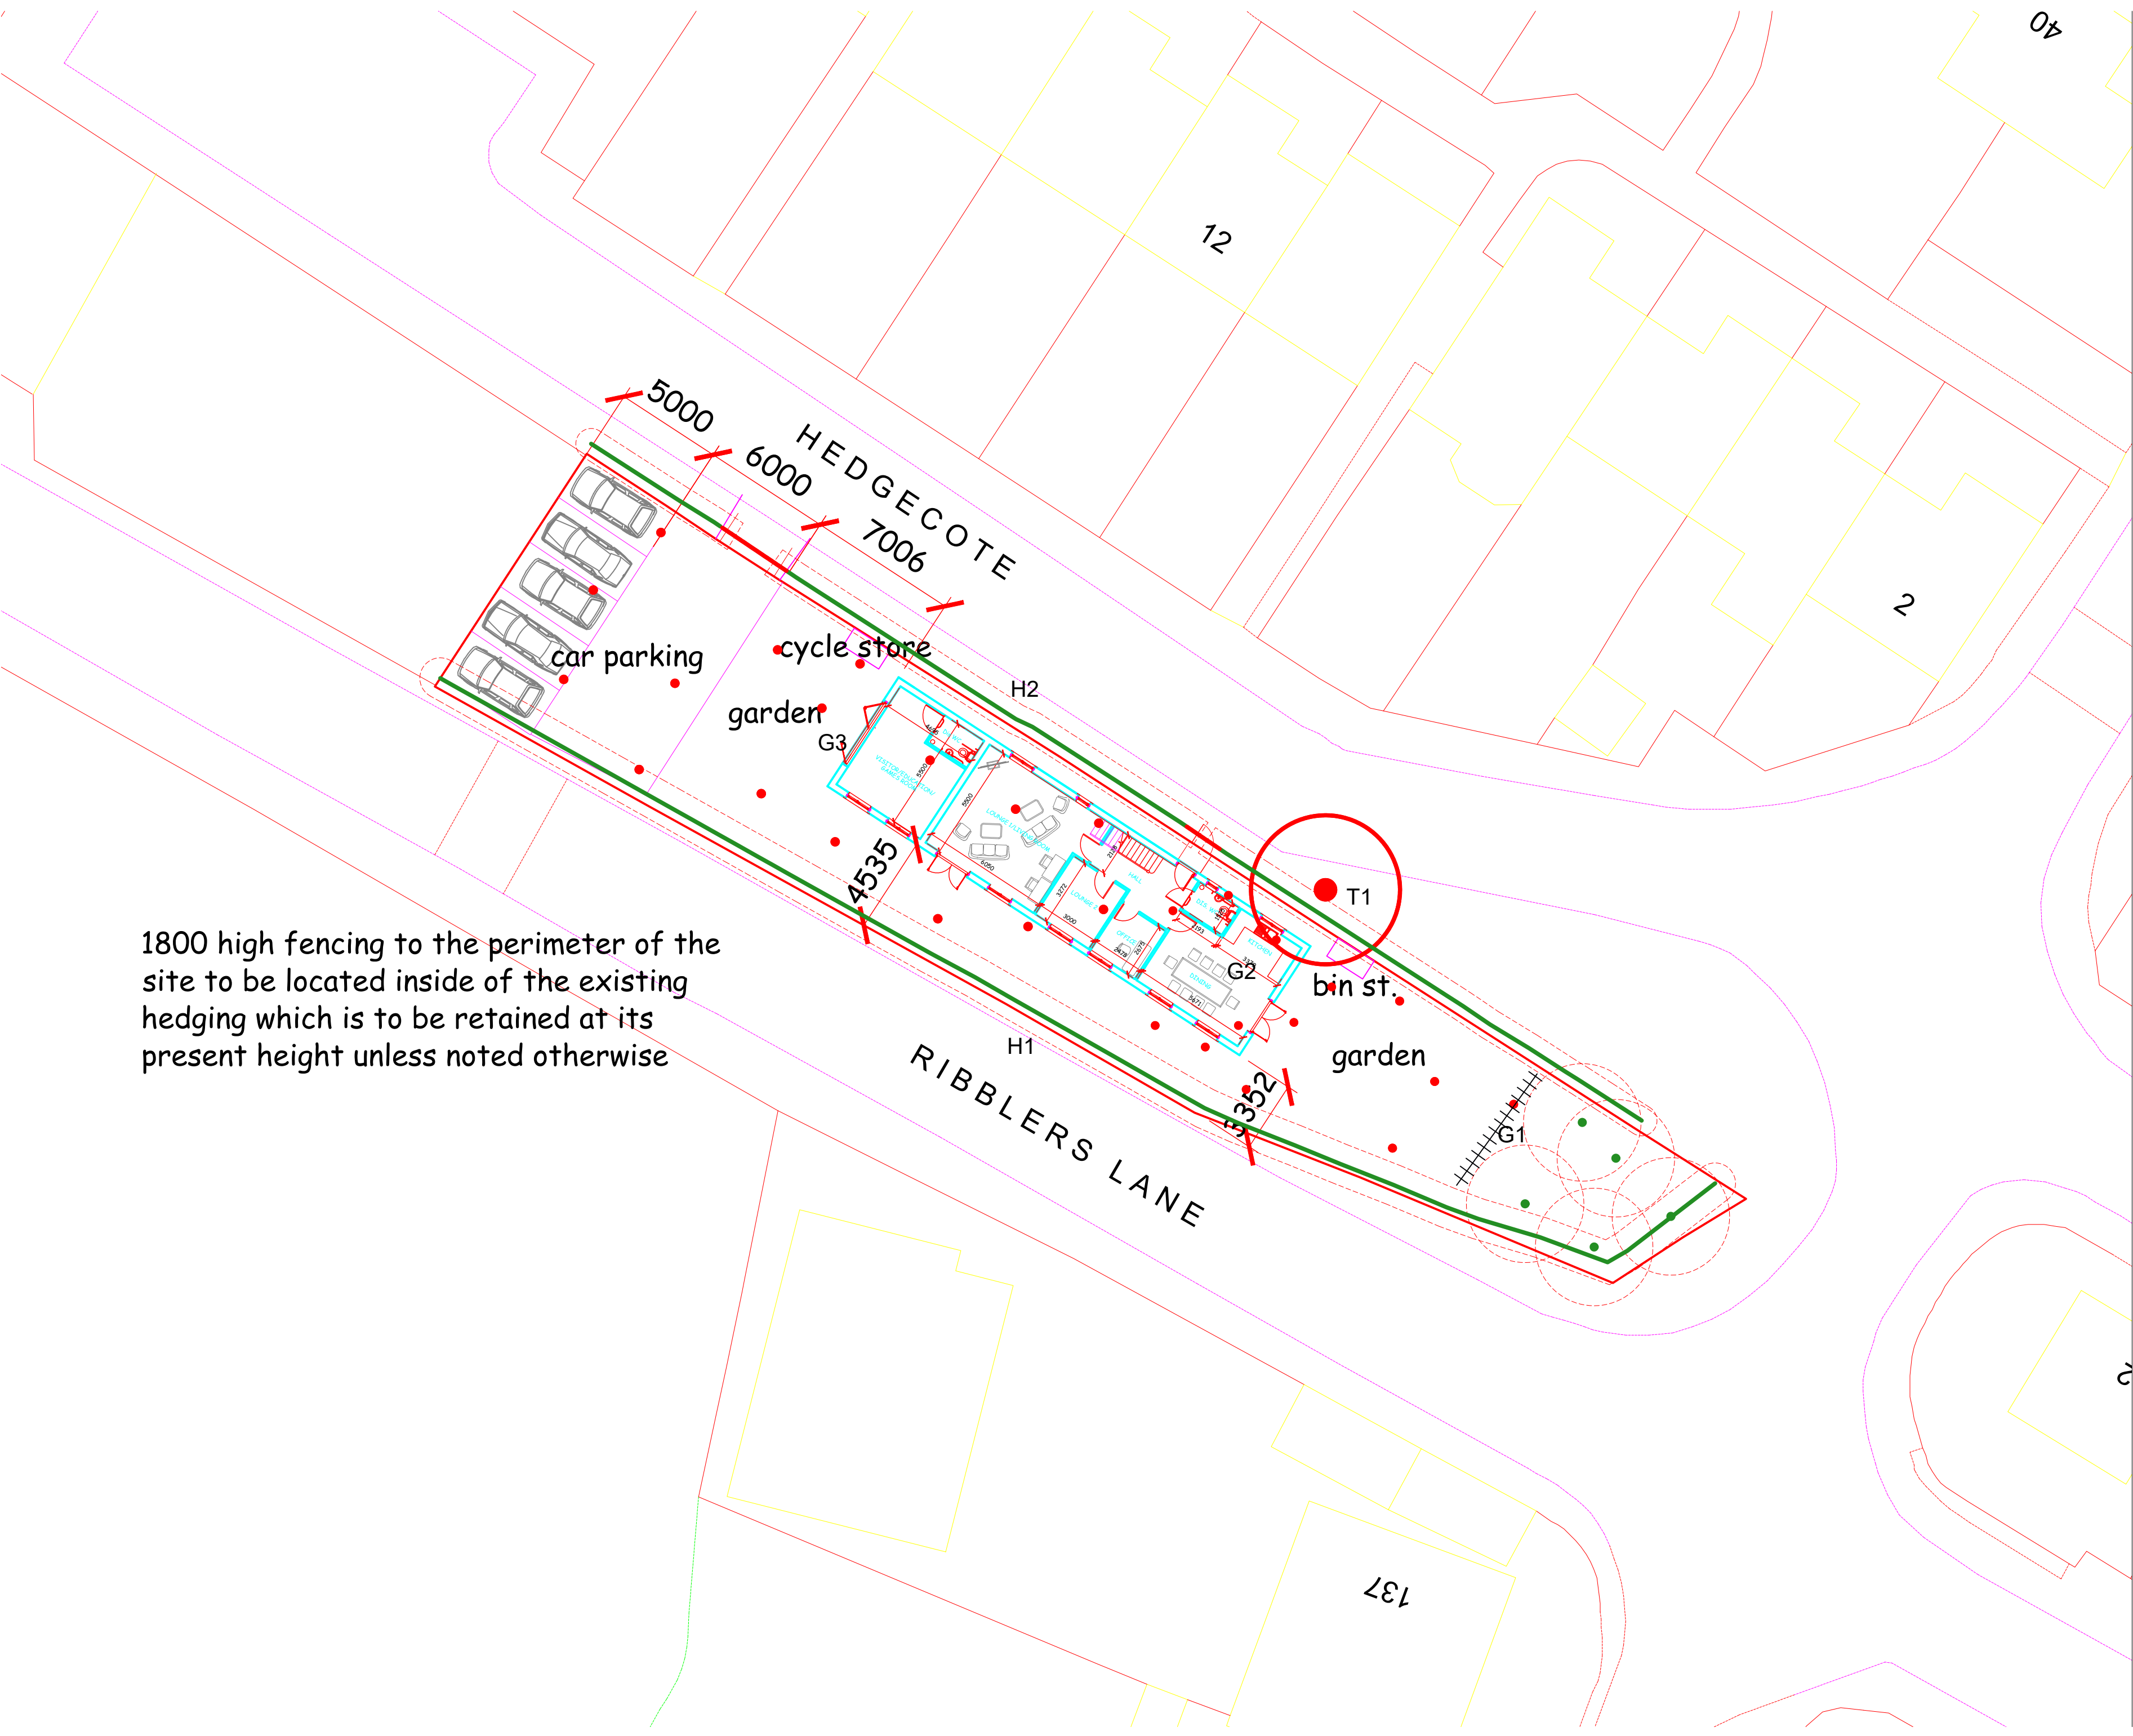

- Existing Trees Retained
- Existing Trees Removed
- Root Protection Area
- Tree protection fencing

1800 high fencing to the perimeter of the site to be located inside of the existing hedging which is to be retained at its present height unless noted otherwise

Mulberry TMC
Adamson House
Towers Business Park
Wilmslow Road
Didsbury
M20 2YY



Tel: 0161 955 3628
Email: info@mulberrytmc.co.uk

Site Address:
118 Ribblers Lane
Knowsley

Drawing Title:
Method Statement Plan

Drawing No:
118RL/MS/01

Date: 27/04/2023 Scale: 1:200@A2 Drawn by: CS

Note: Dimensions are not to be scaled from this drawing.
All written measurements are to be checked on site by the contractor. Copyright Mulberry TMC.
Note: All rights described in Chapter IV of the Copyright Design & Patents Act 1988 have generally been asserted.