


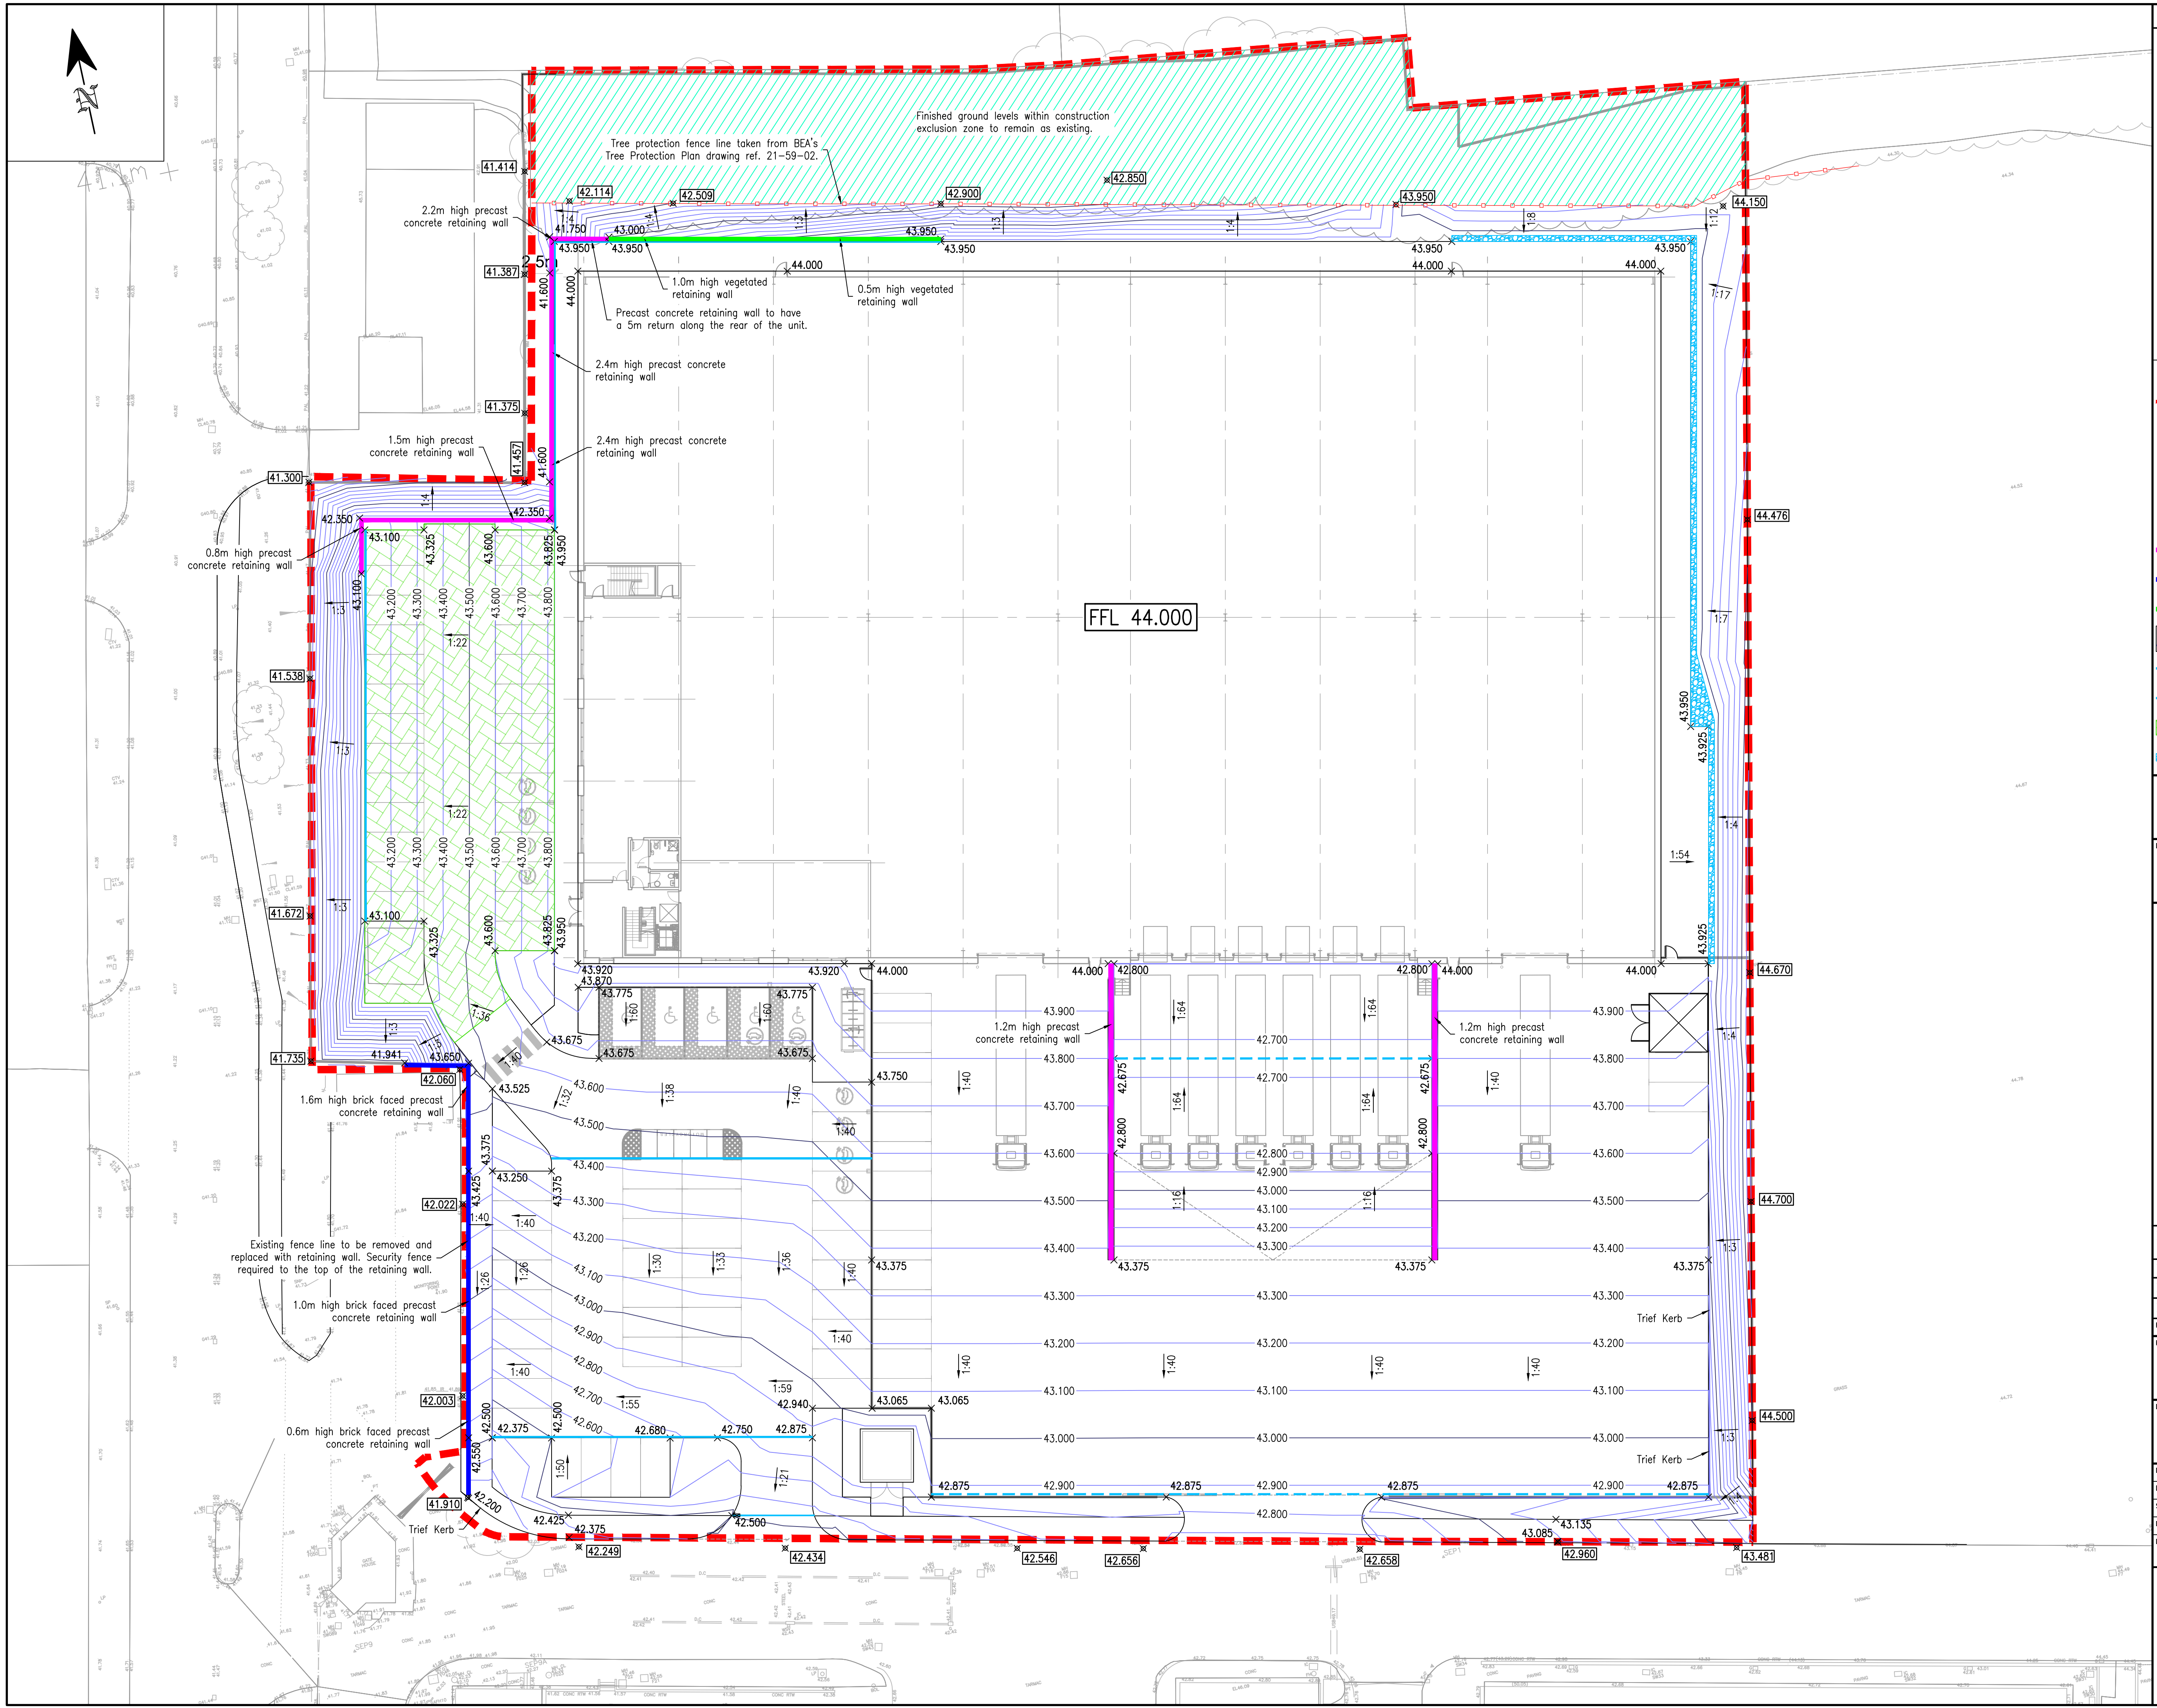

Notes:

- Do not scale from this drawing.
- In case of any discrepancies in drawings, details or bills, refer to engineers for clarification; unilateral decisions by the Contractor will not be accepted.
- This drawing is to be read in conjunction with all related Architects, Consultants & Sub-Contractors drawings and specifications.
- The Contractor is advised that all design drawings and information are to be read concurrently and any discrepancies or omissions reported directly to PTA's Civil Engineering Department.

Key:

- Site Boundary
- FFL 44.000 Finished Floor Level (mAOD)
- Existing Ground Level (mAOD)
- Proposed Ground Level (mAOD)
- Proposed Gradient
- Precast Retaining Wall Max Retained Height Shown
- Brick Faced Precast Retaining Wall Max Retained Height Shown
- Vegetated Retaining Wall Max Retained Height Shown
- Minor and Major Contours 0.1 & 0.5m Intervals
- Drainage Channel
- Slot Drain
- Permeable Block Paving
- Filter Drain

© Powell Tolner & Associates Ltd.

The contents of this drawing may not be reproduced in whole or in part without the prior written permission of Powell Tolner & Associates.

COMMENT/COSTING/APPROVAL
NOT FOR CONSTRUCTION

P04	Retaining Walls Updated to Suit Revised Carpark Extent	TA	17.05.22	SLW
P03	Preliminary Tender Issue	TA	10.05.22	SLW
P02	Updated Carpark Levels	GW	24.11.21	
P01	First Issue	GW	05.11.21	SLW
REV	DESCRIPTION	BY	DATE	CHK'D

PROJECT TITLE
Image Business Park
Knowlesy Site 2

DRAWING TITLE
Proposed Levels

DATE	Nov 2021	This drawing is issued only for the purposes described in the drawing status box.	PTA PROJ No
DRAWN	GW		9865
SCALE	1:250		REVISION
DRG SIZE	A1		P04
DRAWING No	9865-PTA-XX-XX-DR-C- 8300		

Consulting Civil & Structural Engineers

pta

29 Red Lion Street
Chesham
Bucks.
HP5 1EJ
Tel. 01494 772721

www.ptaconsult.co.uk