



Warning to House Purchasers
Buyers are advised that this is a working drawing and the contents of this drawing may be subject to change during the build process. The layout, form, content, and dimensions specified are included for general guidance only. Finishes or features shown may differ or be subject to material properties. Whilst we make every effort to ensure our drawings are up to date, there may still be the need for an unavoidable change in planning. Please refer to the planning application and planning permission. Purchasers are advised to check with Sales Advisor whether any alterations have been made to this drawing. The contents of this drawing do not constitute a contract, part of any contract or warranty unless specifically incorporated into the contract. They should not be relied upon for the purposes of entering into a contract to purchase any property.

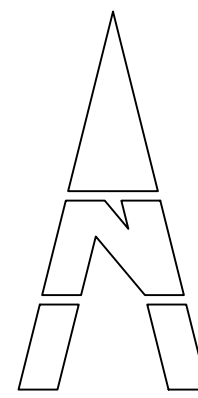

Legend

Bin Storage Area
1.8mx 2.5mm flagged area for storage of wheelie bins.
1 x general waste | 1 x paper & cardboard |
1 x glass & plastic | 1 x garden waste

Refuse Route
Proposed route of bins from dwelling
to collection point

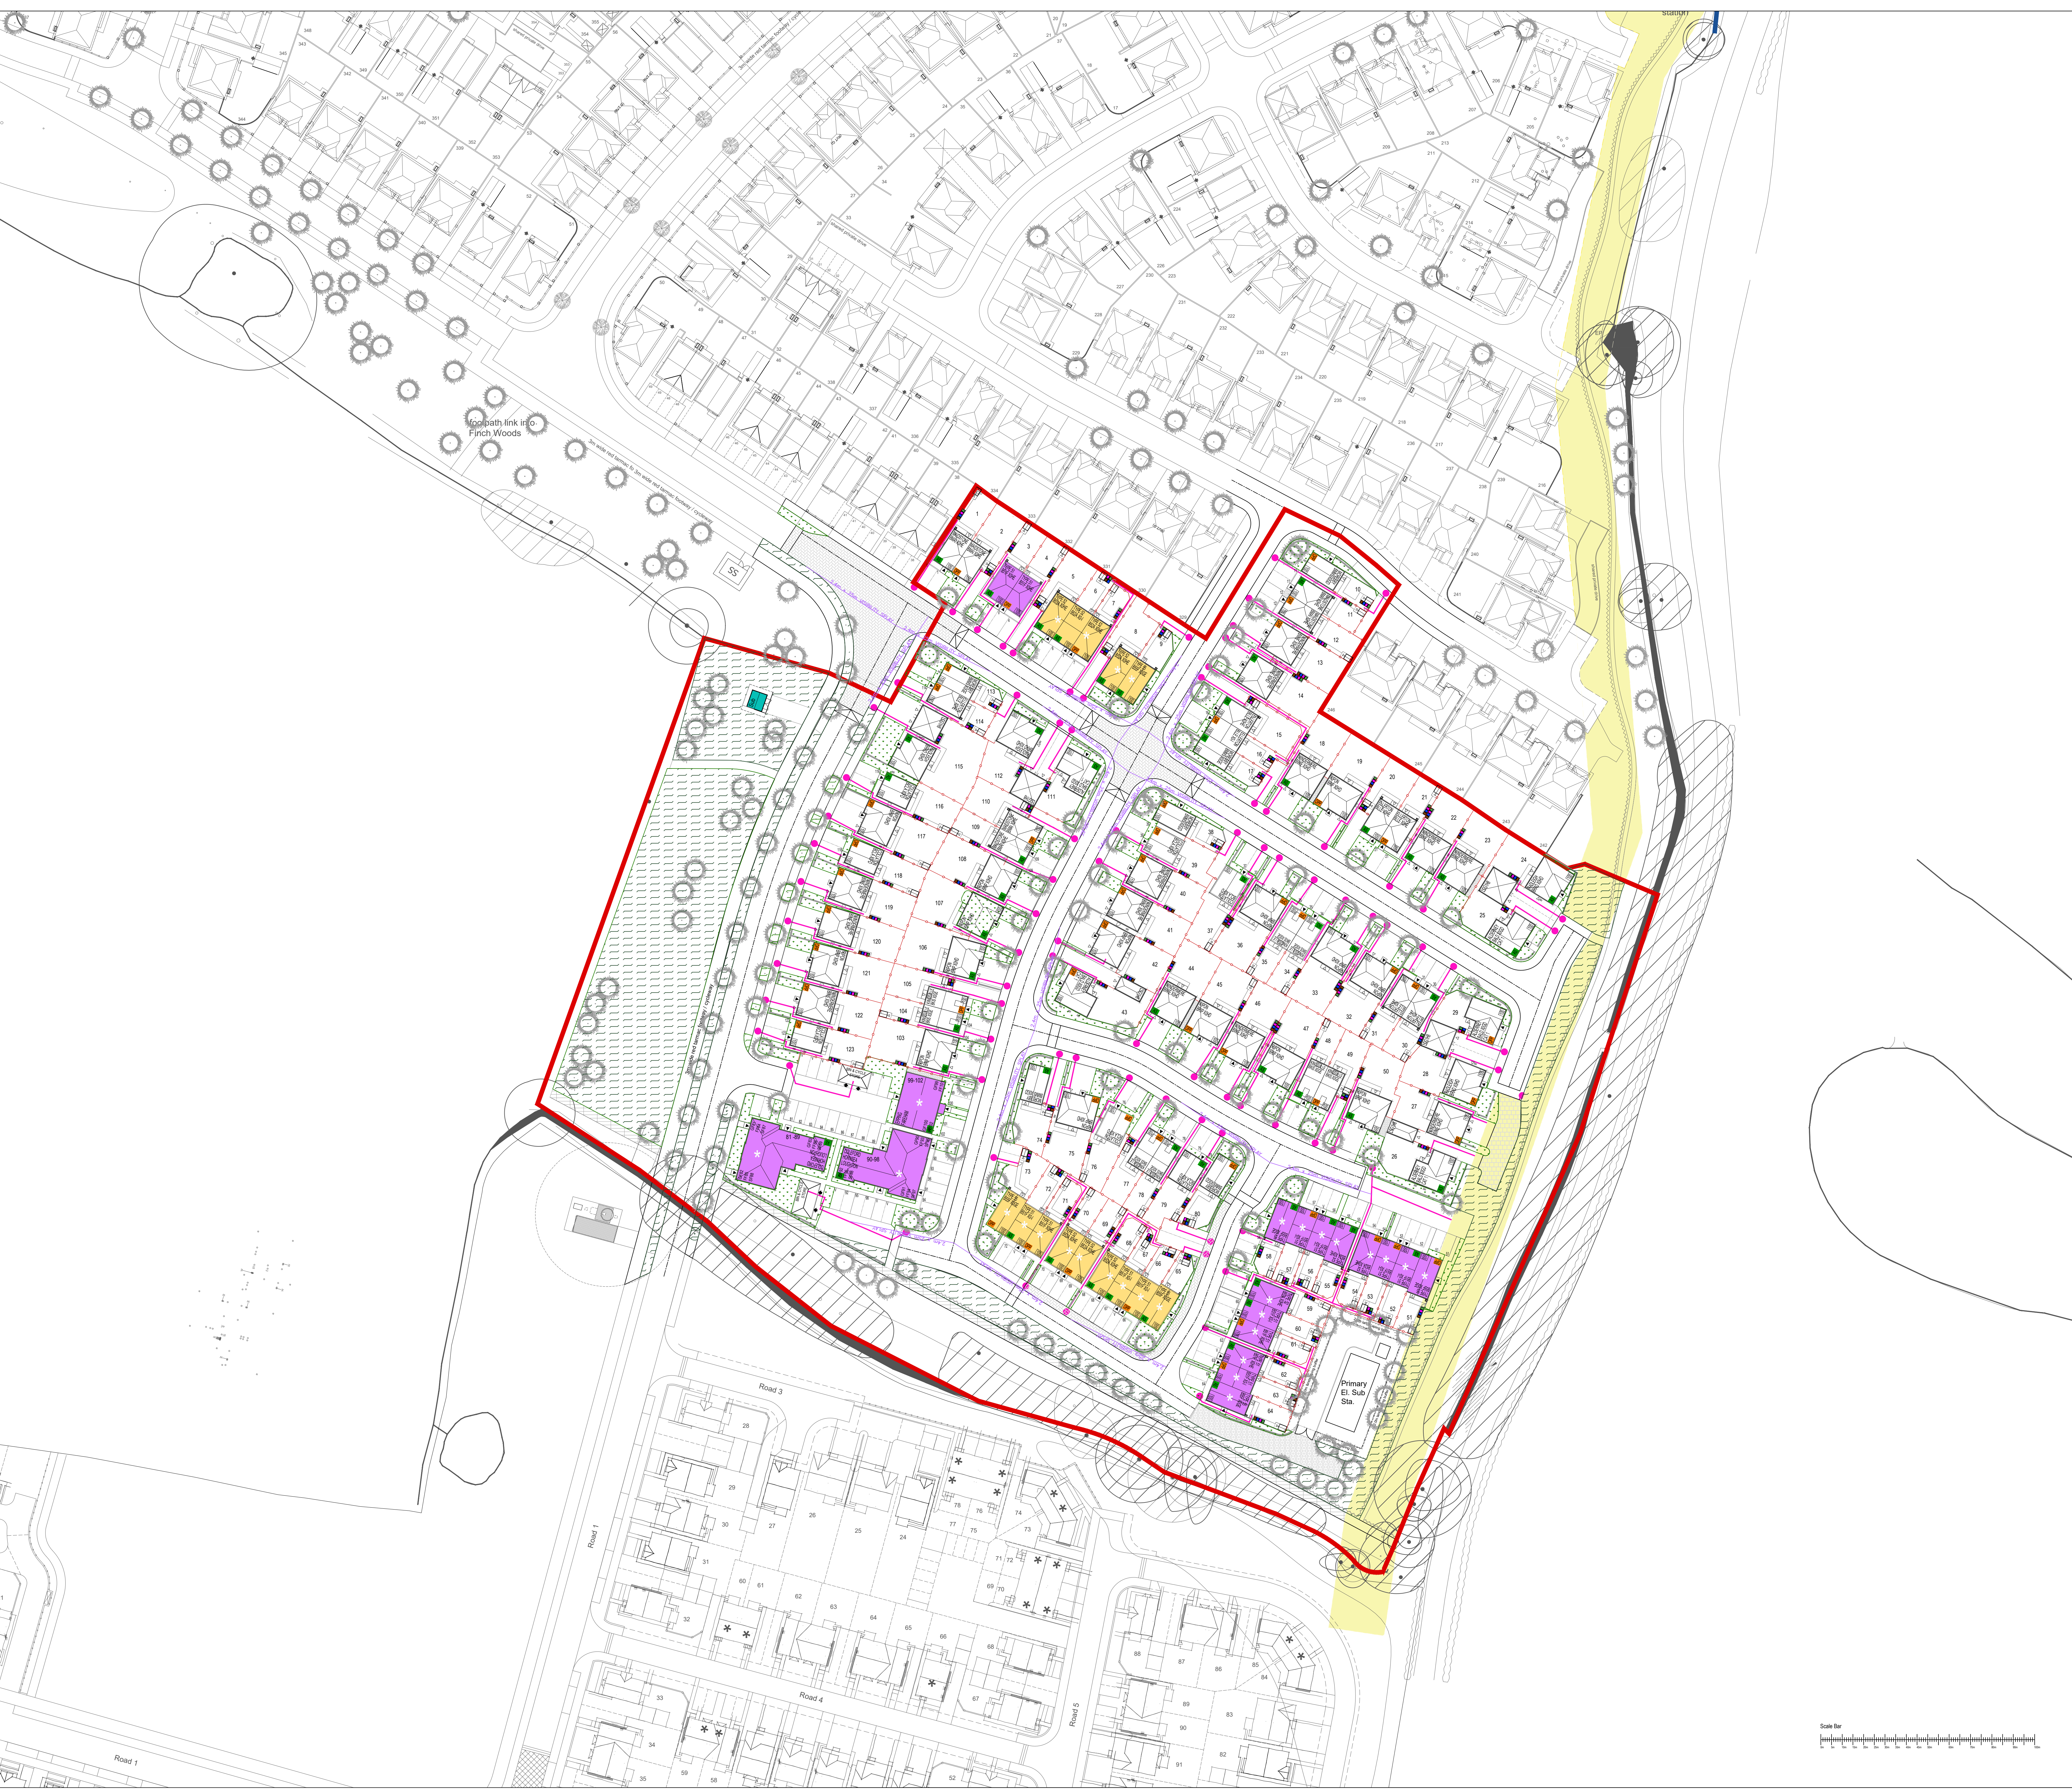

04	Updated to planning layout revision 4	16.12.25	CL
03	Updated to planning layout revision 3	16.11.25	CL
02	Updated to planning layout revision 2	16.11.25	CL
01	Updated to planning layout revision 1	10.10.25	CL
Revision	Description	Date	Design By

Project
Halewood

Refuse Strategy Plan

Design By: CL Date: 17.06.25 Scale of AD: 1:500 Revision: 04

HA671 - BAH - XX -XX -DR - UD - 203500

QR Code Placeholder
(Does not print)

BARRATT
HOUSES

Do not scale from this drawing. Work to given dimensions only. Any discrepancies are to be reported to Originator.
© Barratt Homes Ltd