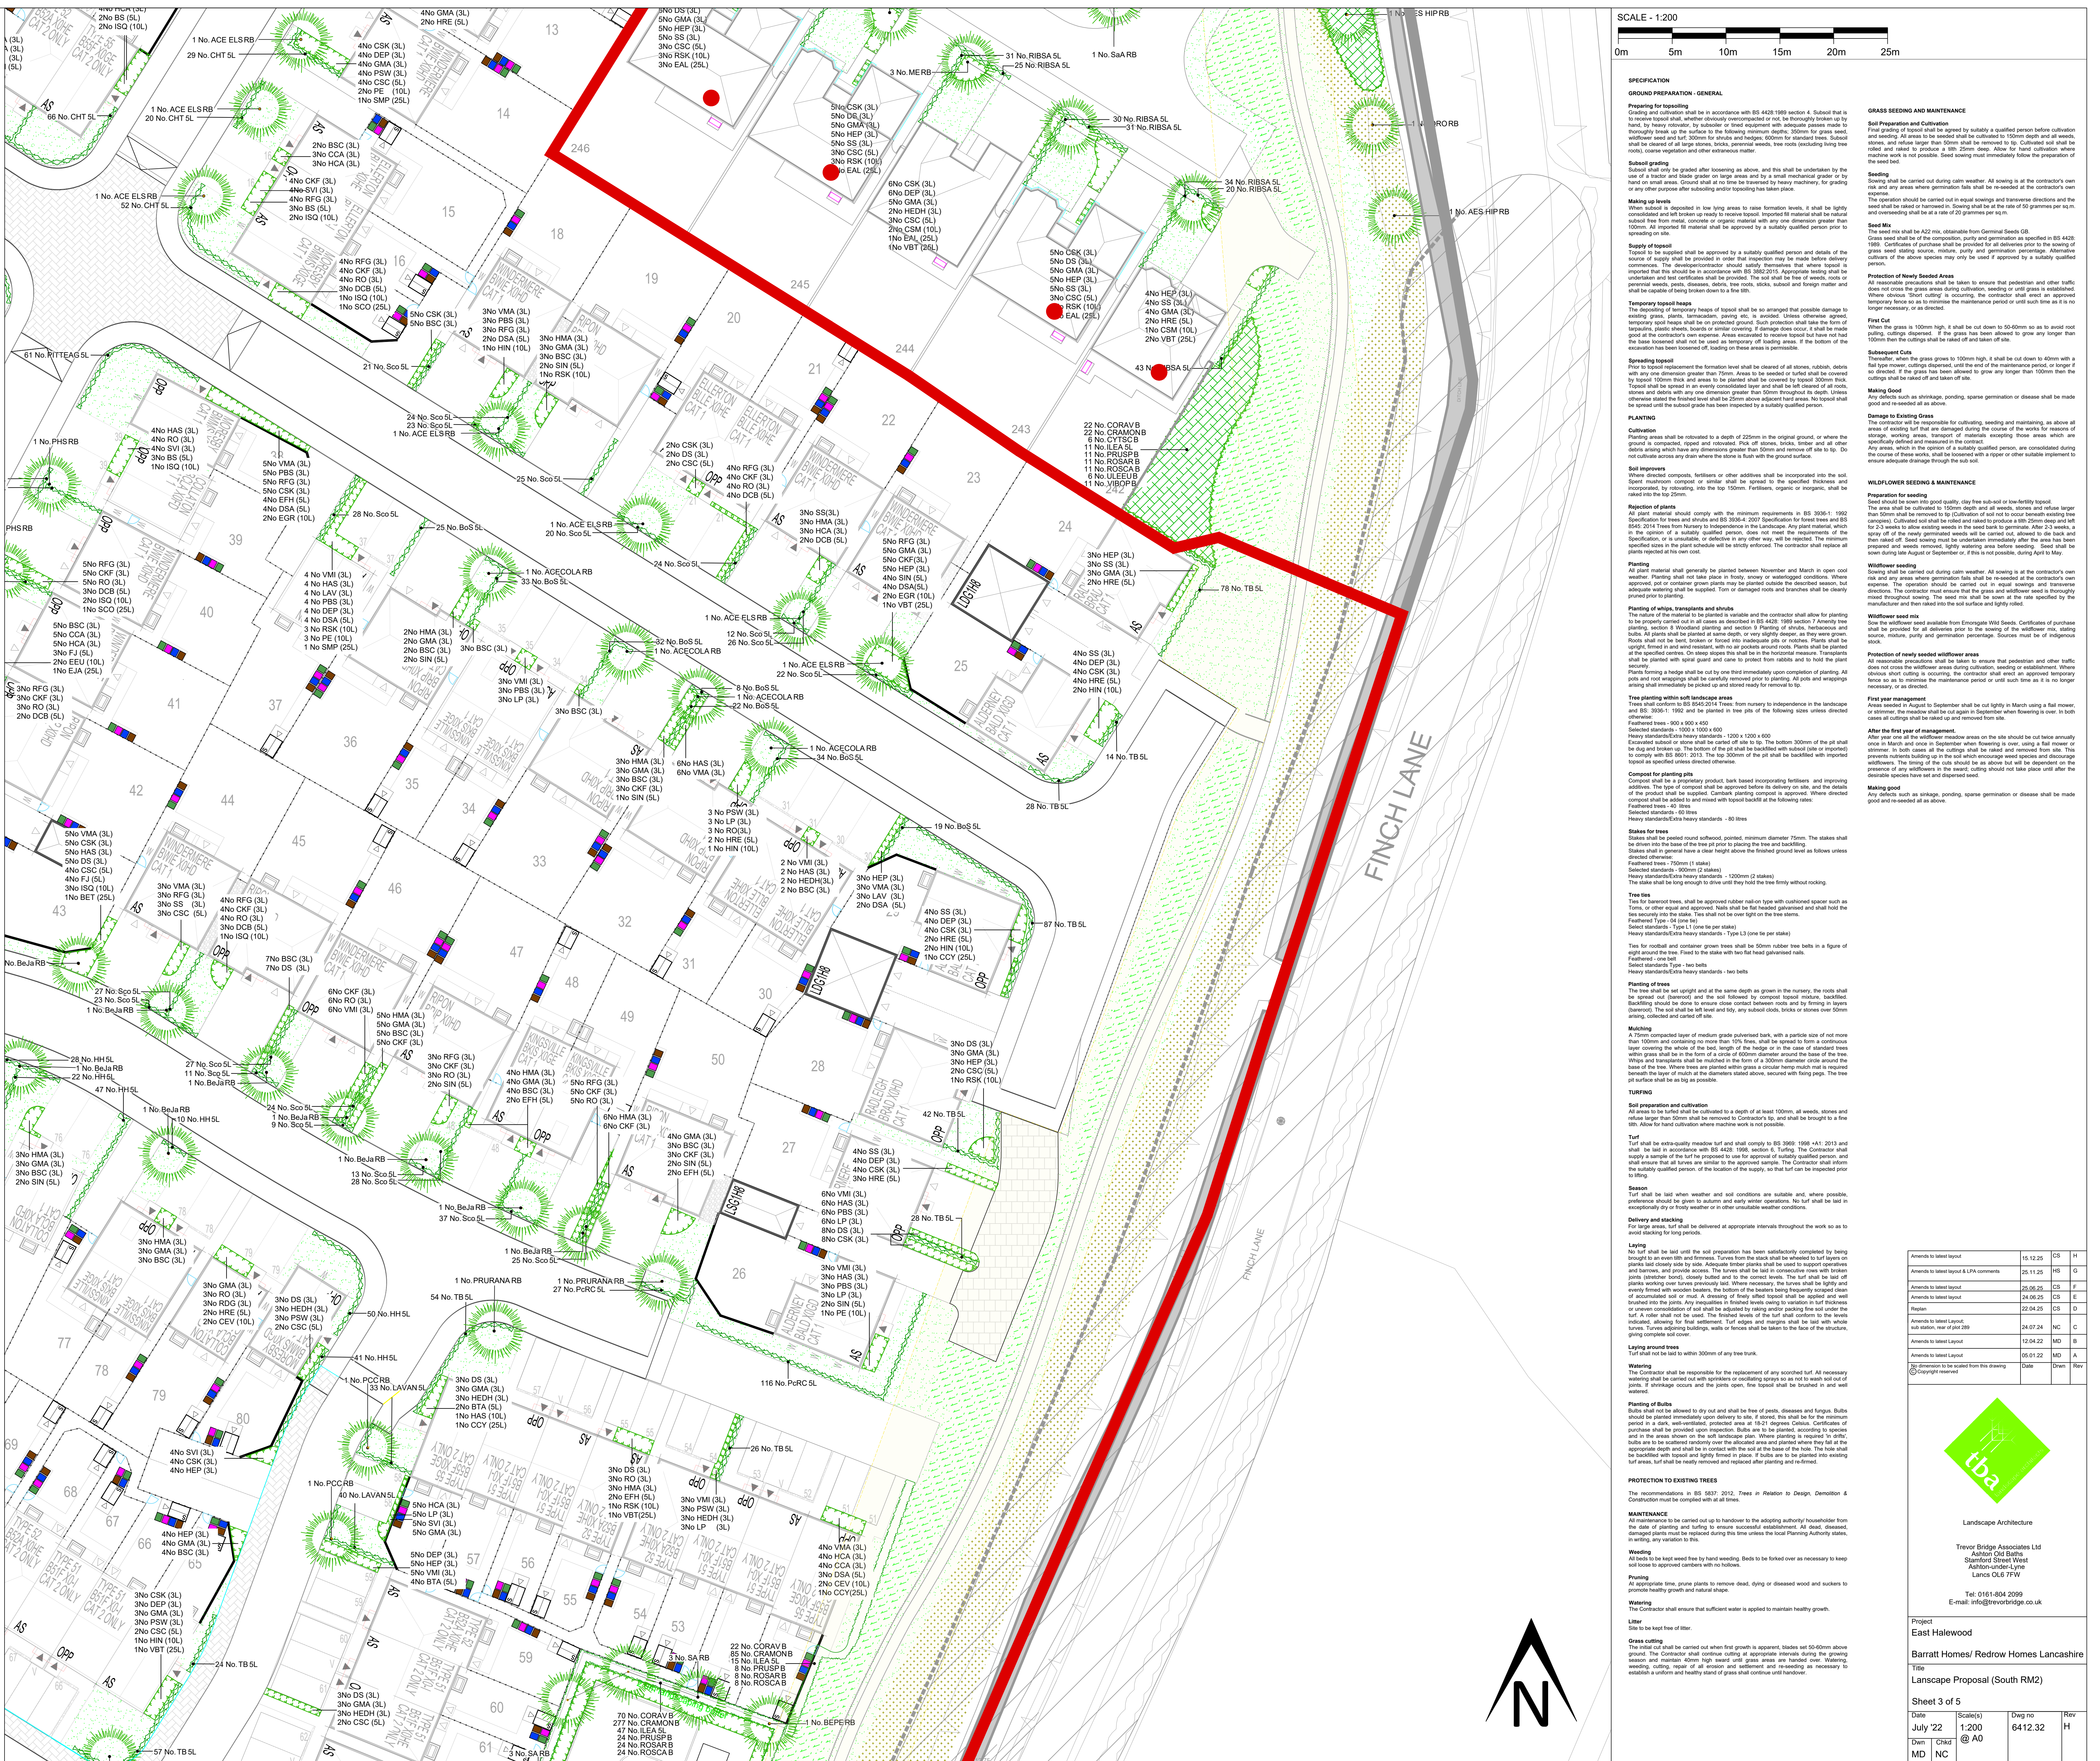


Landscape Architecture

Trevor Bridge Associates Ltd
 Ashton Old Baths
 Stamford Street West
 Ashton-under-Lyne
 Lancs OL6 7FW

Tel: 0161-804 2099
 E-mail: info@trevorbridge.co.uk