



01- ROLLER SHUTTER & AWNING SECTION 1:10

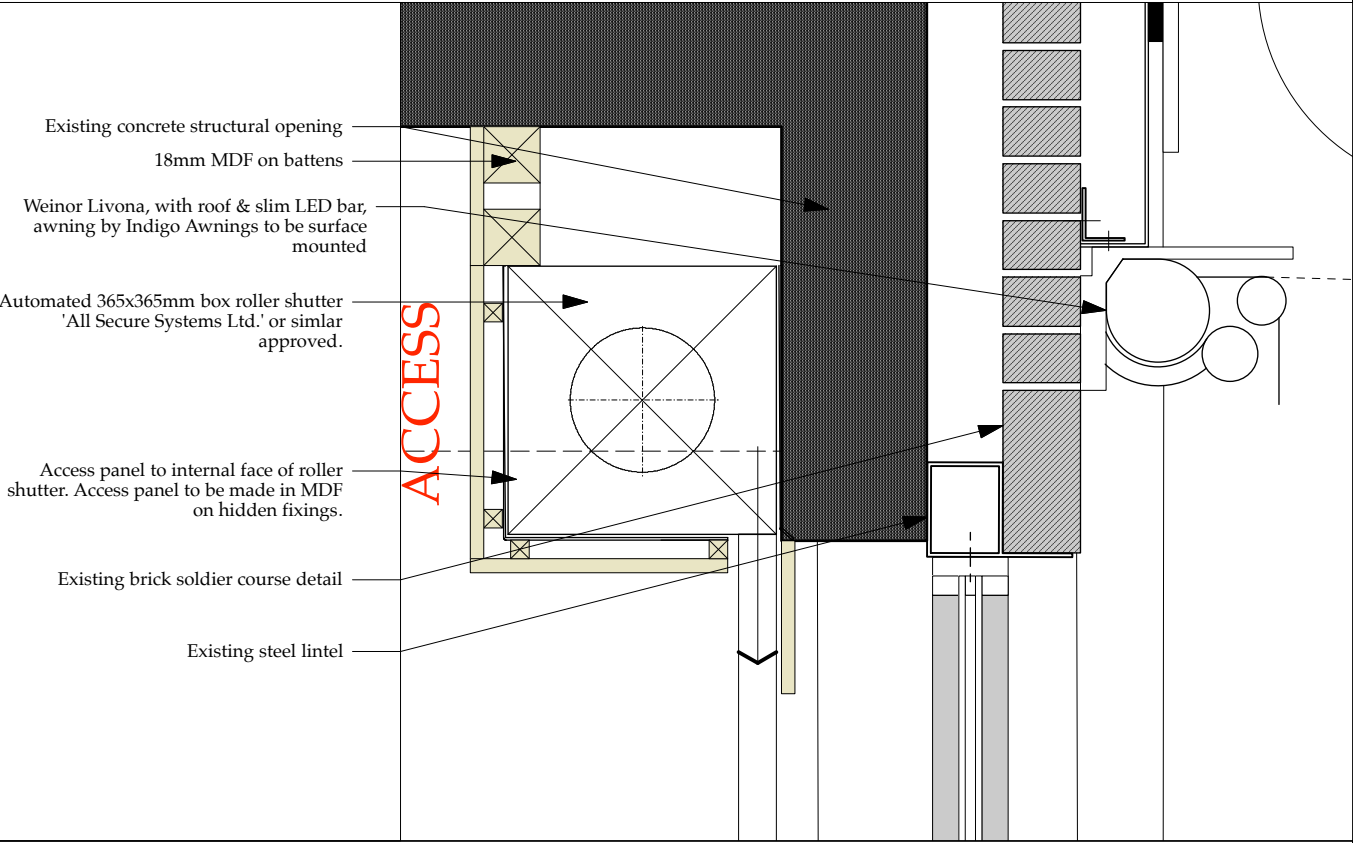

02- SIGNAGE SECTION 1:10

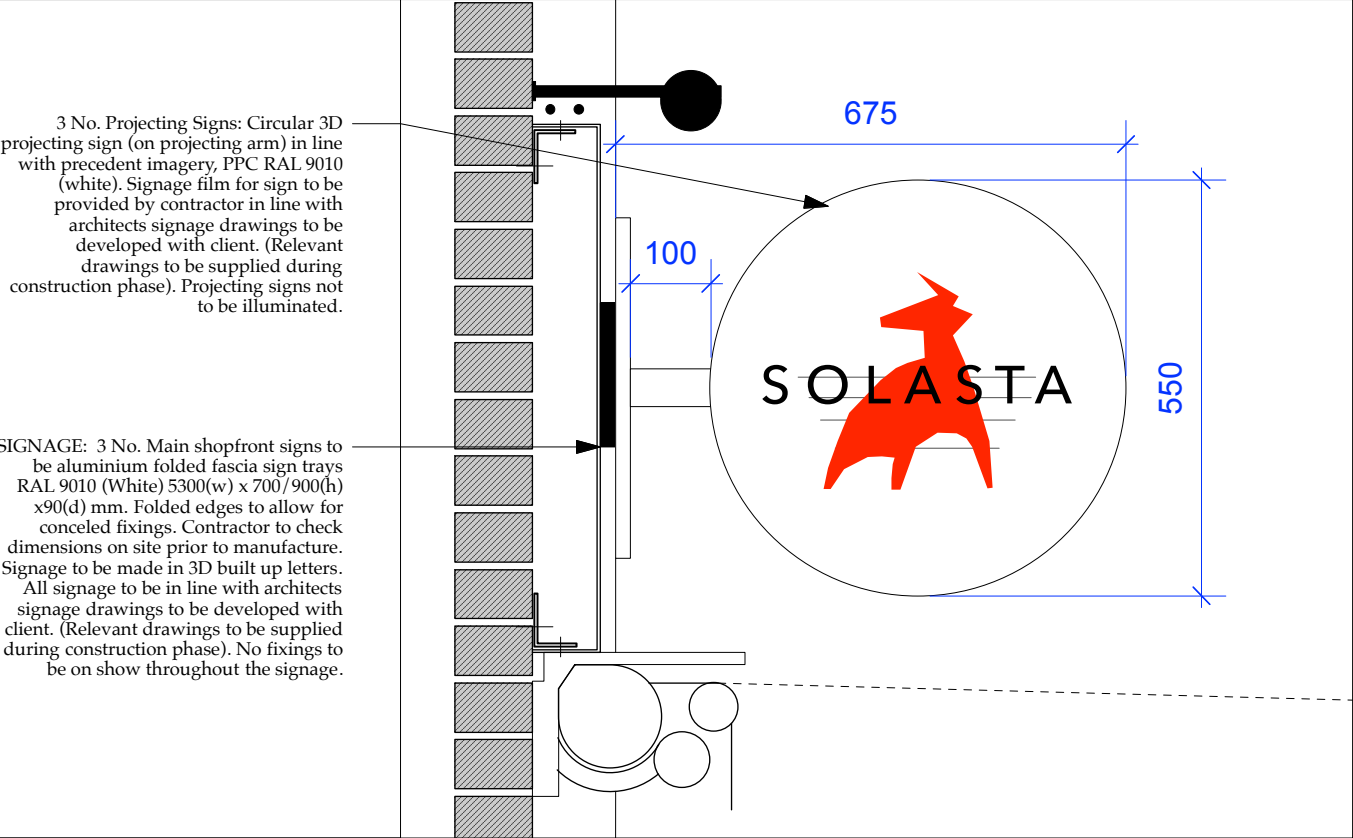

BRIGHTHOUSE UNIT, HUYTON No. 471
ARCHITECTURAL EMPORIUM Ltd
EMAIL: mail@architectural-emporium.co.uk
WEB: www.architectural-emporium.co.uk
ADDRESS: 13 Hope St, Liverpool, L1 9BQ
PHONE: +44 (0)151 363 0000

Rev * (First issue): 23.07.21
Planning Revisions

FOR: PLANNING
CHECKED BY: LC | DRAWN BY: MS
SCALE: 1:25
PAPER SIZE: A3
JOB: BRIGHTHOUSE UNIT, HUYTON - No.471

5.001_Rev_*
FIRST ISSUE: 23.07.21
PROPOSED DETAILS_01