


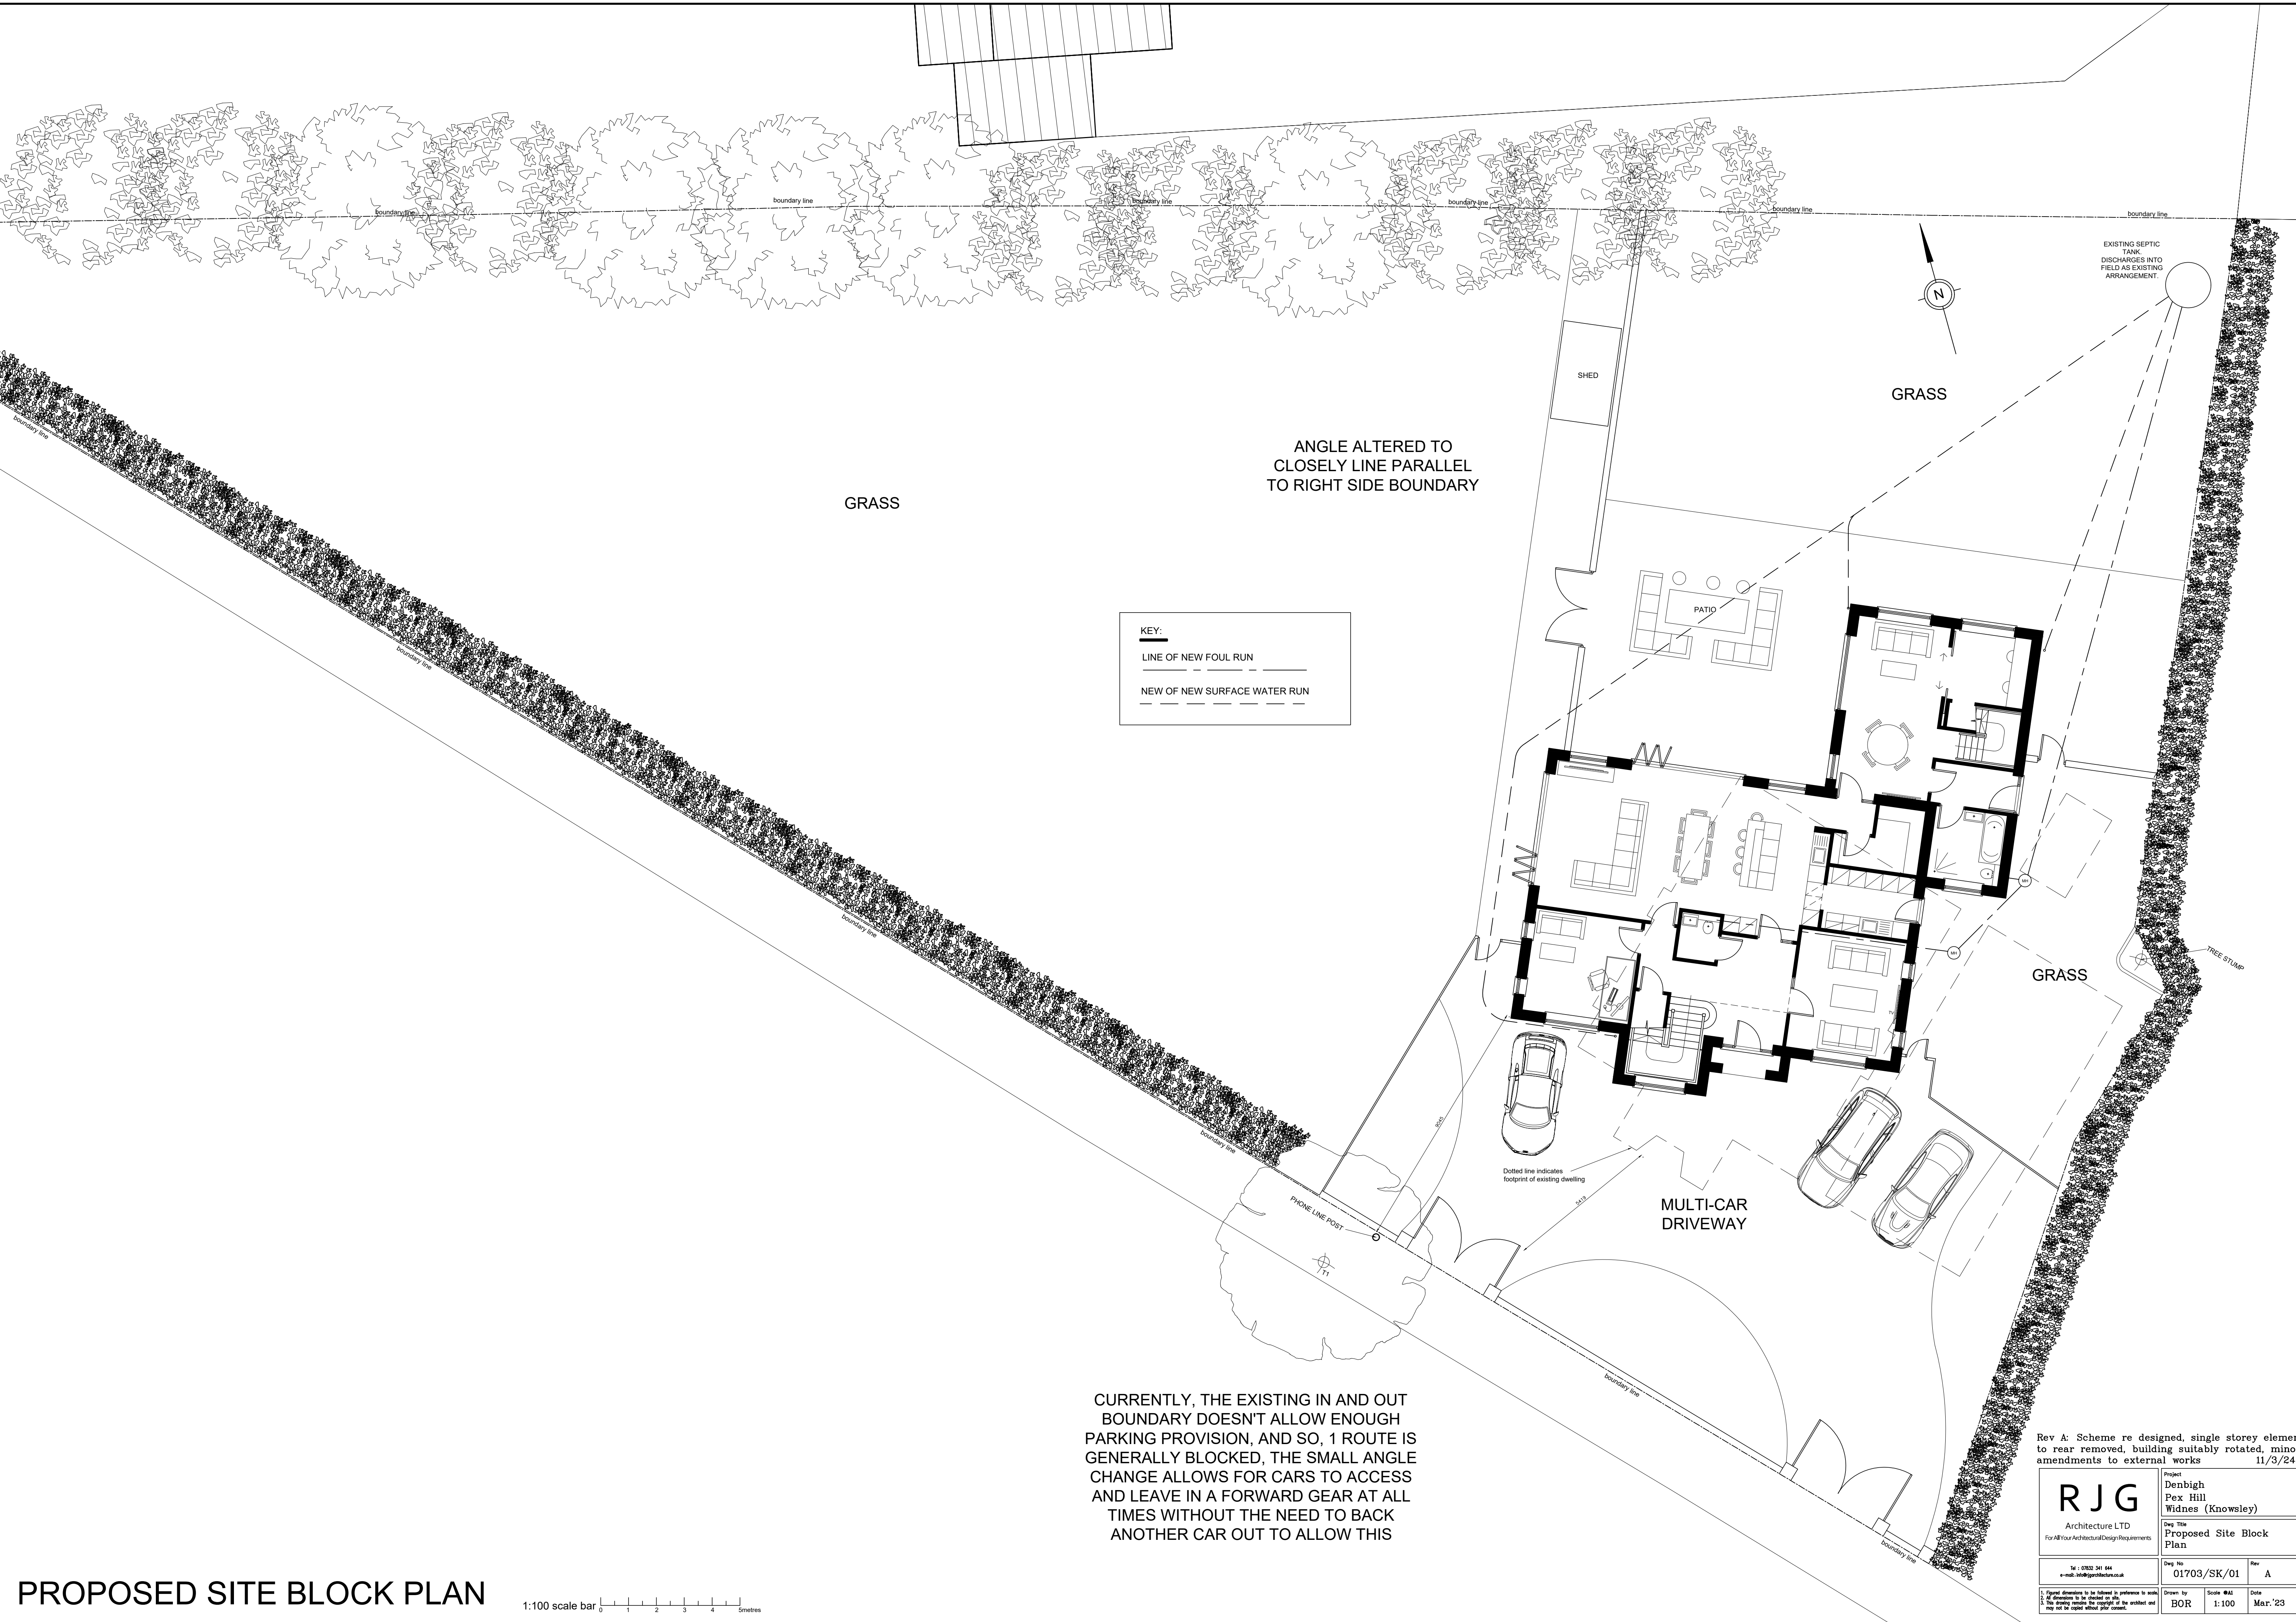

PROPOSED SITE BLOCK PLAN

1:100 scale bar 0 1 2 3 4 metres

CURRENTLY, THE EXISTING IN AND OUT BOUNDARY DOESN'T ALLOW ENOUGH PARKING PROVISION, AND SO, 1 ROUTE IS GENERALLY BLOCKED, THE SMALL ANGLE CHANGE ALLOWS FOR CARS TO ACCESS AND LEAVE IN A FORWARD GEAR AT ALL TIMES WITHOUT THE NEED TO BACK ANOTHER CAR OUT TO ALLOW THIS

Rev A: Scheme re designed, single storey element to rear removed, building suitably rotated, minor amendments to external works 11/3/24

RJG Architecture LTD For All Your Architectural Design Requirements	Project Denbigh Pex Hill Widnes (Knowsley)	
	Drawing Title Proposed Site Block Plan	
Tel : 07832 341 844 e-mail: info@denbighrjg.co.uk	Dwg No 01703/SK/01	Rev A
1. Typical dimensions to be followed in preference to scale. 2. All dimensions to be checked on site. 3. This drawing remains the copyright of the architect and may not be copied without prior consent.		Drawn by BOR
Scale 1:100		Date Mar '23