

South Elevation

10:1@A1



FACE


SIDE

QTY 1
5500mm x 2330mm x 145mm (overall depth includes sign pan, spacers and metal letters)
O/A weight of sign – 156KG = 13KG / M²


Aluminium laminate folded pan with printed vinyl back ground colour, fitted with built-up brushed metal letters (1275mm cap height) on locators, internal LEDs to give letters white halo illumination.

Fixed to cladding above entrance on front elevation.

200:1@A1

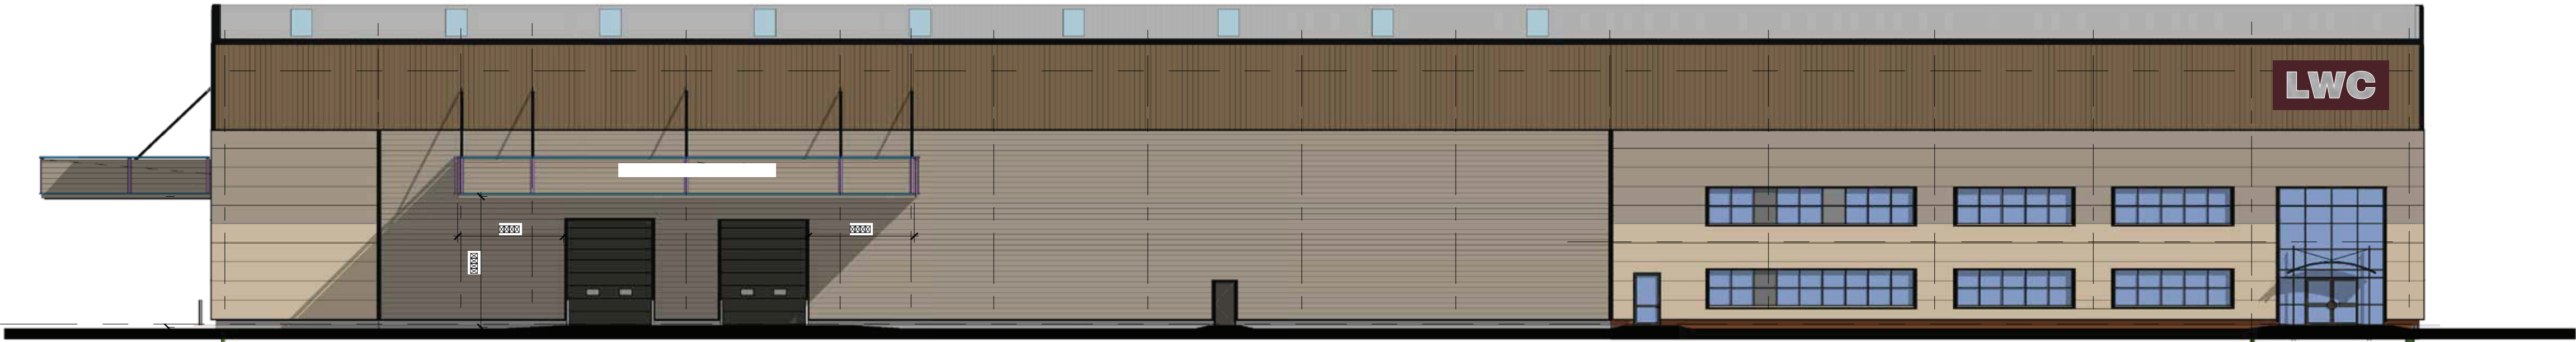

10:1@A1

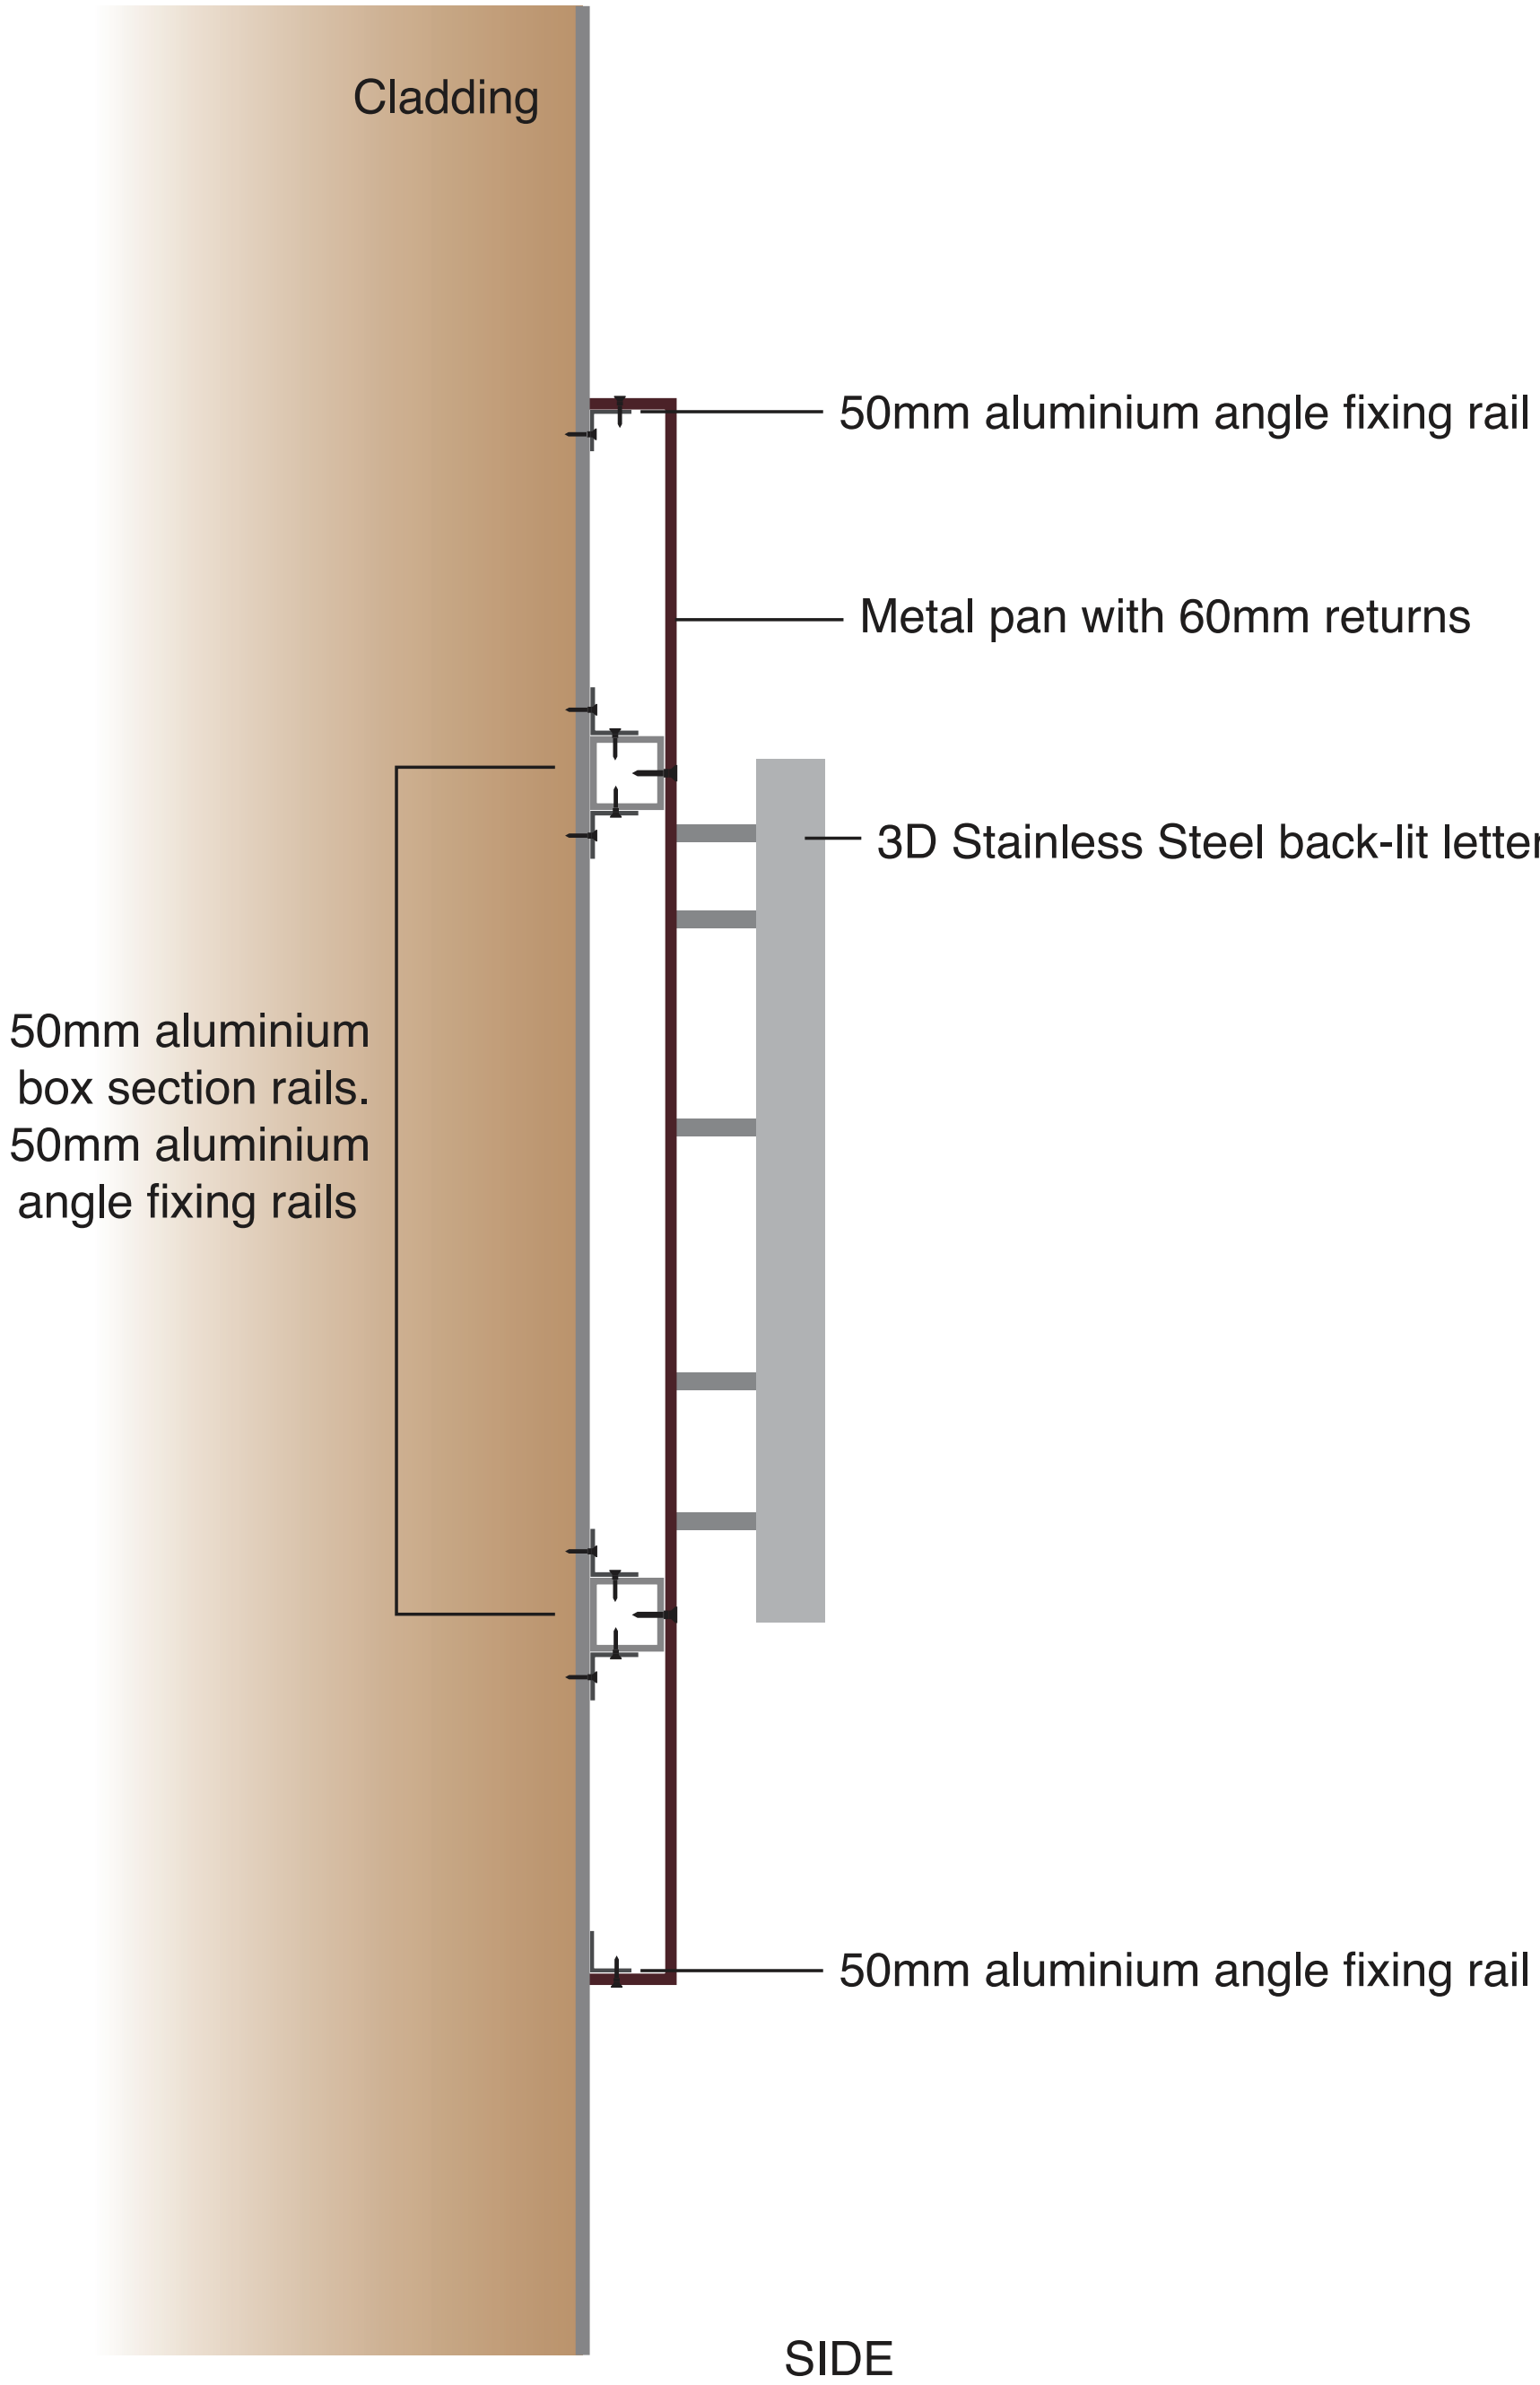

All rails secured to cladding with M6 x 25mm Rawlnut Flexi Plugs x 3 in each
4.8mm x 25mm Flange Head Rivetts - approx 20 per rail

NOTE TO CLIENT:

Please check artwork carefully and fax or email back your approval.

Any mistakes found within artwork after approval may be the clients responsibility for rectification and may incur a cost.

Colours shown are purely representative. Please match to colour references only.

Client:
LWC
Title:
Widnes Main Entrance Signage

Date:
19/3/2024

File Location:
Current 2024 / LWC /Widnes

Revision: 1 Page: 1

ARTWORK APPROVED
PLEASE TICK RELEVANT BOX

YES ☐ **NO** ☐

ARTWORK APPROVED BY:

Date:

Notes/Amendments:

Any other comments:

citysigns
A SIGN OF QUALITY SINCE 1976

01782 281069
citysignsmidlands.co.uk
© f t