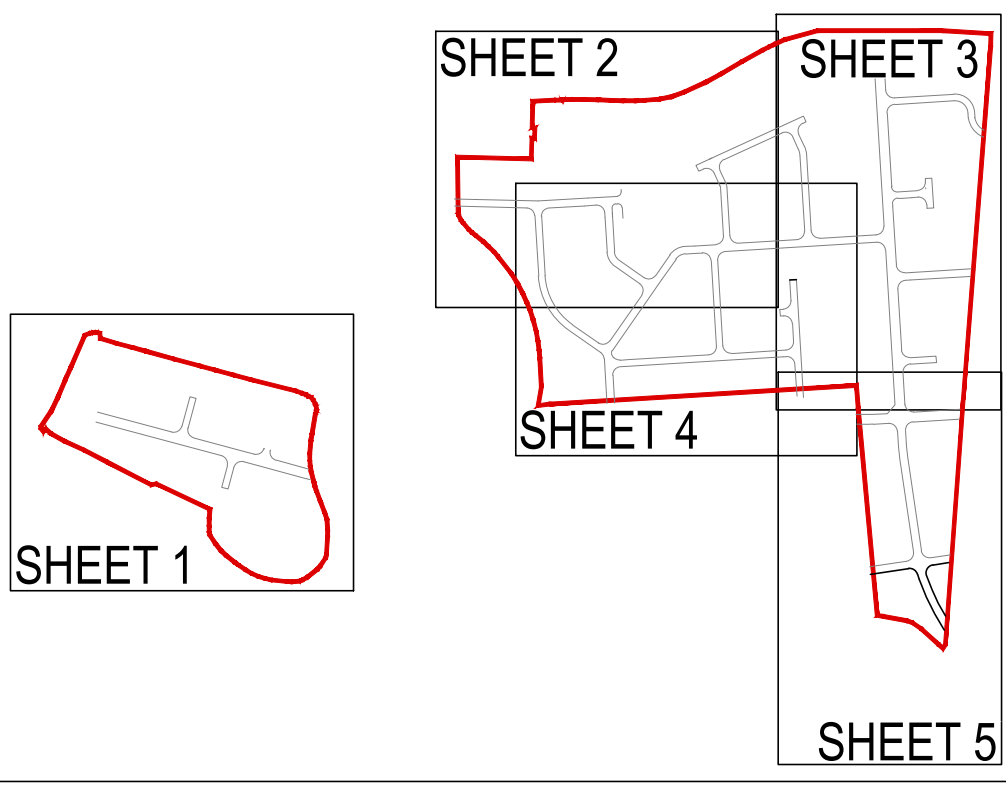
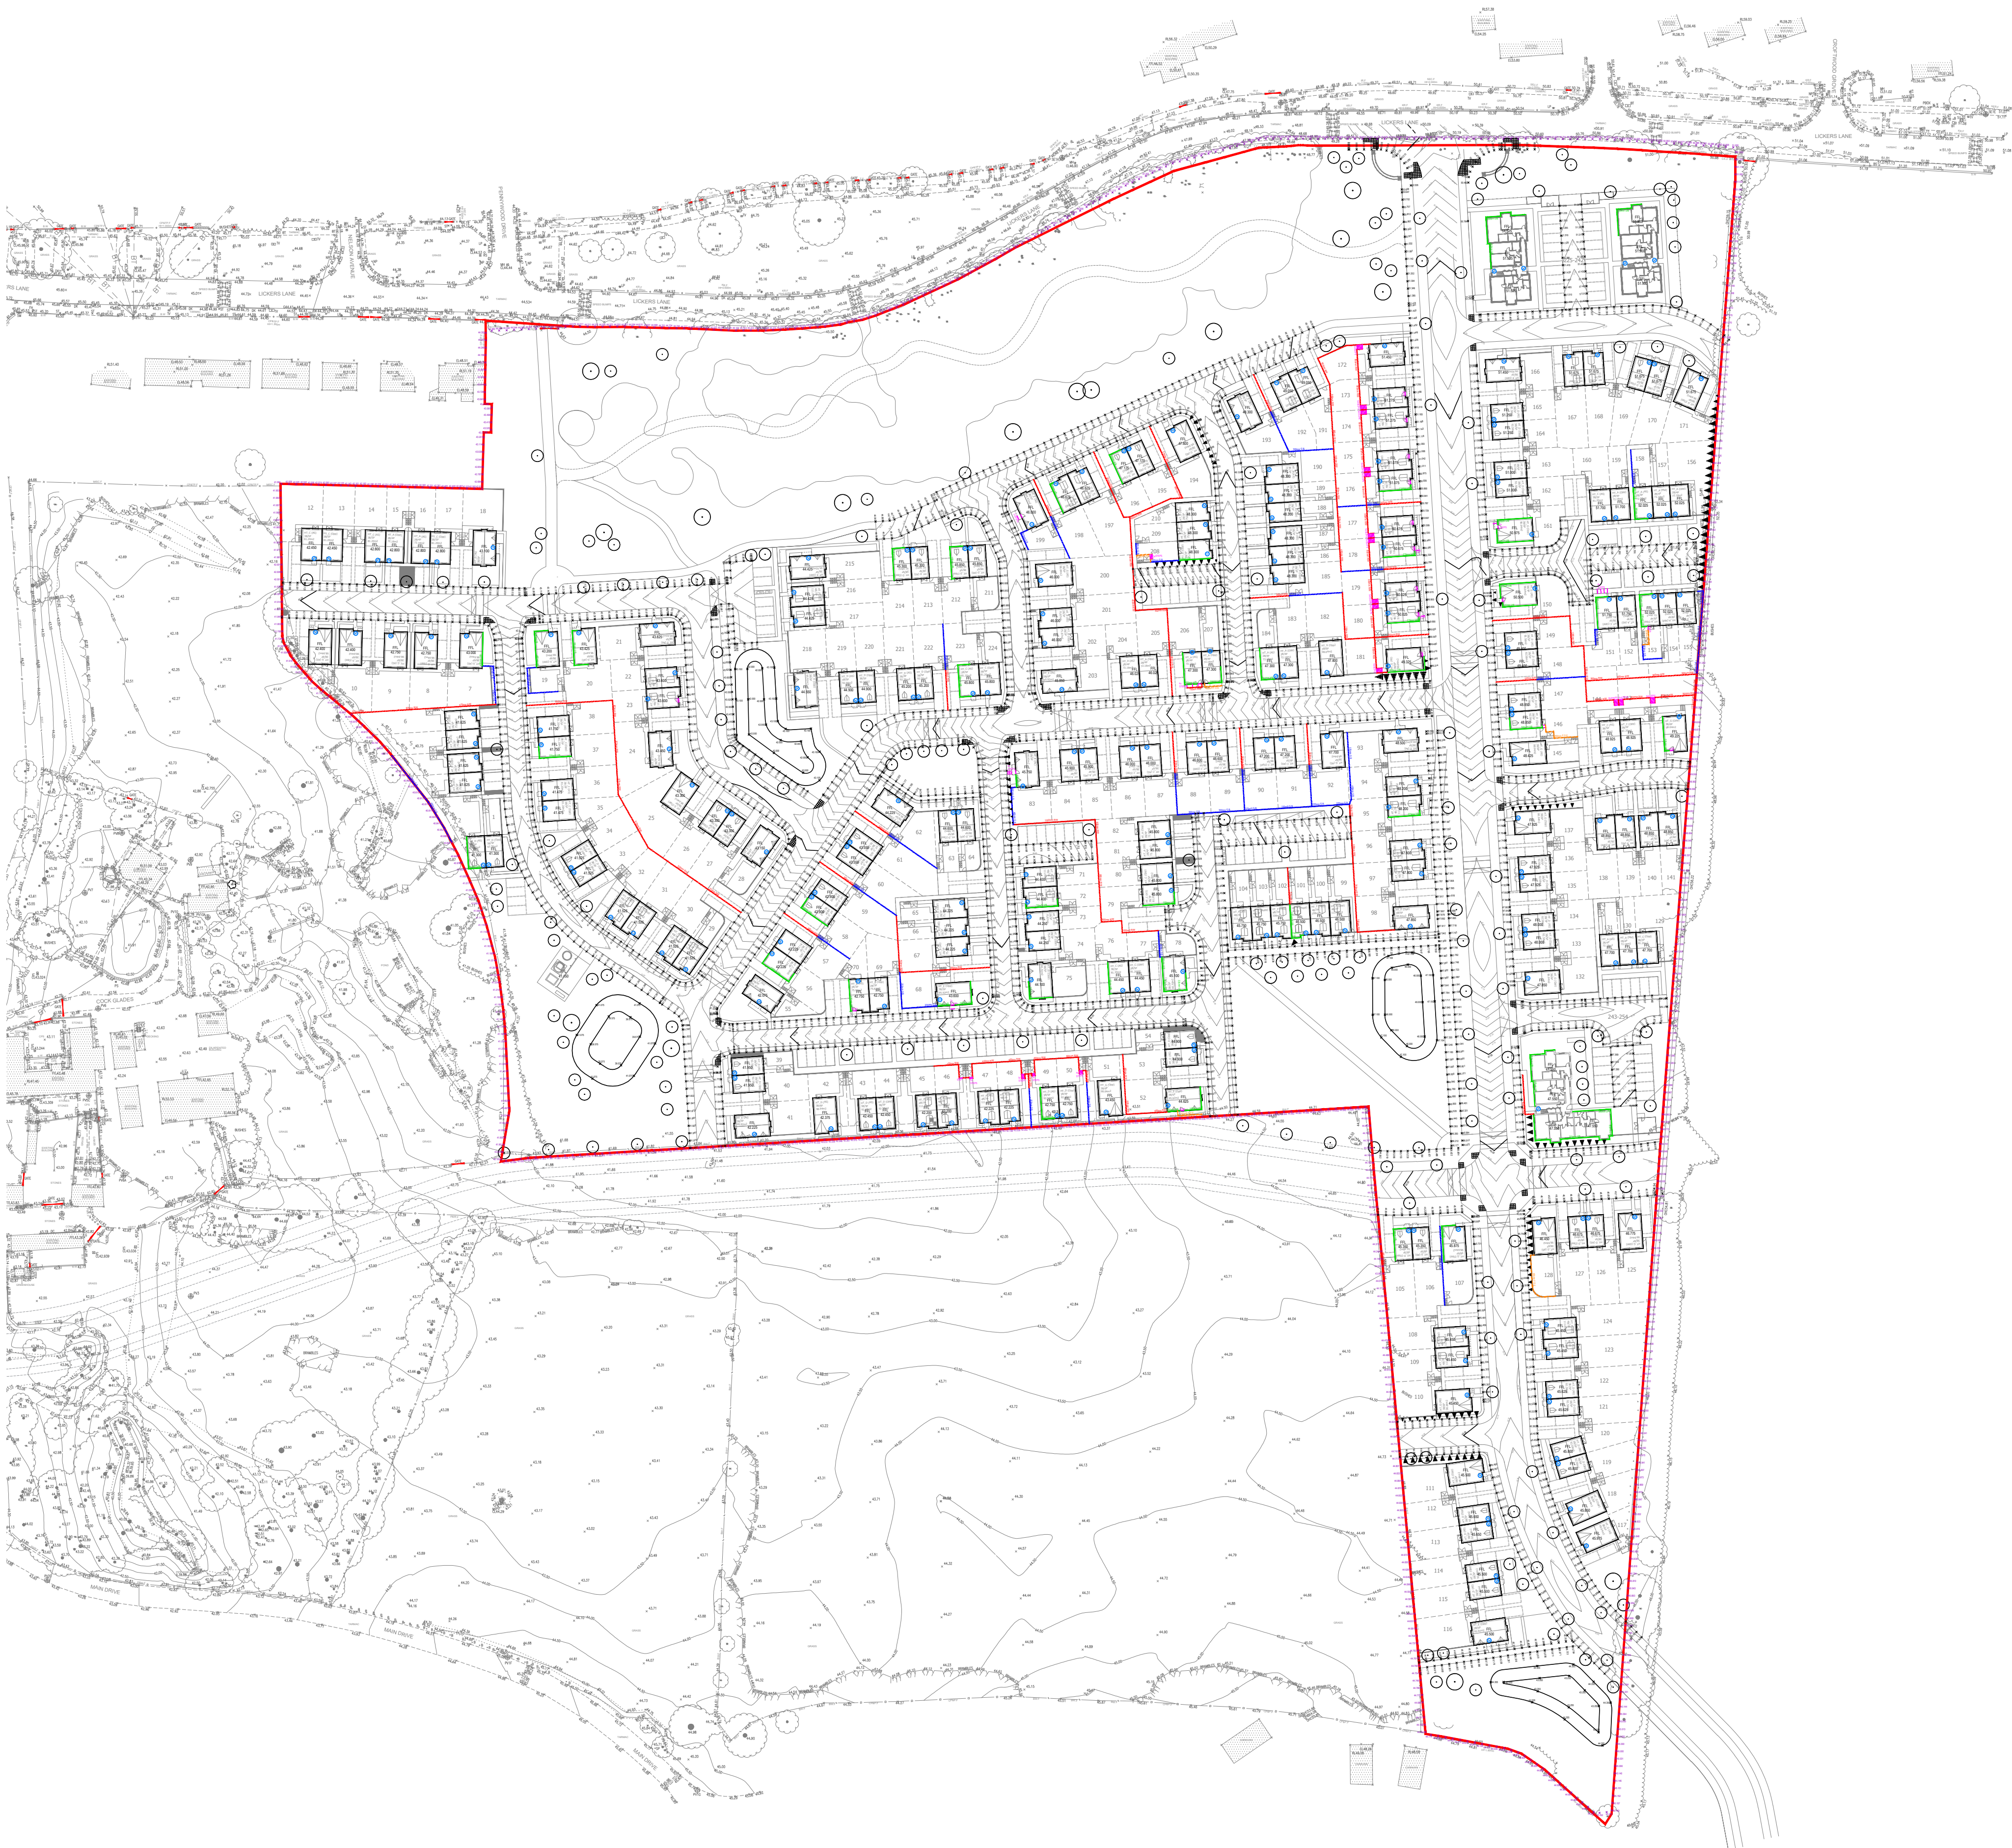


KEY	
	PART M LEVEL ACCESS COMPLIANT
	RELOCATED PATH TO PROVIDE FLUSH ACCESS
	EXTERNAL STEPS FOR ACCESS (150mm RISE, 300mm GOING)
	PROPOSED UNDER BUILD
	PROPOSED FLAG ON EDGE
	PROPOSED GRAVEL BOARD
	PROPOSED MASONRY RETAINING WALL
	PROPOSED GABION BASKET RETAINING WALL
	GROUND TO BE BATTERED TO MAXIMUM GRADIENT OF 1:3

REV	DATE	DESCRIPTION	BY	CHK	APP
P01	17.10.2022	PRELIMINARY ISSUE	LS	KOB	KOB
P02	21.11.2022	PONDS ADDED TO POS AREAS TO SUIT DRAINAGE STRATEGY	LS	KOB	KOB
P03	23.11.2022	UPDATED TO SUIT LATEST ARCHITECTS LAYOUT	LS	KOB	KOB
P04	13.01.2023	UPDATED TO SUIT LATEST ARCHITECTS LAYOUT	LS	KOB	KOB
P05	25.01.2023	UPDATED TO SUIT LATEST ARCHITECTS LAYOUT	LS	KOB	KOB
P06	03.08.2023	UPDATED TO SUIT LATEST ARCHITECTS LAYOUT	LS	KOB	KOB
P07	11.09.2023	UPDATED TO SUIT LATEST ARCHITECTS LAYOUT	LS	KOB	KOB

DRAWING STATUS: PRELIMINARY					
CLIENT: YOUR HOUSING GROUP					
ARCHITECT: BARTON WILLMORE					
PROJECT: HALSNEAD GARDEN VILLAGE LICKERS LANE WHISTON					
TITLE: FINISHED LEVELS AND RETAINING WALLS MASTERPLAN					
STATUS:	PROJECT NO:	PROJECT	ORIGINATOR	VOLUME	LEVEL
S2	220-275	HGV - AJP - XX - 00 - DR - C - 1400	P07		
SCALE & NO:	DESIGNED:	DRAWN:	CHECKED:	APPROVED:	DATE:
1:1000	LS	LS	KOB	KOB	OCT 2022