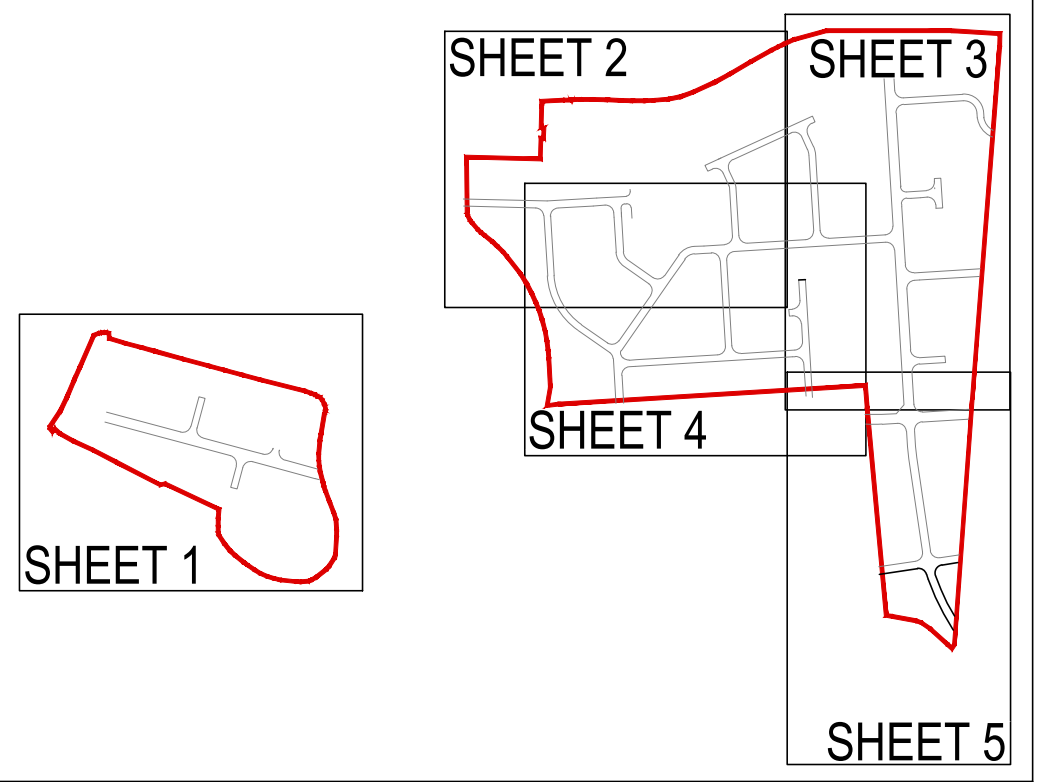
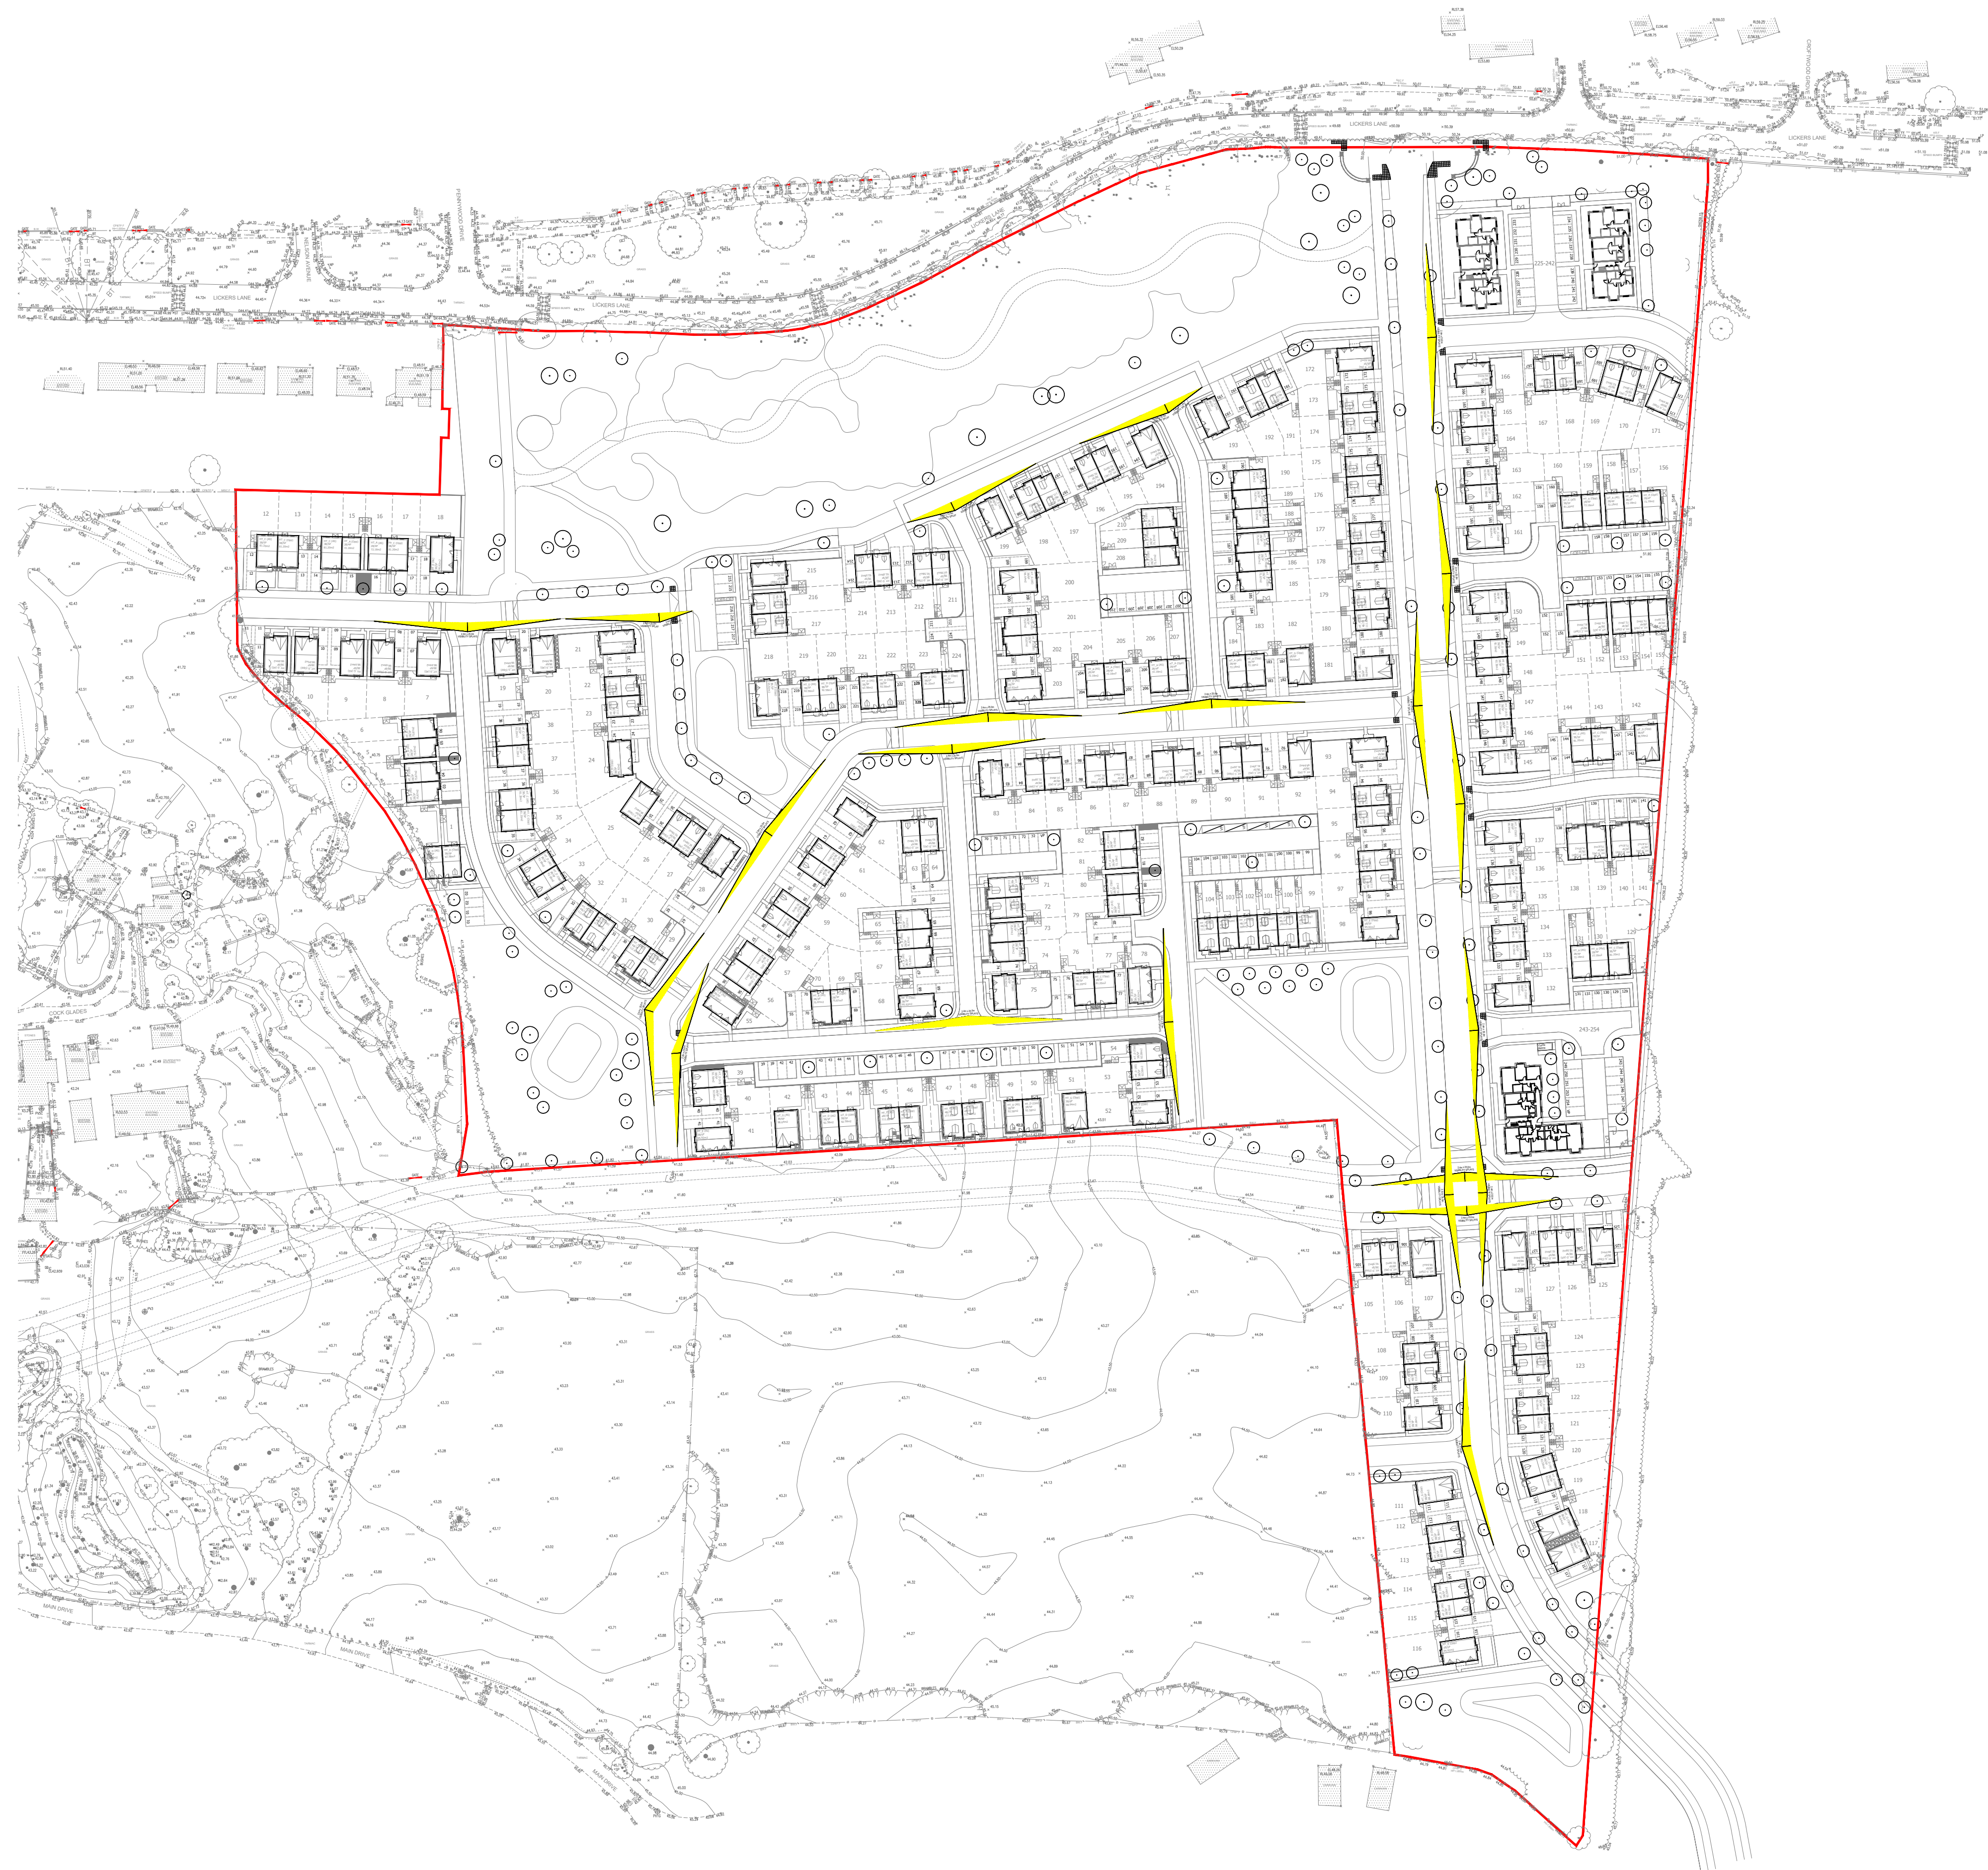


PM	11.08.2023	UPDATED TO SUIT LATEST ARCHITECTS LAYOUT	MS	KOB	KOB
PM	23.01.2022	UPDATED TO SUIT LATEST ARCHITECTS LAYOUT	LS	KOB	KOB
PM	13.01.2022	UPDATED TO SUIT LATEST ARCHITECTS LAYOUT	LS	KOB	KOB
PM	23.12.2022	PRELIMINARY ISSUE	LS	KOB	KOB
REV	DATE	DESCRIPTION	BY	CHK	APP

DRAWING STATUS: **PRELIMINARY**

CLIENT: **YOUR HOUSING GROUP**

ARCHITECT: **BARTON WILLMORE**

PROJECT: **HALSNEAD GARDEN VILLAGE
LICKERS LANE
WHISTON**

TITLE: **S38 JUNCTION VISIBILITY SPLAYS
MASTERPLAN**

STATUS:	PROJECT NO:	PROJECT	ORIGINATOR	VOLUME	LEVEL	TYPE	ROLE	DRAWING NO.	REV
S2	220-275	HGV - AJP	- XX - 00	- DR	- C	- 1580	P04		

SCALE & NO	DESIGNED	DRAWN	CHECKED	APPROVED	DATE
1:1000	LS	LS	KOB	KOB	DEC 2022