
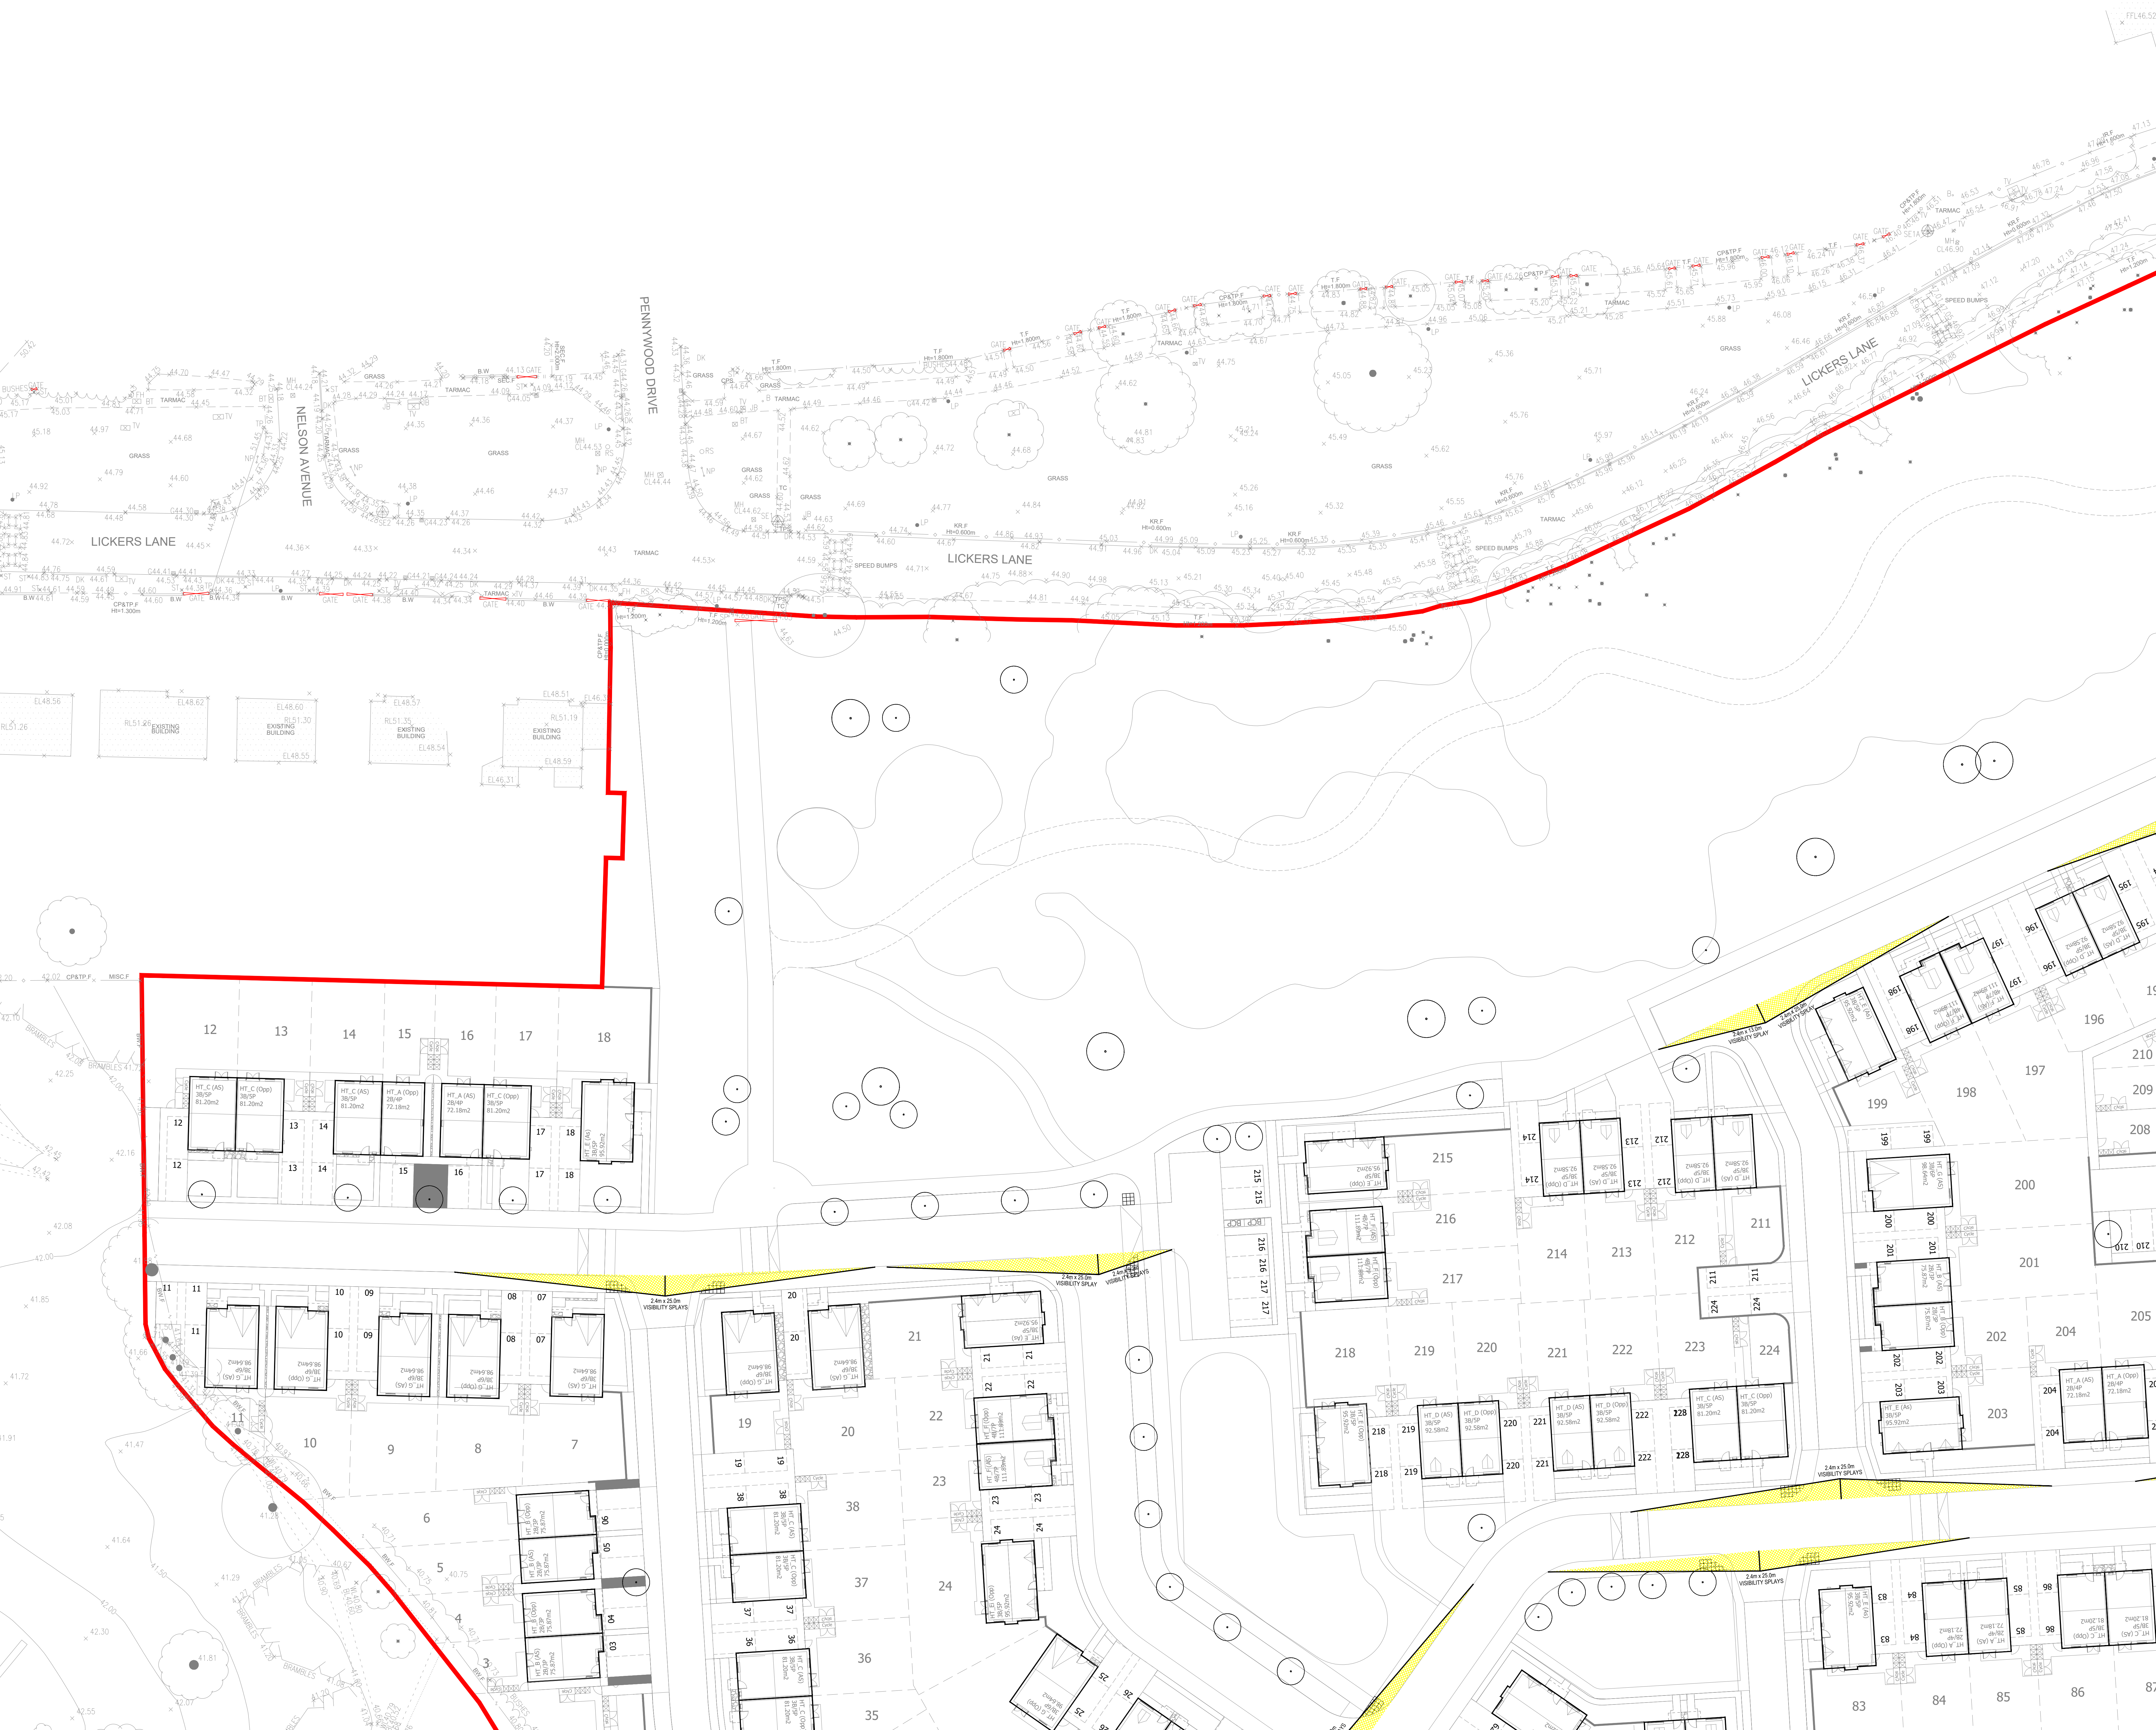
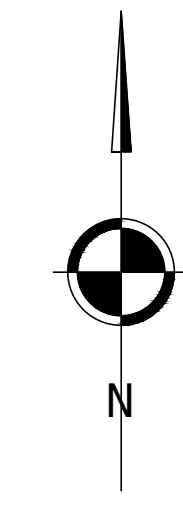


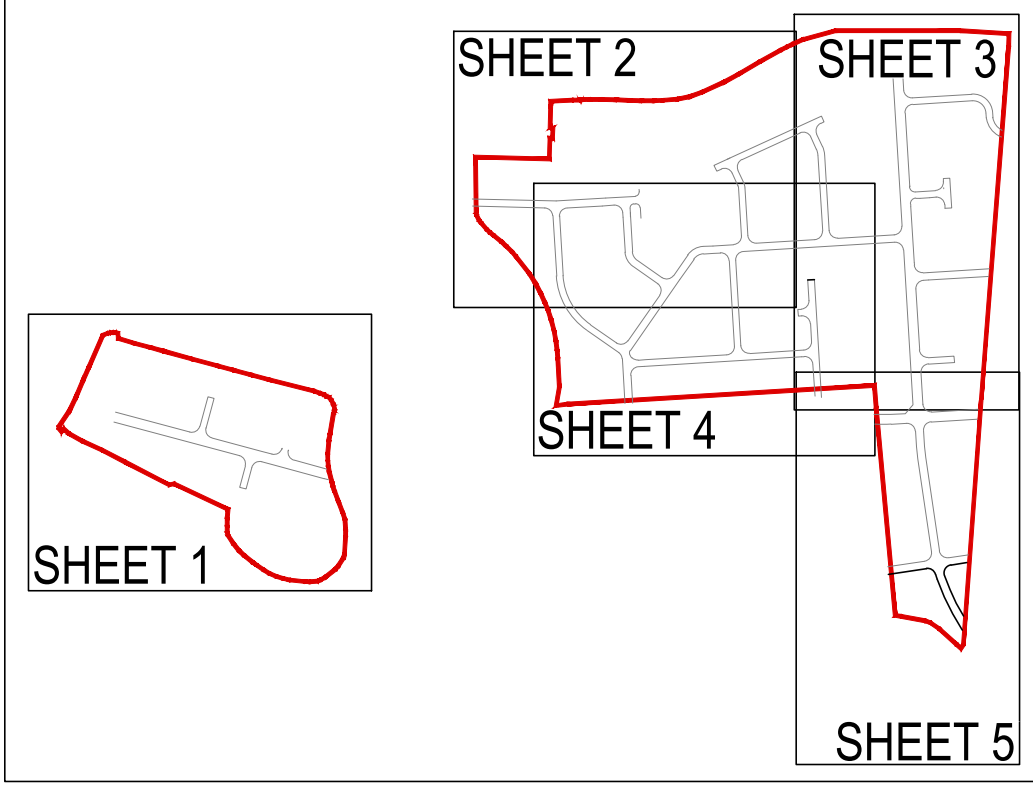

PRELIMINARY				MS	KOB	KOB
YOUR HOUSING GROUP				LS	KOB	KOB
BARTON WILLMORE				LS	KOB	KOB
HALSNEAD GARDEN VILLAGE LICKERS LANE WHISTON				LS	KOB	KOB
S38 JUNCTION VISIBILITY SPLAYS				LS	KOB	KOB
SHEET 2				LS	KOB	KOB
STATUS:	PROJECT NO:	PROJECT:	ORIGINATOR / LEVEL:	TYPE:	ROLE:	DRAWING NO:
S2	220-275	HGV - AJP - XX - 00 - DR - C - 1582	P04			
SCALE & NO:	DESIGNED:	DRAWN:	CHECKED:	APPROVED:	DATE:	
1:250	LS	LS	KOB	KOB	OCT 2022	

AJP consulting engineers
0151 227 1462 60info@ajp.co.uk 81 Dale Street, Liverpool, L2 2ET