



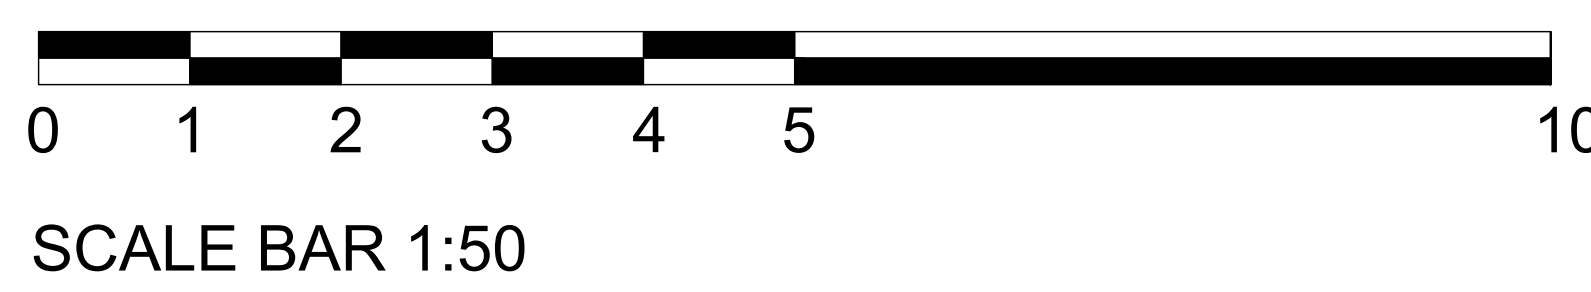

STATUS PLANNING	© Copyright of PM DESIGNS®. All rights reserved. All dimensions are in millimetres unless stated otherwise. All dimensions must be checked on site prior to construction and any discrepancies reported to the architect. Work is subject to change following detailed design.			
	RevNo	Revision note	Date	Signature/Checked

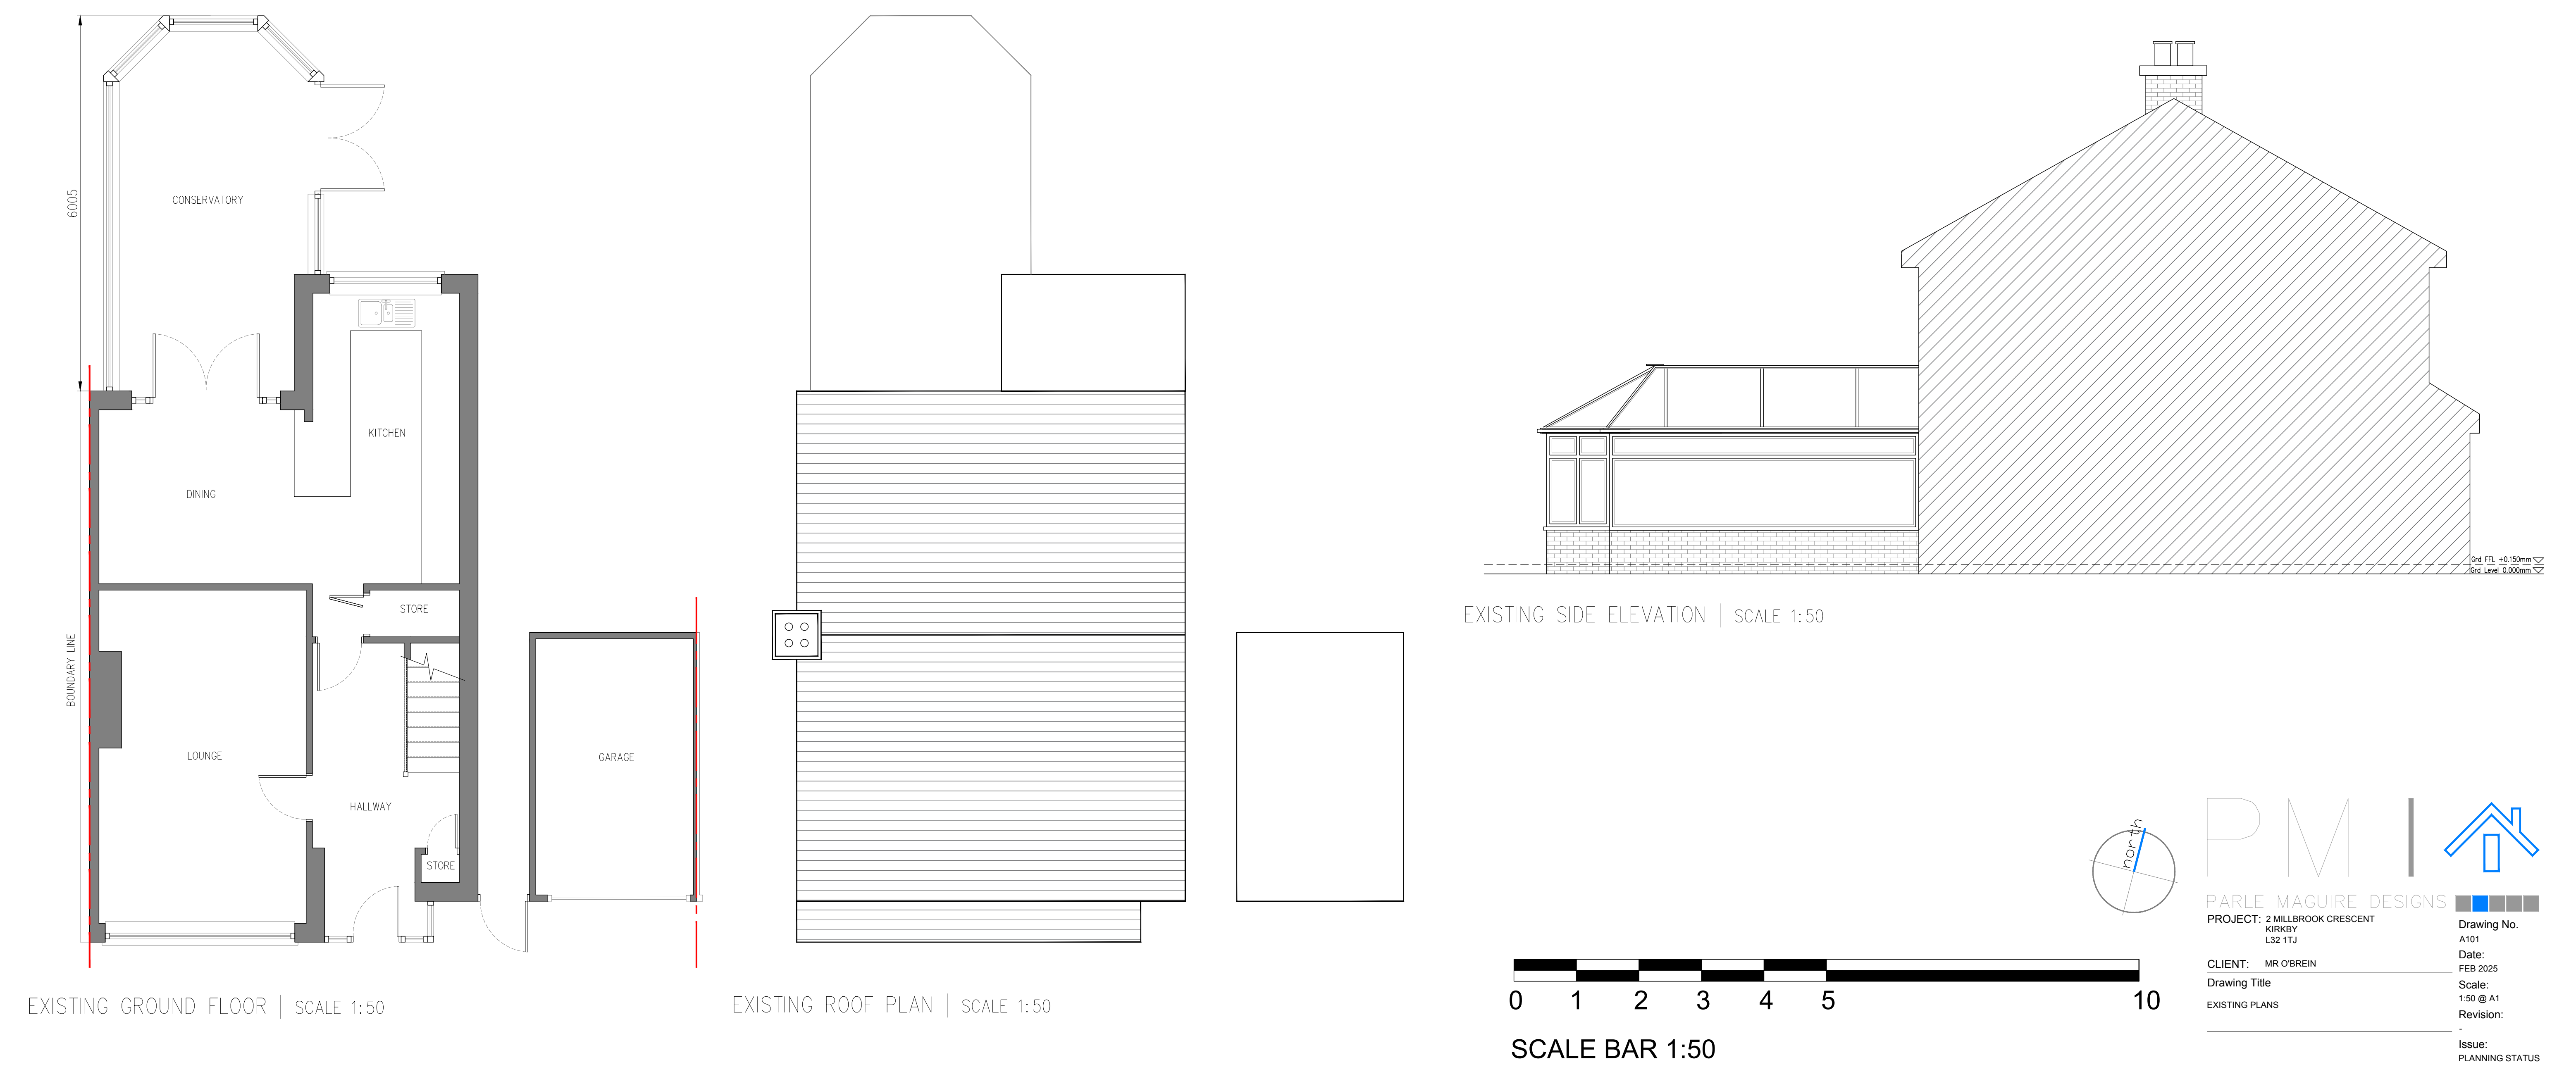

PROJECT: 2 MILLBROOK CRESCENT
KIRKBY
L32 1TJ

CLIENT: MR O'BREIN

Drawing Title
EXISTING PLANS

Drawing No.
A101

Date:
FEB 2025

Scale:
1:50 @ A1

Revision:
-

Issue:
PLANNING STATUS