
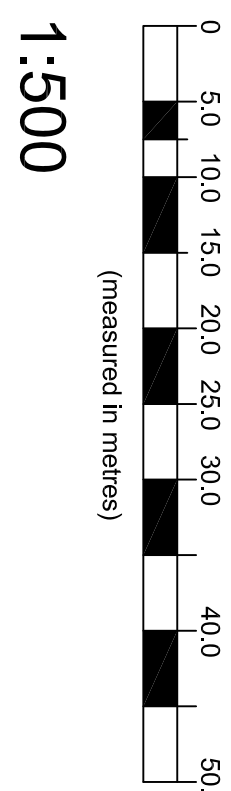



OFF-SITE HIGHWAY IMPROVEMENT WORKS TO
BE IMPLEMENTED AS APPROVED UNDER
LPA REF : 19/00337/OUT

PLANNING

The Committee is responsible for checking compliance and any agreement to be made with the relevant authorities and any other matters that may be relevant to the proposed development. It is not a substitute for the relevant authorities' own advice and any other matters that may be relevant to the proposed development. It is not a substitute for the relevant authorities' own advice and any other matters that may be relevant to the proposed development.

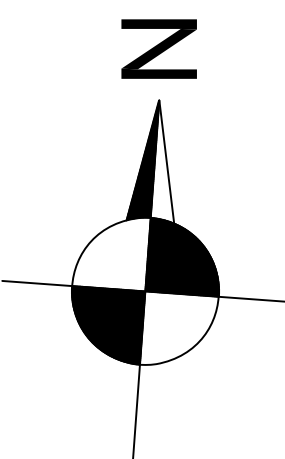

UNITS 1D - 1H + 6A - 6B
APPROVED UNDER LPA
REF:19/00337/OUT

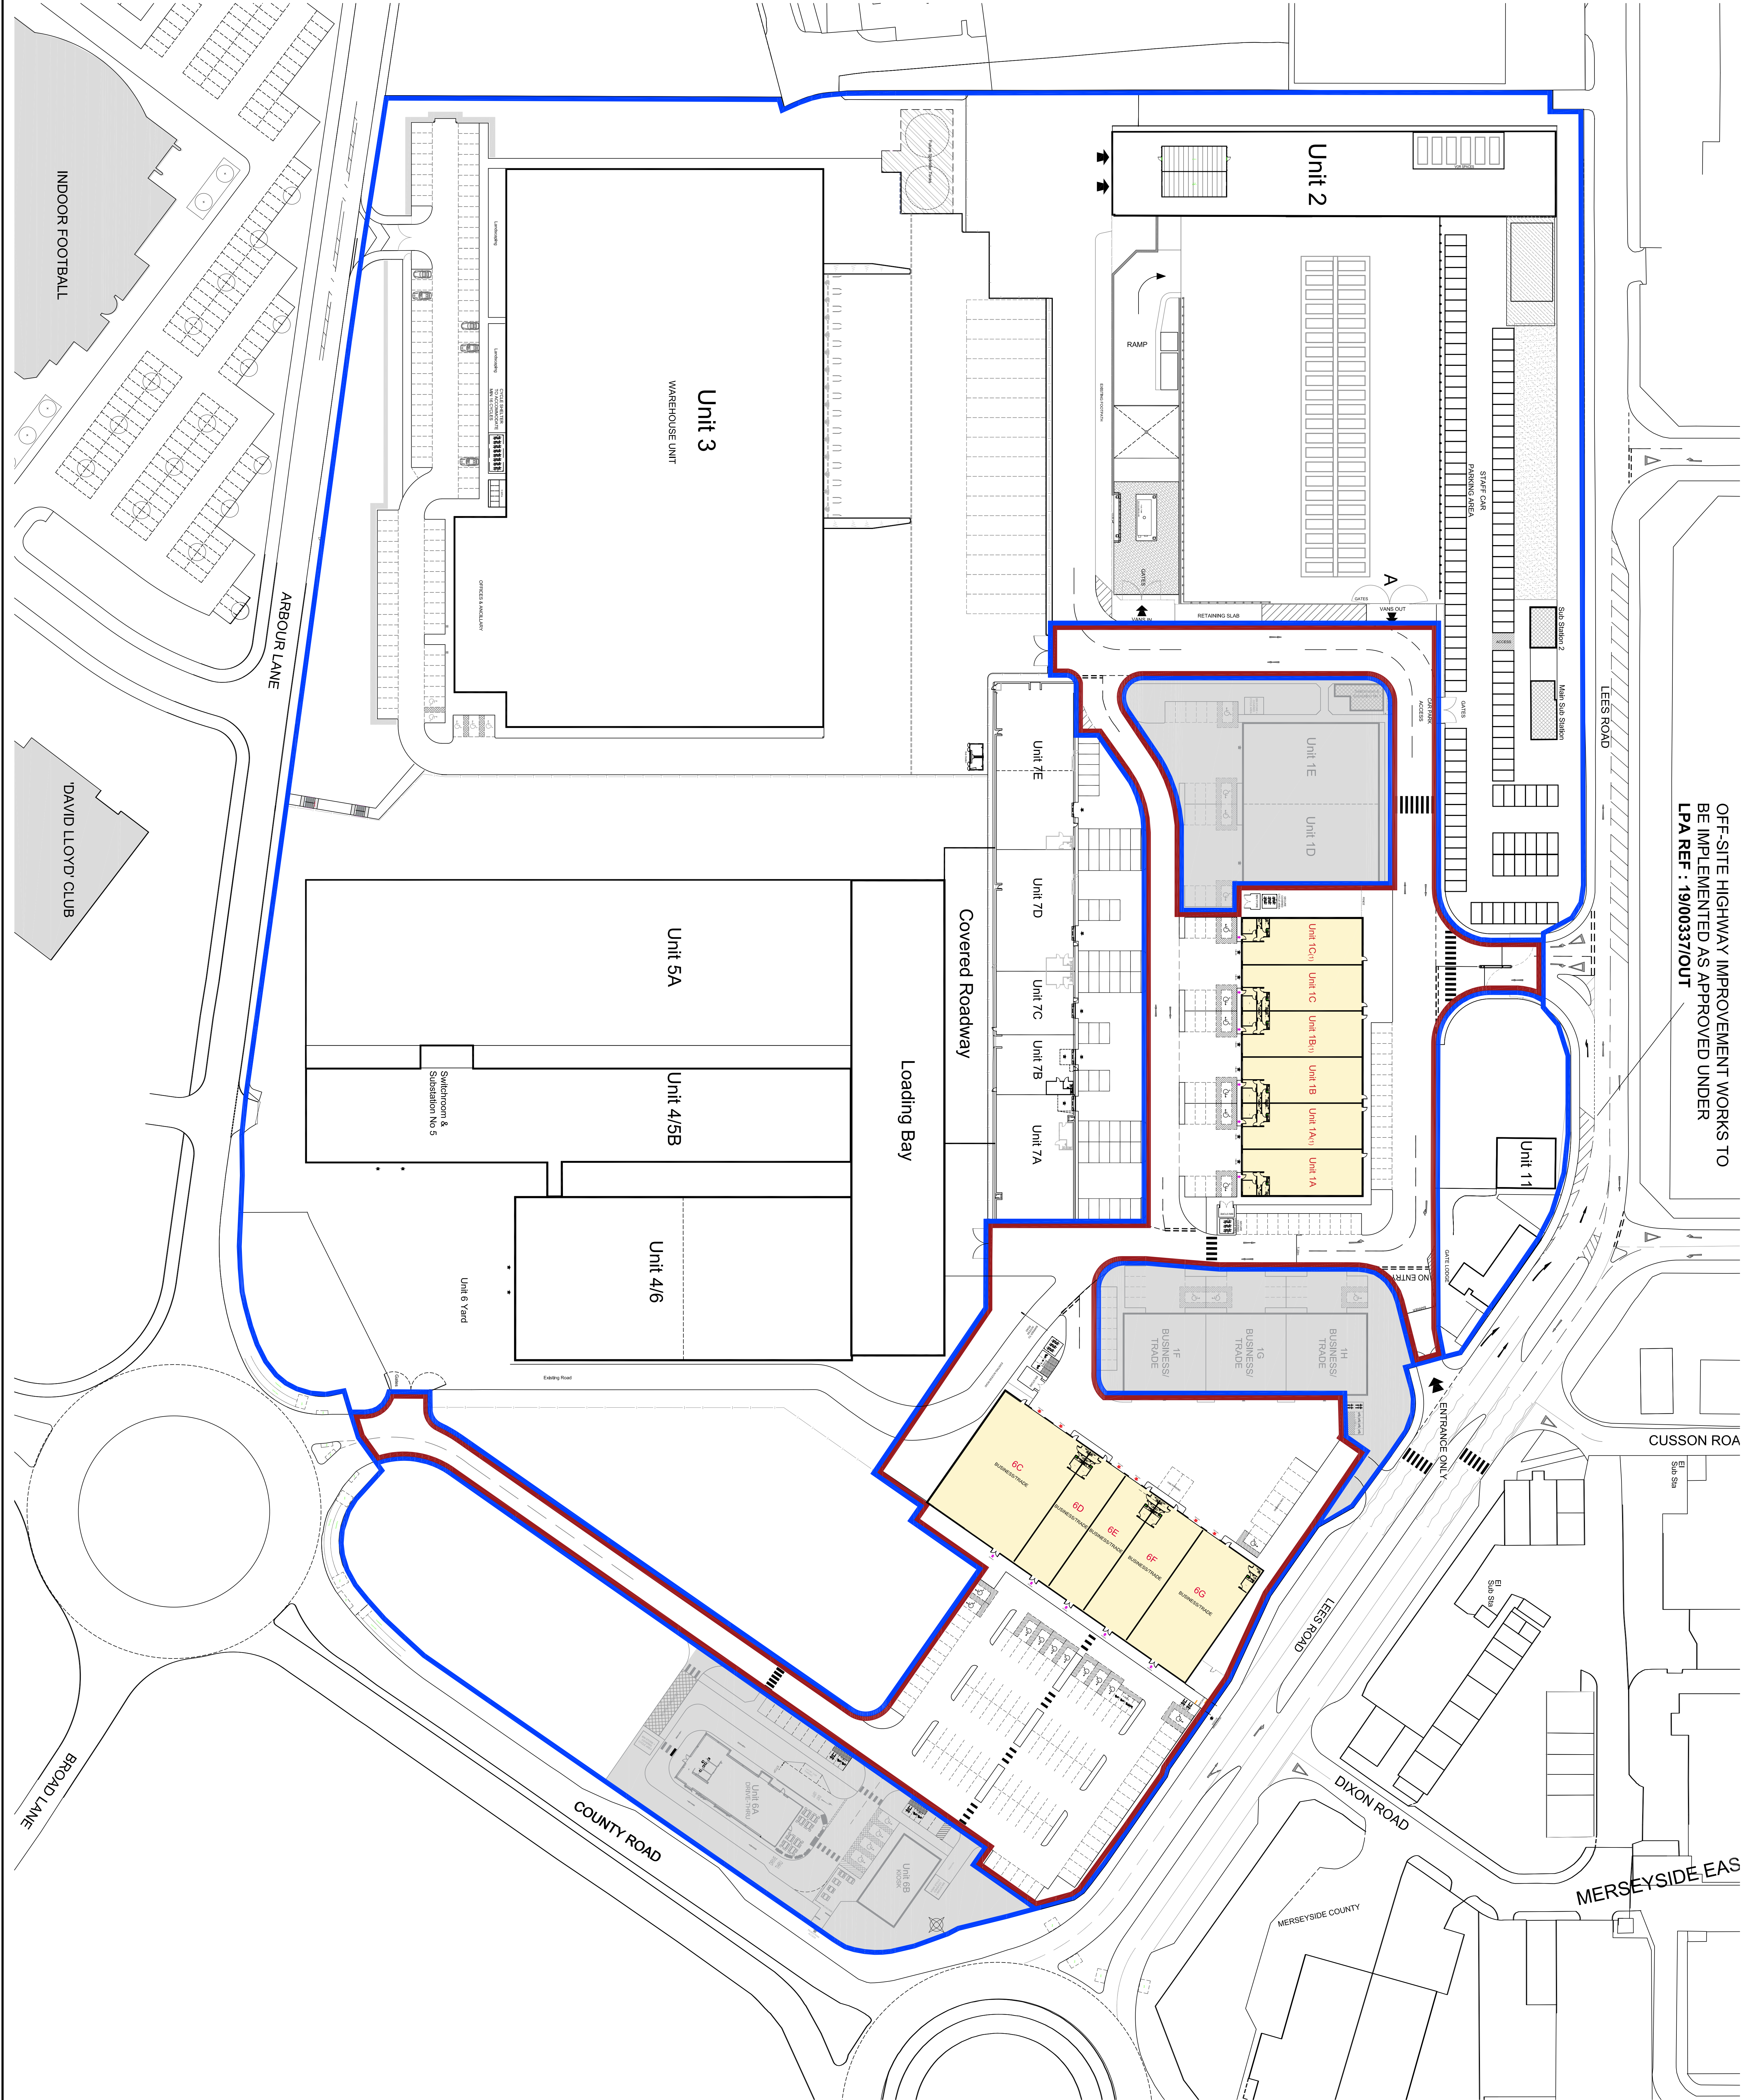

E	Parking to Units 6C-6G + minor road scheme update	18.09.21
D	Units 6C-6G updated	18.12.20
C	Units 6C-6G updated	18.12.20
B	Units 6C-6G updated	20.11.20
A	Units 6C-6G updated	12.11.20
REV	DESCRIPTION	DATE

ORBIT DEVELOPMENTS
ACADEMY BUSINESS PARK
LEES ROAD KNOWSLEY L33 7SA

PROPOSED SITE PLAN for
UNITS 1A-1C + 6C-6G

1:500 @ A0 11h. 06.07.20
389-PL-2304-E