



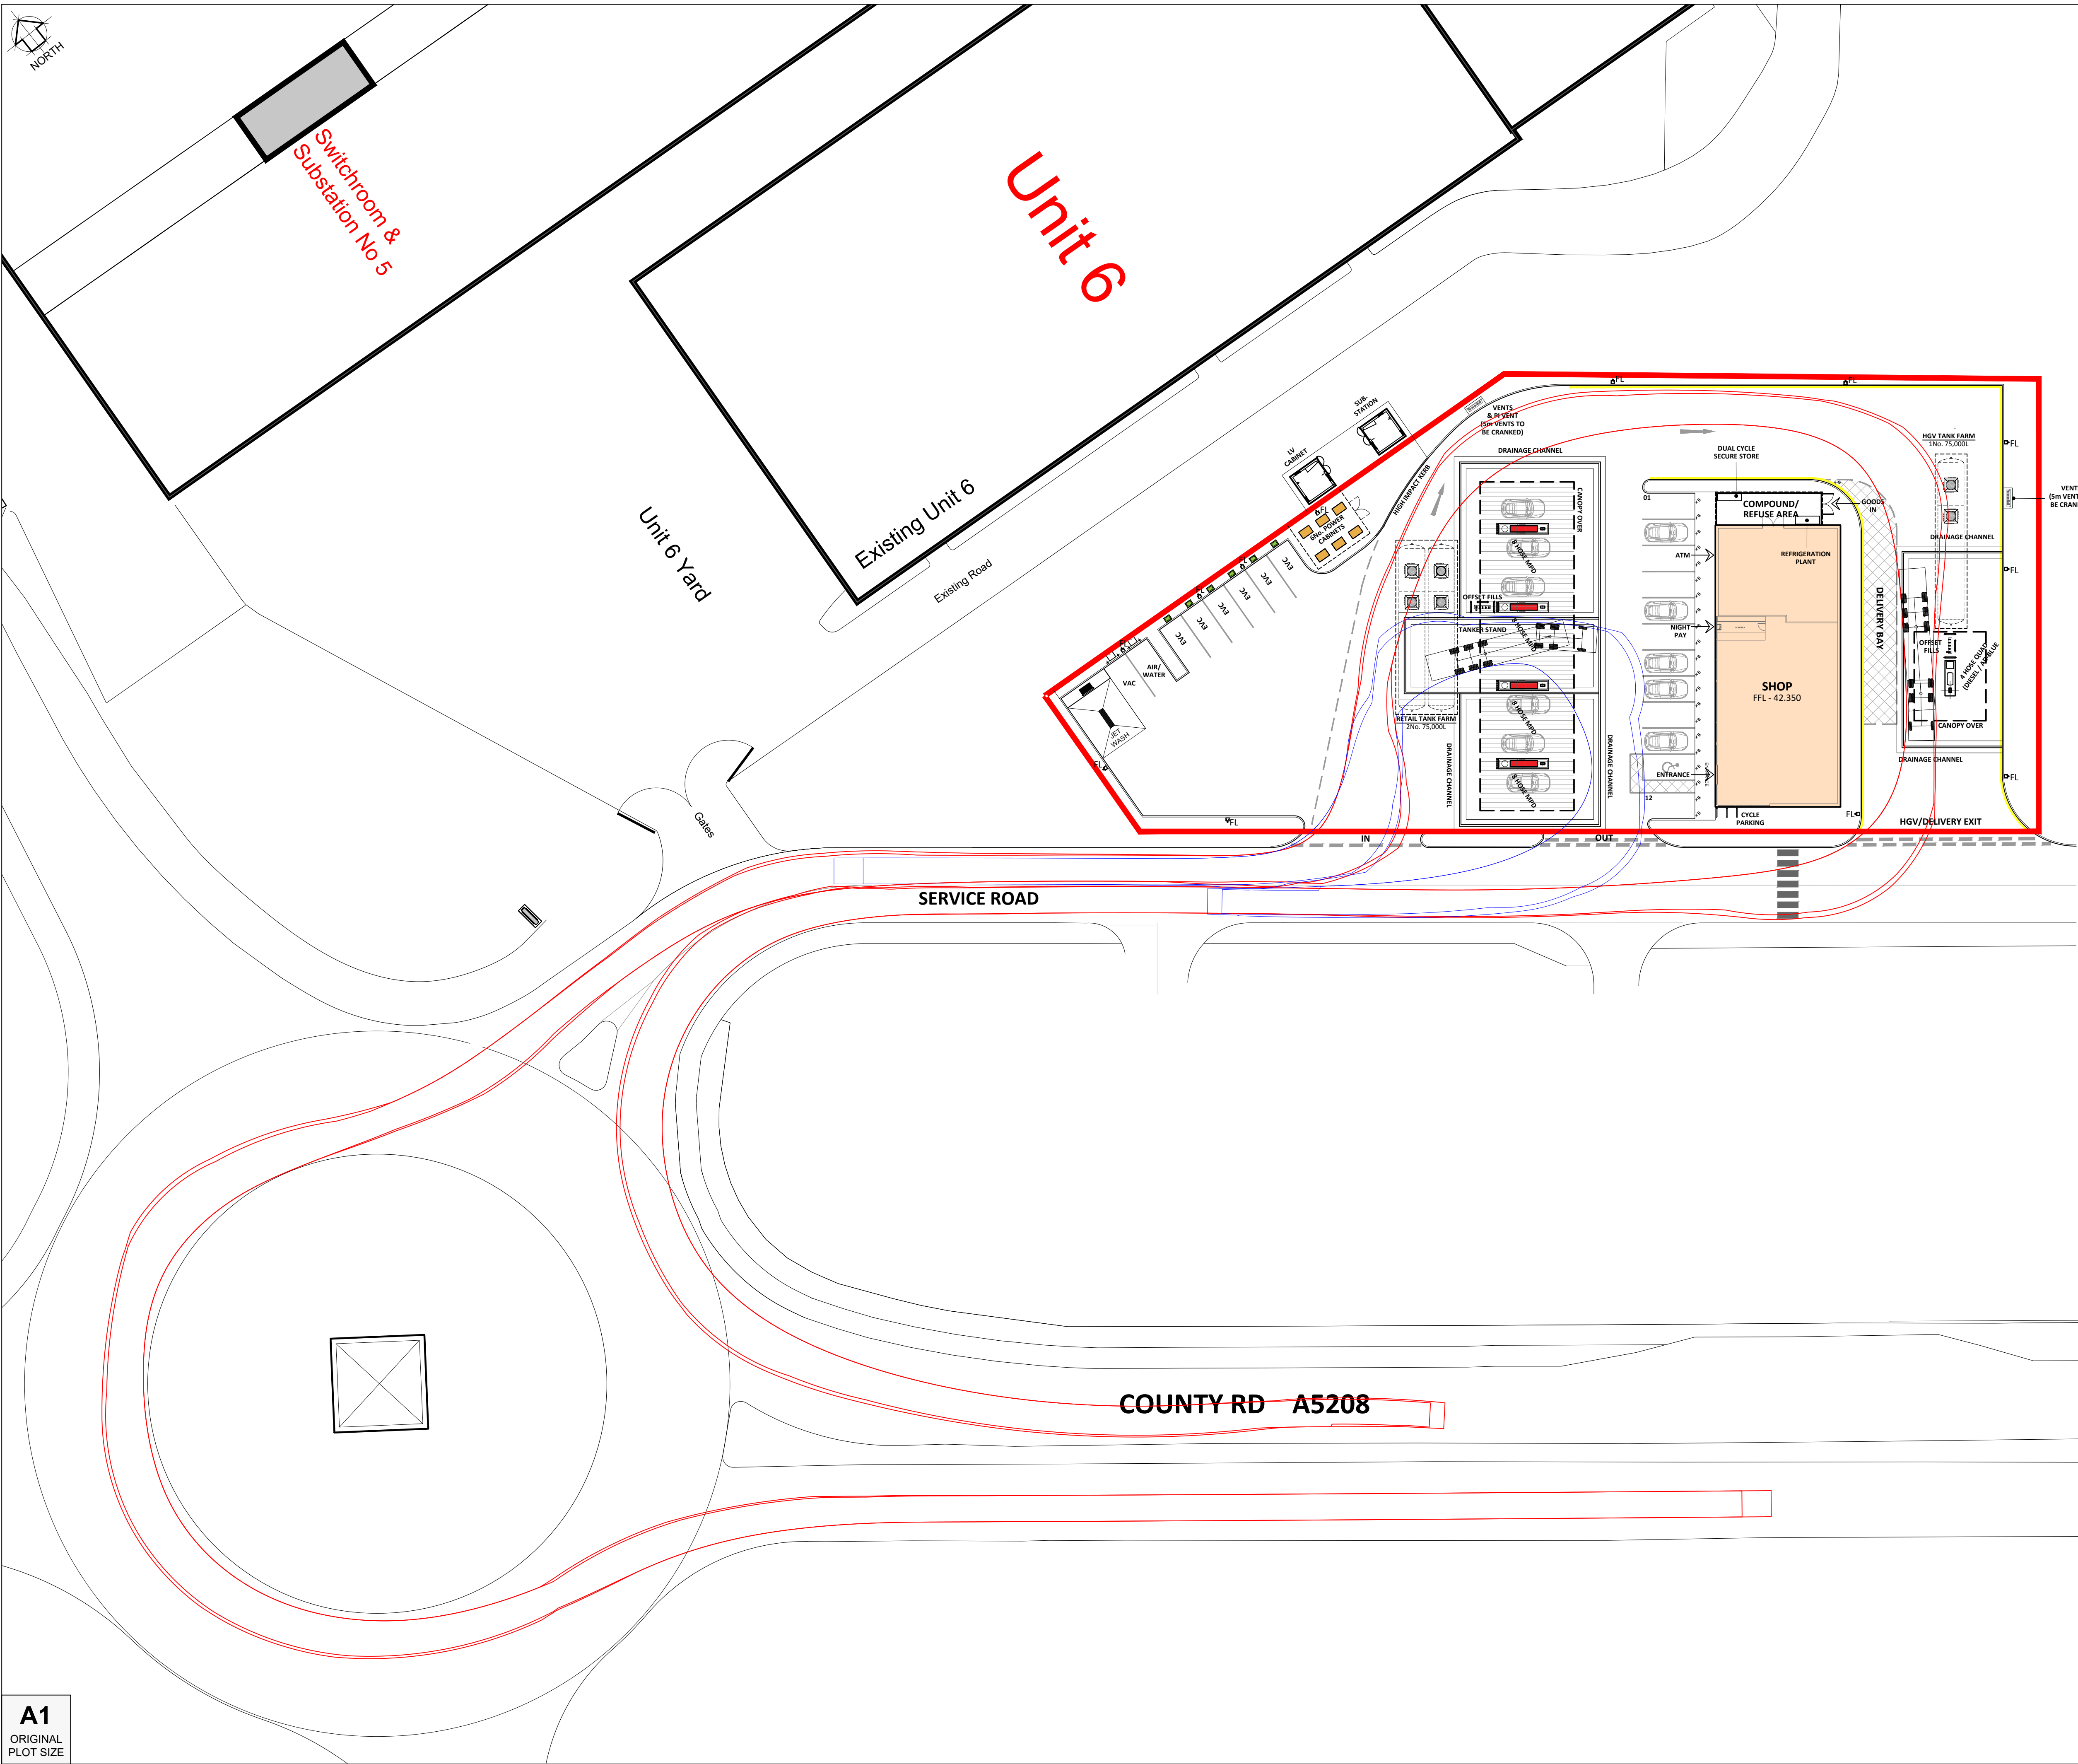

GENERAL NOTES
This drawing has been prepared by Jennings Design Ltd on behalf of Rontec for PLANNING purposes only.
This drawing is subject to copyright laws & is for use on this project only.

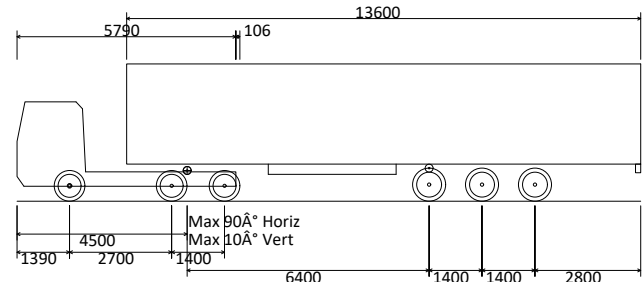

Refrigerated Articulated Vehicle (16.5m)
Overall Length 16500mm
Overall Width 2600mm
Overall Body Height 3932mm
Min Body Ground Clearance 396mm
Max Track Width 2500mm
Lock to Lock Time 6.00sec
Kerb to Kerb Turning Radius 6870mm

B	Sep 21	Bollard added to the delivery bay. Re-tracked.
A	Sep 21	Tracking scale updated to allow more of a view of the surrounding area (roundabout)
Rev	Date	Comments
STATUS	PLANNING	
PROPOSAL	PROPOSED SHOP & EV DEVELOPMENT	
SITE LOCATION	ACADEMY BUSINESS PARK LEES ROAD KNOWSLEY, L33 7SA	
TITLE	PROPOSED TRACKING LAYOUT 16.5m FUEL TANKER	
CLIENT	Rontec Service Stations 1A Ltd	




JENNINGS DESIGN LIMITED

York House, Valley Court, Canal Road,
Bradford, West Yorkshire, BD1 4SP.

TEL. No. 01274 395422
FAX. No. 01274 395427
E-mail office@jen305.com

Drawn by:	JS	Checked by:	NJJ
Date:	MAY '21	Scales:	NTS @ A1

PLAN NO. 200886 - PLNG7 - B - SHEET 1

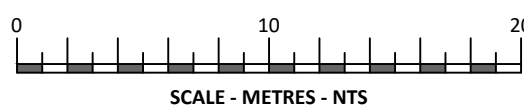

A1
ORIGINAL
PLOT SIZE