



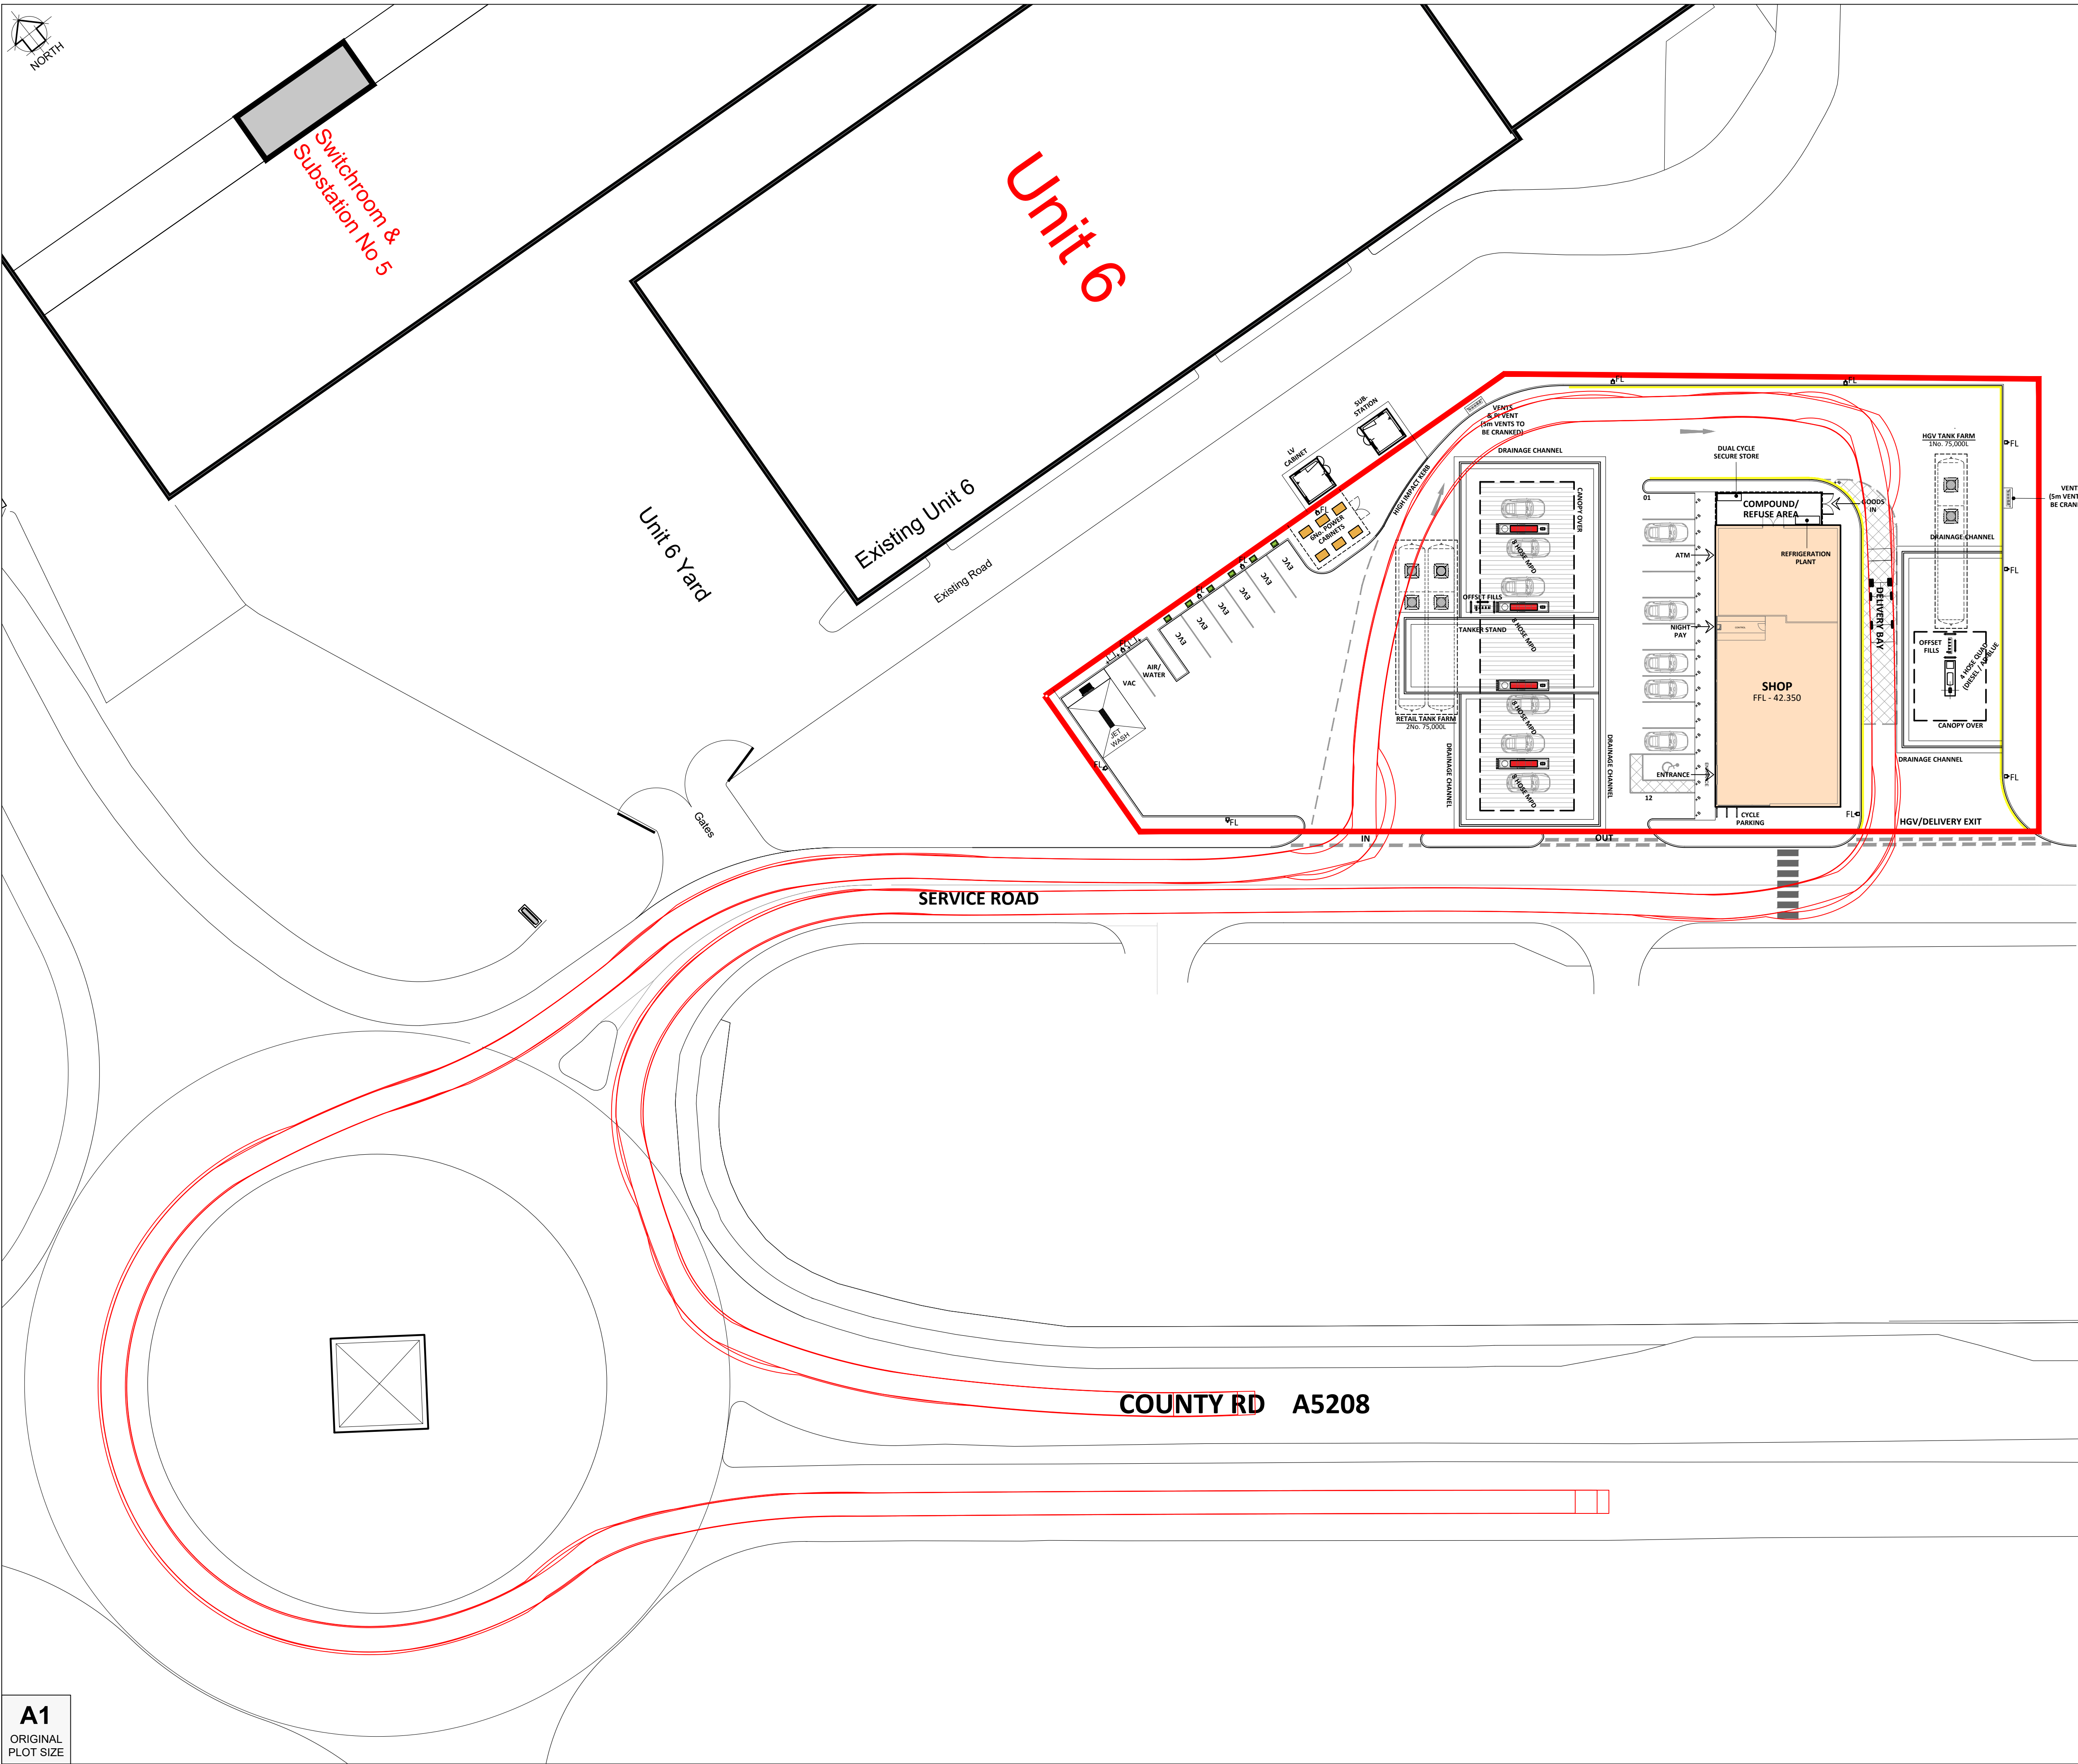

GENERAL NOTES
This drawing has been prepared by Jennings Design Ltd on behalf of Rontec for PLANNING purposes only.
This drawing is subject to copyright laws & is for use on this project only.

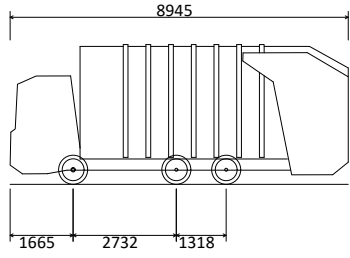

Phoenix 2-12N (with Elite 2 6x2 ML chassis)
Overall Length 8945mm
Overall Width 2230mm
Overall Body Height 3659mm
Min Body Ground Clearance 253mm
Track Width 2200mm
Lock to Lock Time 4.00 sec
Kerb to Kerb Turning Radius 7500mm

B	Sep 21	Bollard added to the delivery bay. Re-tracked.
A	Sep 21	Tracking scale updated to allow more of a view of the surrounding area (roundabout)
Rev	Date	Comments
STATUS	PLANNING	
PROPOSAL	PROPOSED SHOP & EV DEVELOPMENT	
SITE LOCATION	ACADEMY BUSINESS PARK LEES ROAD KNOWSLEY, L33 7SA	
TITLE	PROPOSED TRACKING LAYOUT 8.9m REFUSE TRUCK	
CLIENT	Rontec Service Stations 1A Ltd	




JENNINGS DESIGN LIMITED

York House, Valley Court, Canal Road,
Bradford, West Yorkshire, BD1 4SP.
TEL. No. 01274 395422
FAX. No. 01274 395427
E-mail office@jen305.com

Drawn by:	JS	Checked by:	NJJ
Date:	MAY '21	Scales:	NTS @ A1

PLAN NO. 200886 - PLNG7 - B - SHEET 3

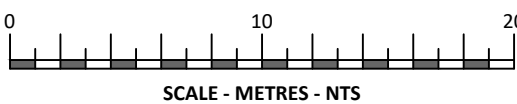

A1
ORIGINAL
PLOT SIZE