


C:\Users\Leon Blythe\OneDrive - Begbies Traynor Group\Desktop\GA Work\LS14726-01 Rev D (Visibility).dwg

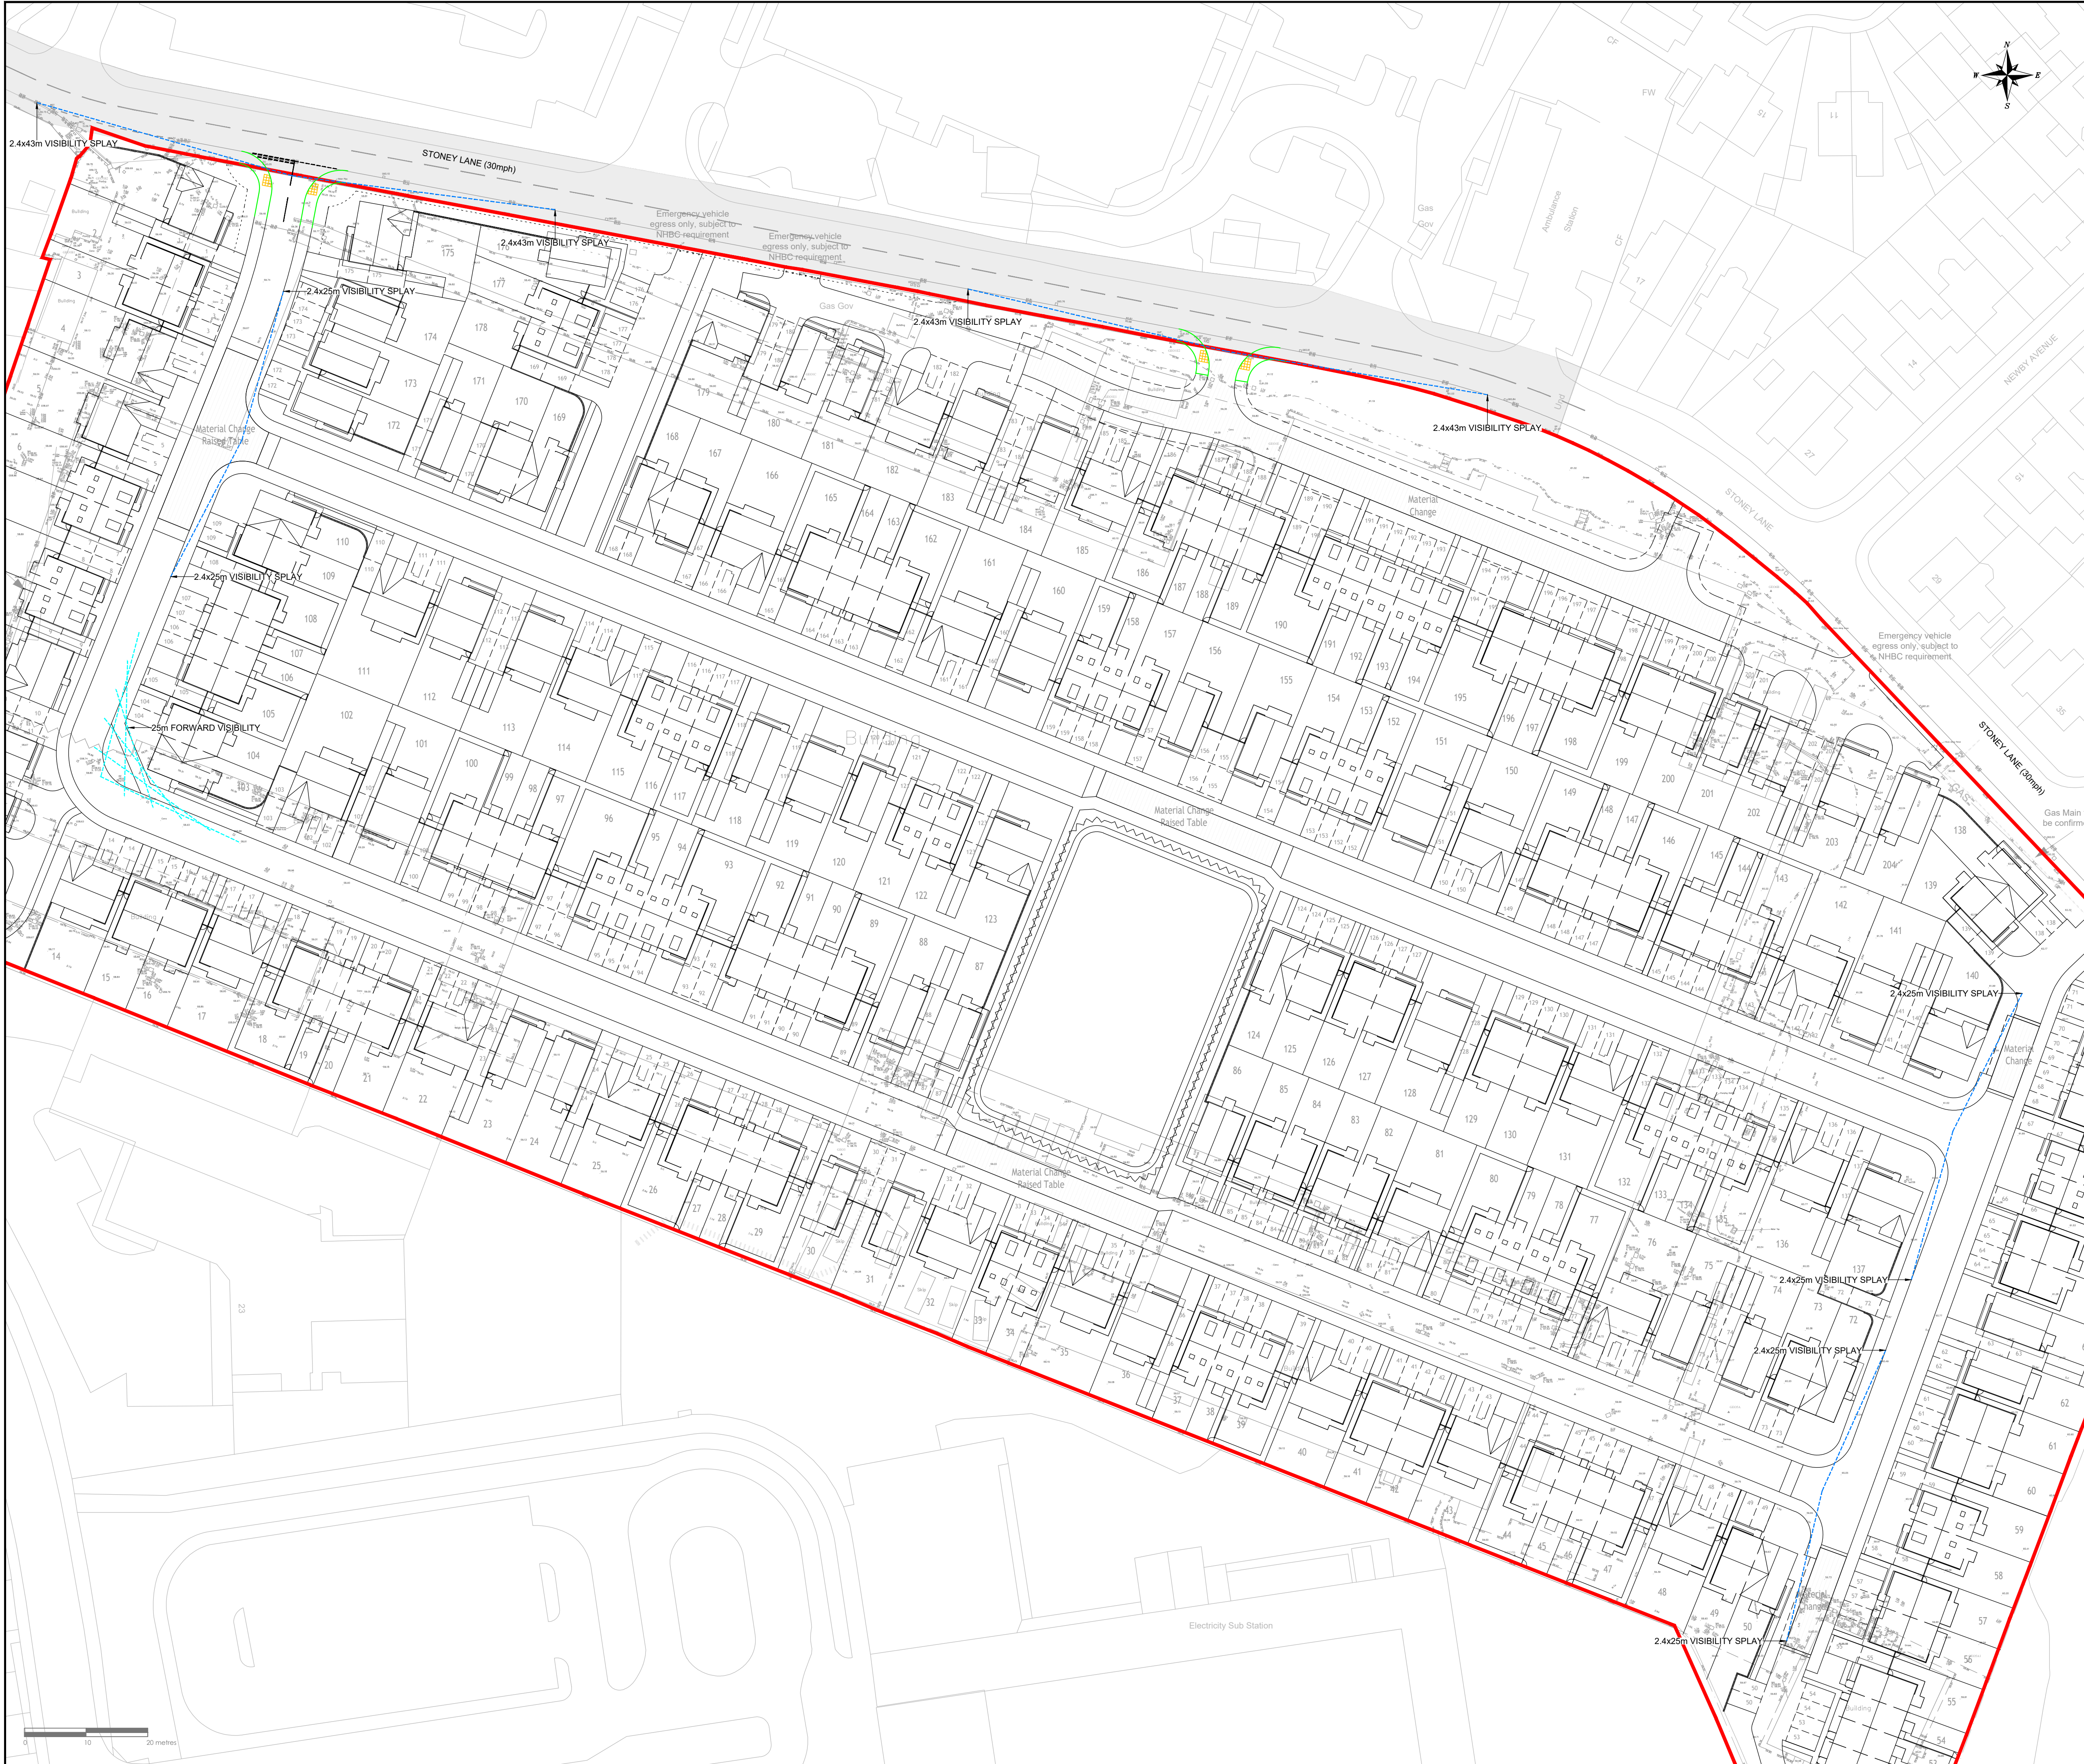

NOTES

THIS IS NOT A CONSTRUCTION DRAWING AND IS FOR INDICATIVE PURPOSES ONLY. THE DRAWING WILL BE SUBJECT TO CHANGE FOLLOWING LOCAL AUTHORITY REVIEW AND CONFIRMATION OF PUBLIC HIGHWAY AND THIRD PARTY LAND BOUNDARIES.

--- JUNCTION VISIBILITY
--- FORWARD VISIBILITY

PLAN 4

D C B A	SCALE BAR ADDED AMENDMENT TO CLIENT NAME PROPOSED SITE LAYOUT UPDATED PROPOSED SITE LAYOUT UPDATED	LB LB SL SL	PW PW PW PW	JAN 2026 NOV 2025 NOV 2025 NOV 2025
REV	DETAILS	DRAWN	CHECKED	DATE

CLIENT:

TAYLOR WIMPEY

PROJECT:

GLEN DIMPLEX, WHISTON

DRAWING TITLE:

VISIBILITY SPLAY

SCALES:

1:500 @ A1

DRAWN: SL CHECKED: PW DATE: OCT 2025

Eddisons
340 Deansgate
Manchester
M3 4LY
Email: info@crofts.co.uk
Tel: 0161 837 7380
Web: www.eddisons.com/services/transport-planning

DRAWING NUMBER: 4726-01 REVISION: D

Eddisons