



C:\Users\Leon Blythe\OneDrive - Begbies Traynor Group\Desktop\GA Work\LS14726-SP01 Rev D (Tracking - Refuse Vehicle).dwg

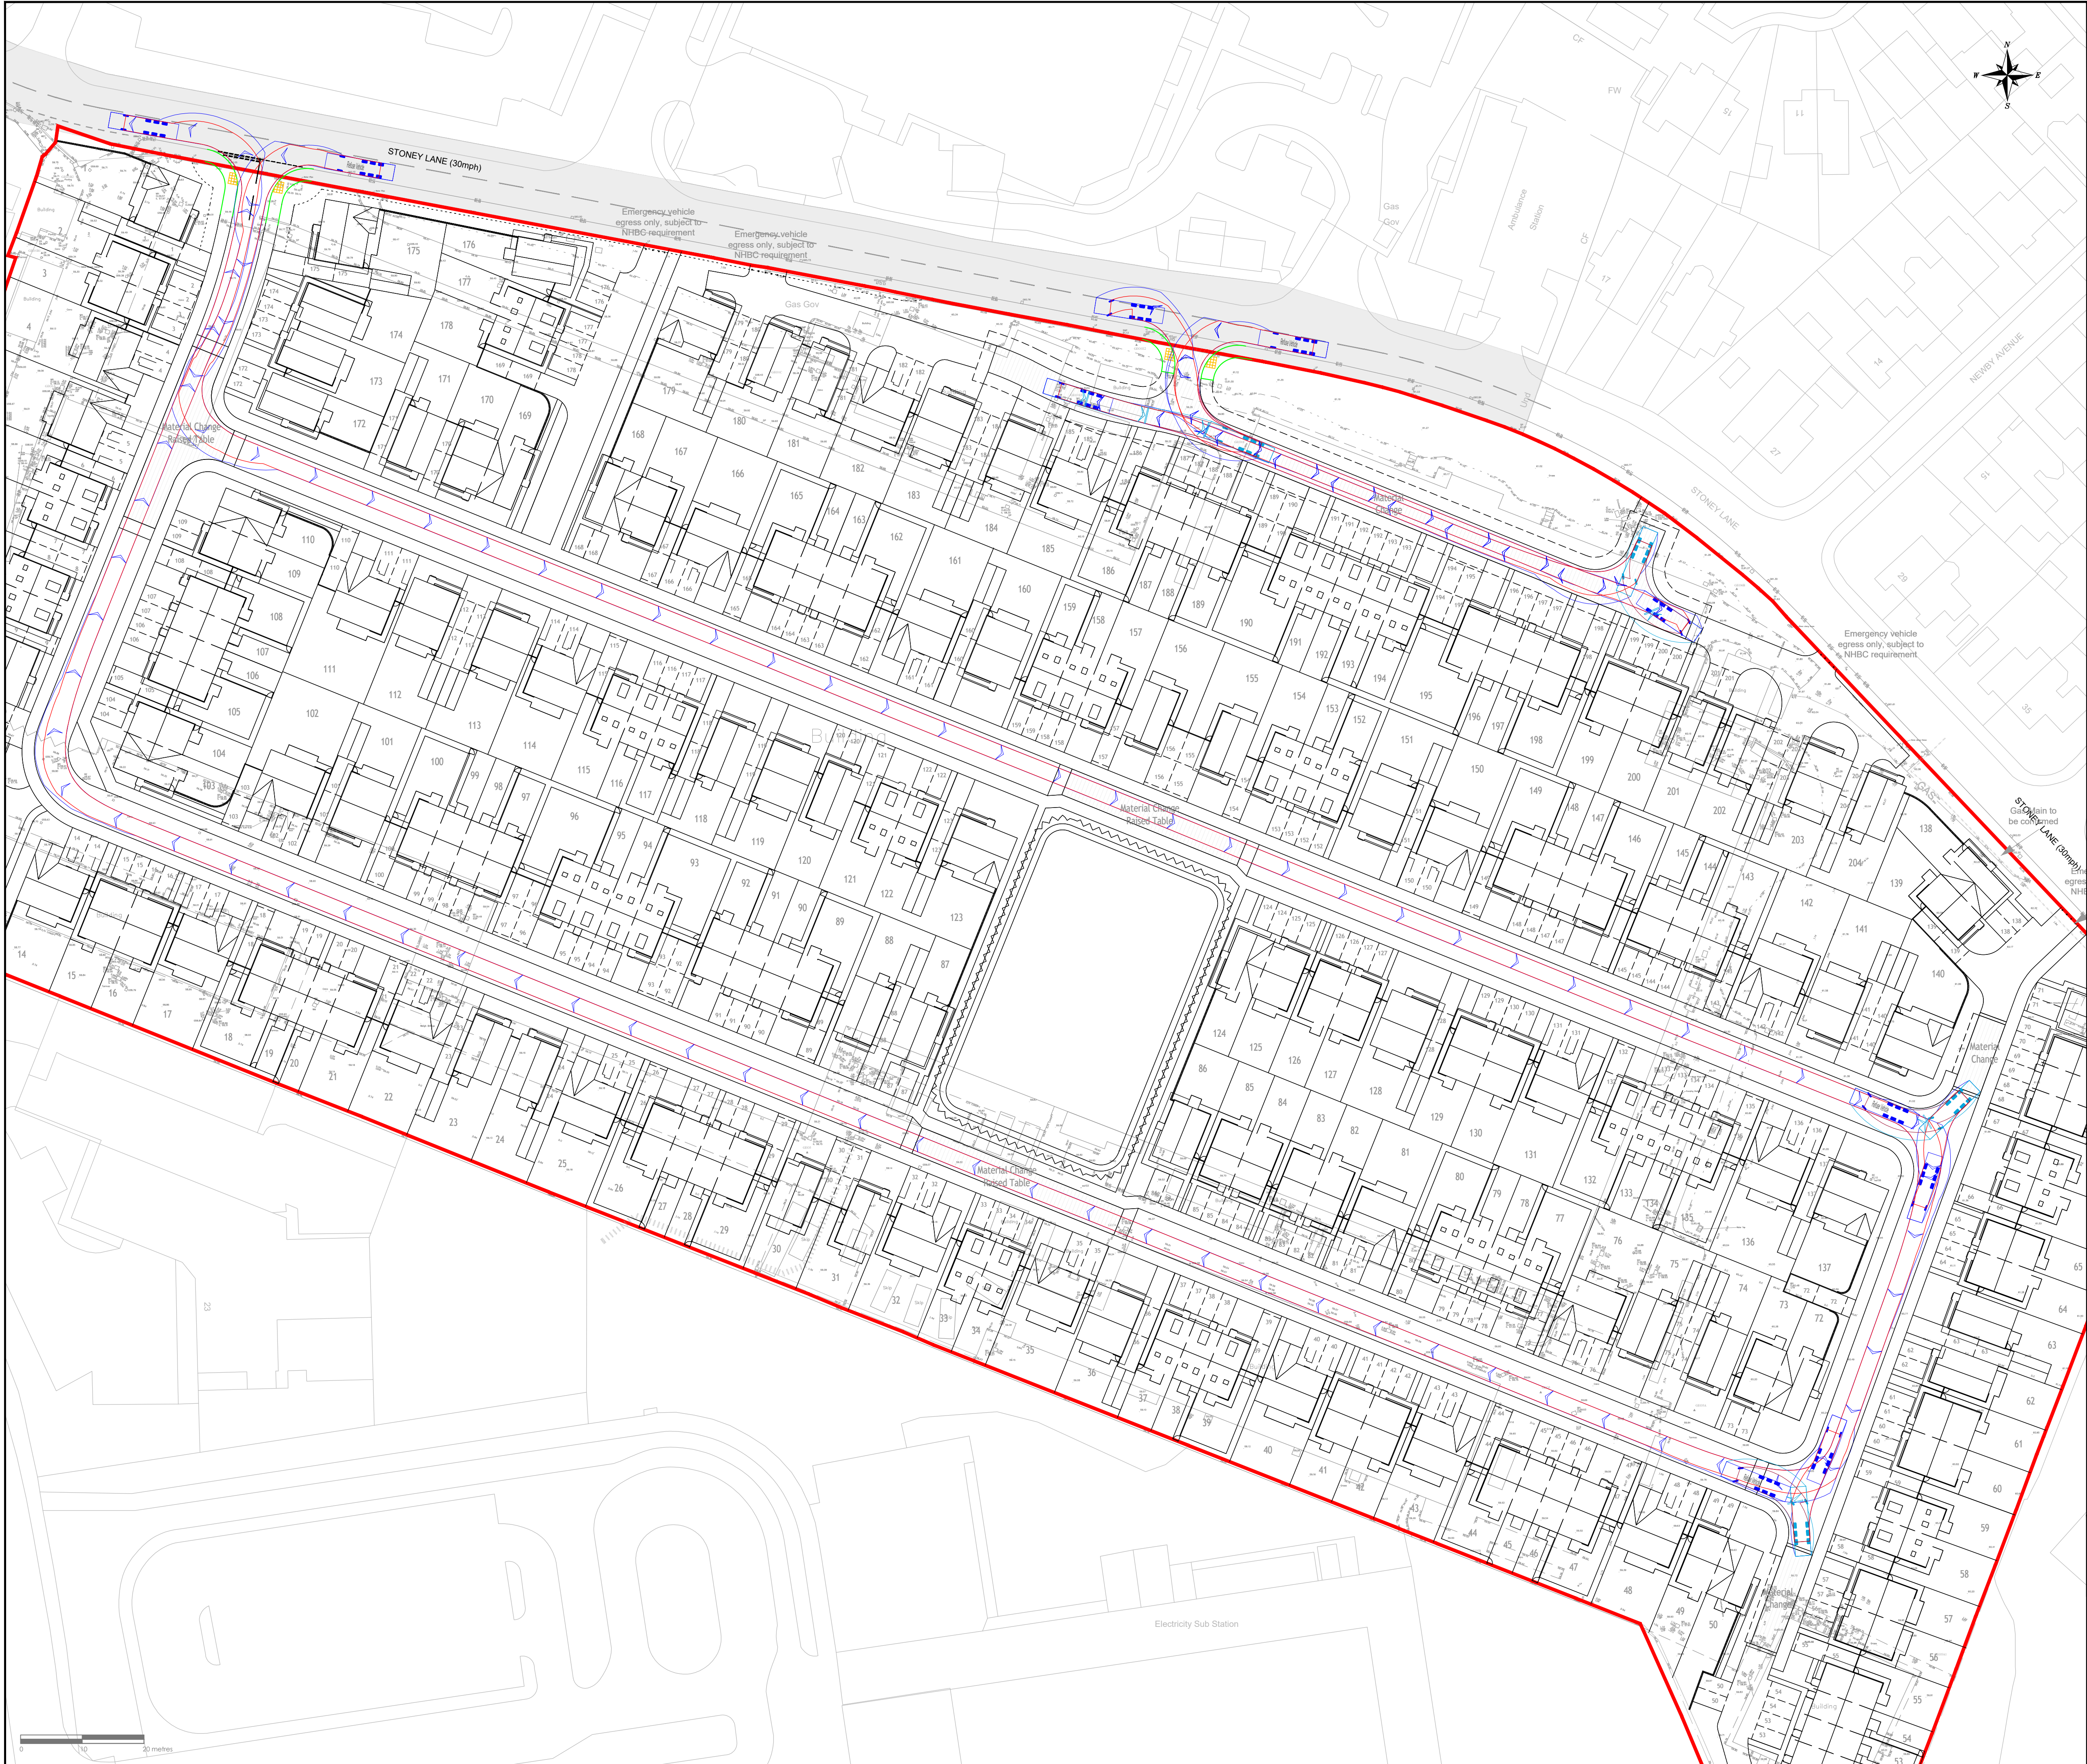

NOTES

PLAN 5

THIS IS NOT A CONSTRUCTION DRAWING AND IS FOR INDICATIVE PURPOSES ONLY. THE DRAWING WILL BE SUBJECT TO CHANGE FOLLOWING LOCAL AUTHORITY REVIEW AND CONFIRMATION OF PUBLIC HIGHWAY AND THIRD PARTY LAND BOUNDARIES.

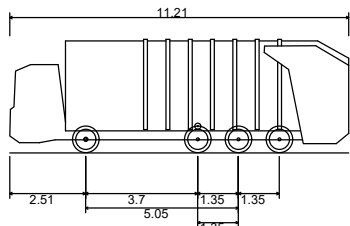

Refuse Vehicle
Overall Length 11.210m
Overall Width 2.550m
Overall Body Height 3.751m
Min Body Ground Clearance 0.304m
Track Width 2.500m
Lock to lock time 6.50s
Kerb to Kerb Turning Radius 10.320m

D G A	SCALE BAR ADDED AMENDED TO COMMENTS PROPOSED SITE LAYOUT UPDATED PROPOSED SITE LAYOUT UPDATED	LB SL	PW PW PW	JAN 2026 NOV 2025 NOV 2025 NOV 2025
REV	DETAILS	DRAWN	CHECKED	DATE

PROJECT:				TAYLOR WIMPEY	
PROJECT:				GLEN DIMPLEX, WHISTON	
DRAWING TITLE:				SWEPT PATH ANALYSIS REFUSE VEHICLE	
SCALES:				1:500 @ A1	
DRAWN:		SL	CHECKED:		PW
DATE:		OCT 2025			
Eddisons 340 Deansgate Manchester M3 4LY Email: info@crofts.co.uk Tel: 0161 837 7380 Web: www.eddisons.com/services/transport-planning					
DRAWING NUMBER:				4726-SP01	
REVISION:				D	

