
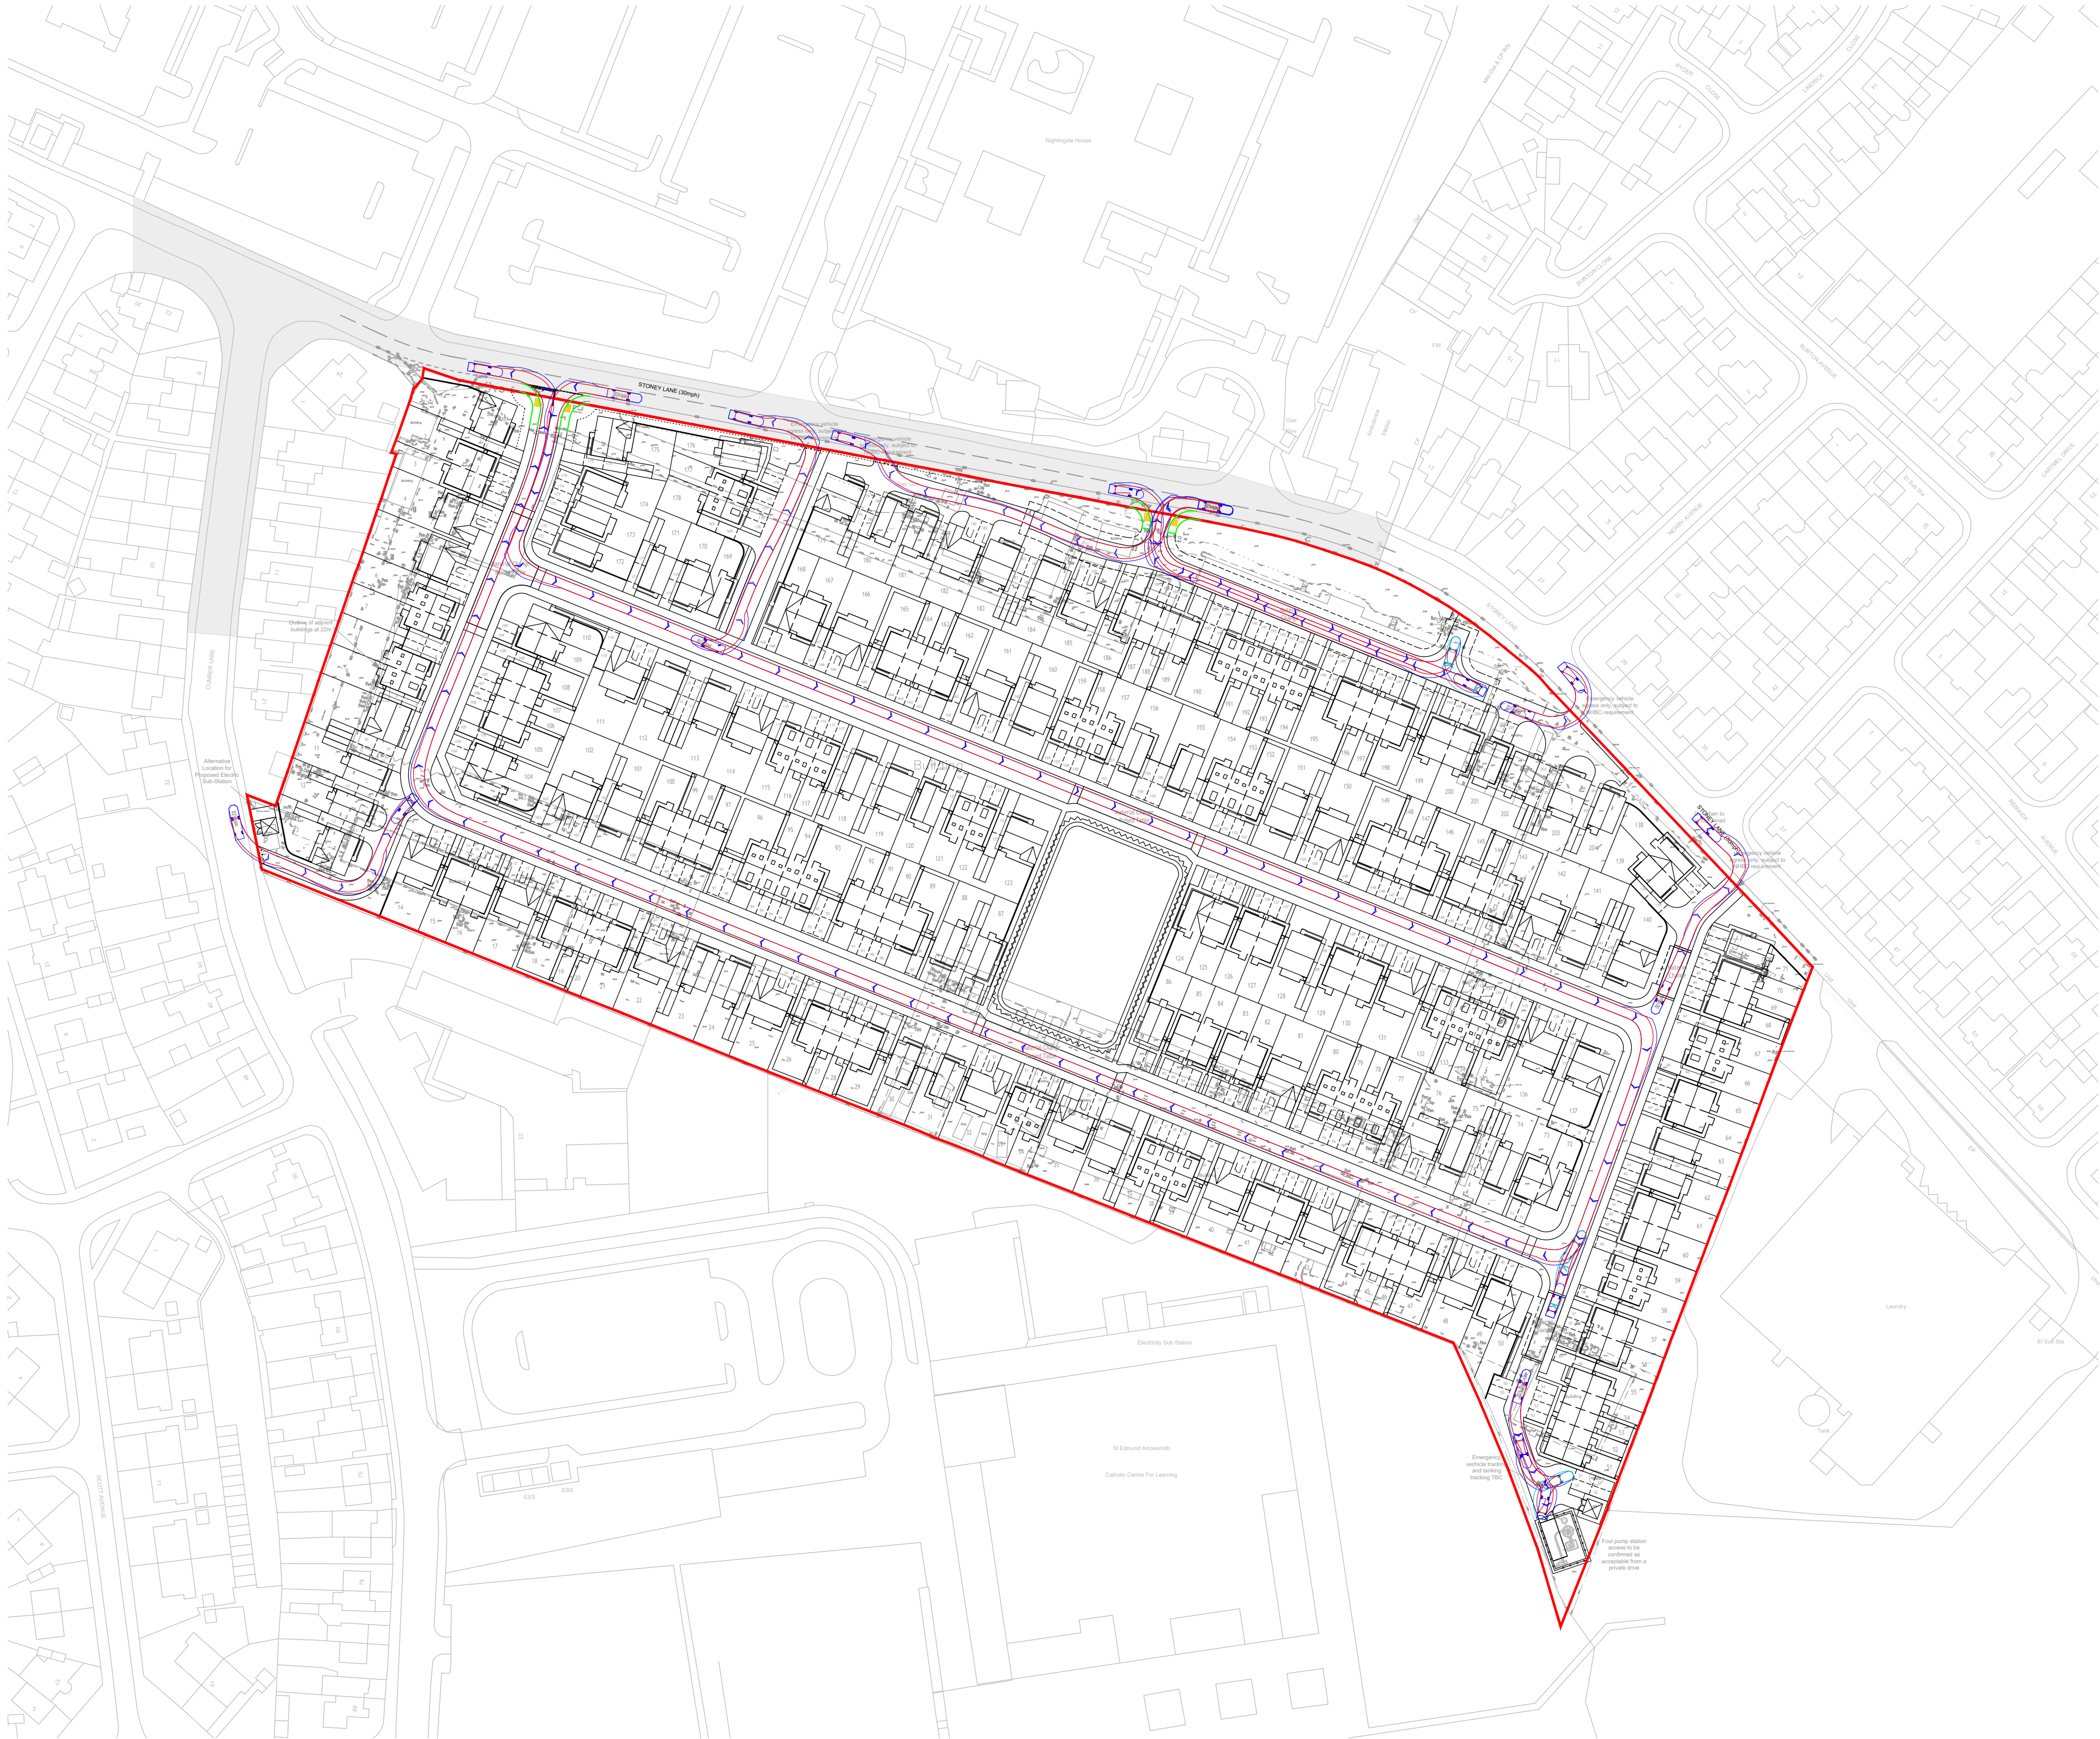


NOTES

THIS IS NOT A CONSTRUCTION DRAWING AND IS FOR INDICATIVE PURPOSES ONLY.
THE DRAWING WILL BE SUBJECT TO CHANGE FOLLOWING LOCAL AUTHORITY REVIEW
AND CONFIRMATION OF PUBLIC HIGHWAY AND THIRD PARTY LAND BOUNDARIES.

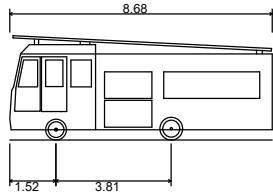

DB32 Fire Appliance
Overall Length 8.68m
Overall Width 2.15m
Overall Body Height 3.45m
Min Body Ground Clearance 0.33m
Max Track Width 2.12m
Lock to lock time 6.00s
Kerb to Kerb Turning Radius 7.91m

E	SCALE BAR ADDED	LB	PW	JAN 2026
D	MINOR AMENDMENT	LB	PW	NOV 2025
C	PROPOSED SITE LAYOUT UPDATED	LB	PW	NOV 2025
B	PROPOSED SITE LAYOUT UPDATED	SL	PW	NOV 2025
A	PROPOSED SITE LAYOUT UPDATED	SL	PW	NOV 2025

REV	DETAILS	DRAWN	CHECKED	DATE
-----	---------	-------	---------	------

CLIENT:

TAYLOR WIMPEY

PROJECT:

GLEN DIMPLEX, WHISTON

DRAWING TITLE:

**SWEPT PATH ANALYSIS
FIRE APPLIANCE**

SCALES:

1:1000 @ A1

DRAWN:	CHECKED:	DATE:
SL	PW	OCT 2025

Eddisons
340 Deansgate
Manchester
M3 4LY
Email: info@crofts.co.uk
Tel: 0161 837 7380
Web: www.eddisons.com/services/transport-planning

DRAWING NUMBER:	REVISION:
4726-SP02	E

Eddisons