


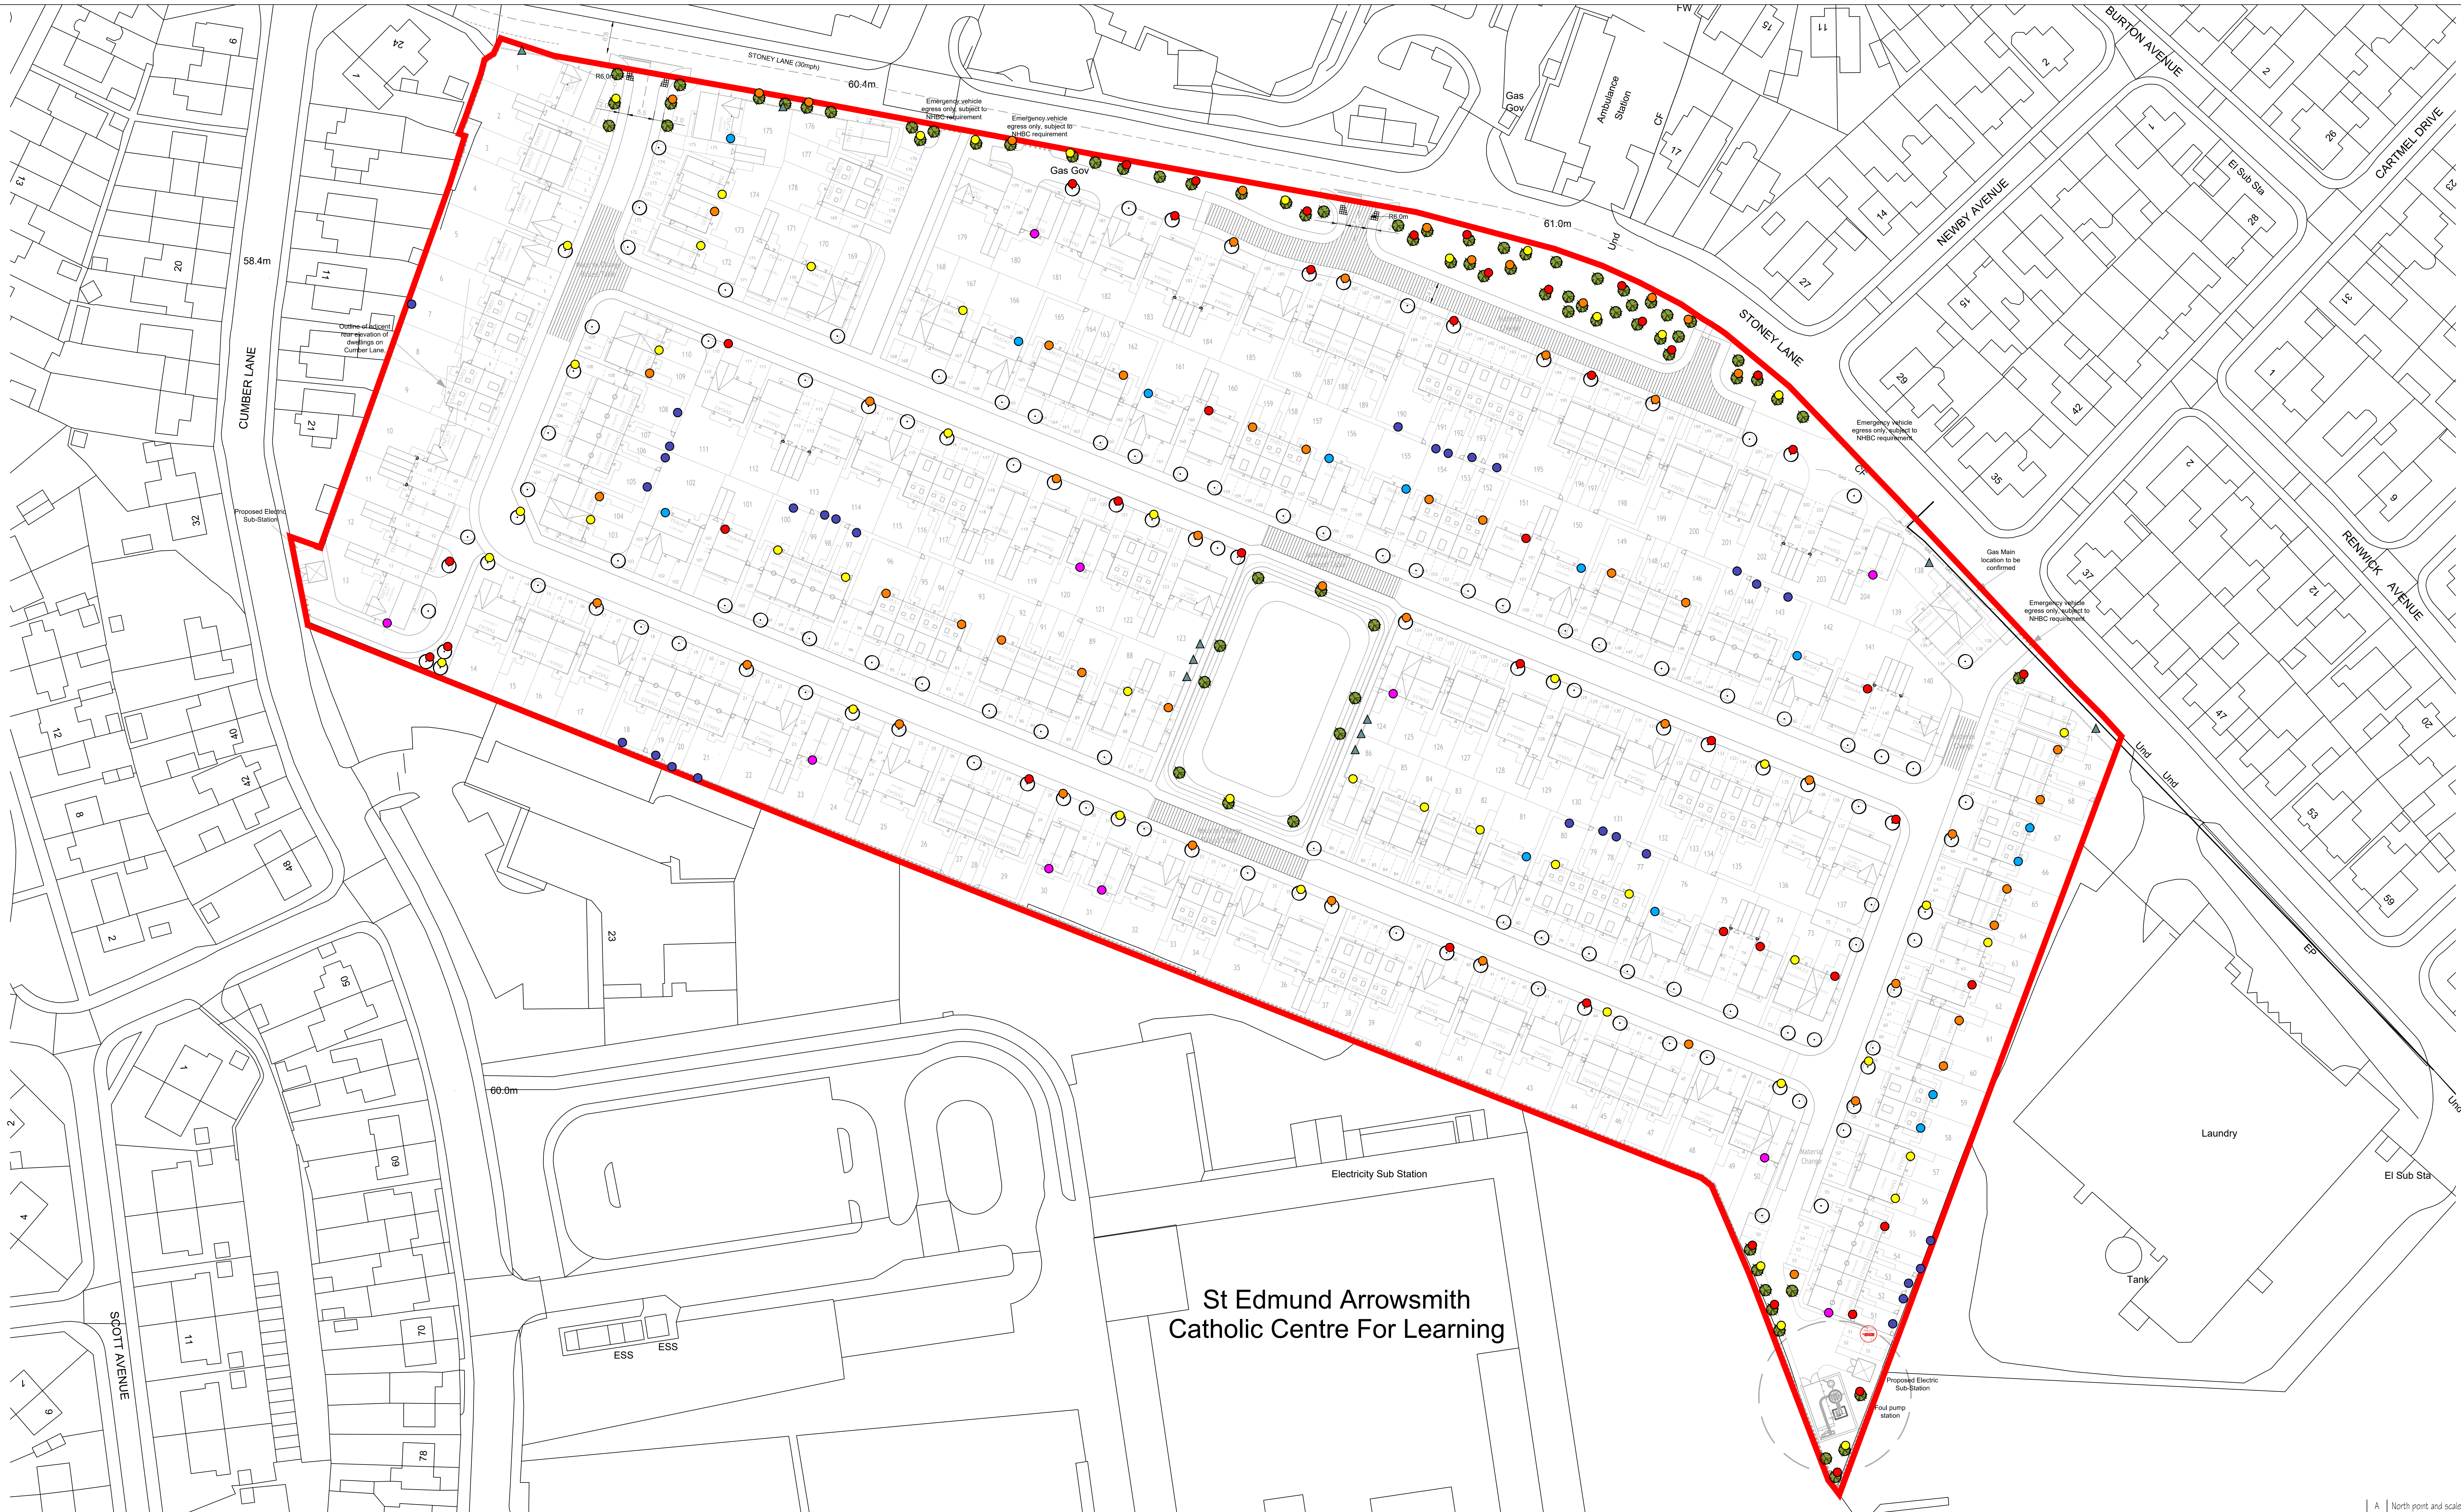

GENERAL NOTES:

- Boxes for tits, sparrows or starlings should be fixed two to four metres up a tree or a wall
- Unless there are trees or buildings which shade the box during the day, face the box between north and east, thus avoiding strong sunlight and the wettest winds
- Make sure that the birds have a clear flight path to the nest without any clutter directly in front of the entrance. Tilt the box forward slightly so that any driving rain will hit the roof and bounce clear
- House sparrows and starlings will readily use nest boxes placed high up under the eaves. Since these birds nest in loose colonies, two or three can be sited spaced out on the same side of the house. Keep these away from areas where house martins normally nest
- Open fronted nest boxes suitable for robins and wren are best positioned 1-2m off the ground and can be attached to a wall, fence or tree that has sufficient vegetation such as shrubs and creepers growing around it, allowing cover for visiting birds

KEY

- House Sparrow Terrace Nest Box (14 no.)
- General Nest Box (48 no.)
- Starling Nest Box (54 no.)
- Swift Nest Box (44 no.)
- Integrated Bat Access Panel (10 no.)
- Bug Hotel (30 no.)
- ▲ Bee Brick (10 no.)
- Site Boundary

NOTE: This plan has been drawn up in accordance with the UES Ecological Survey and Assessment and TW Group Guidance

Required Bat Boxes: 10 (5% of Plots)
Required Bee Bricks: 10 (5% of Plots)
Required Bug Hotels: 30 (15% of Plots)
Required Bird Boxes: 163 (80% of Plots)

PRODUCTS or similar approved

House Sparrow Terrace Nest Box



General Nest Box



Starling Nest Box



Swift Nest Box



Integrated Bat Access Panel




Bug Hotel



Bee Brick



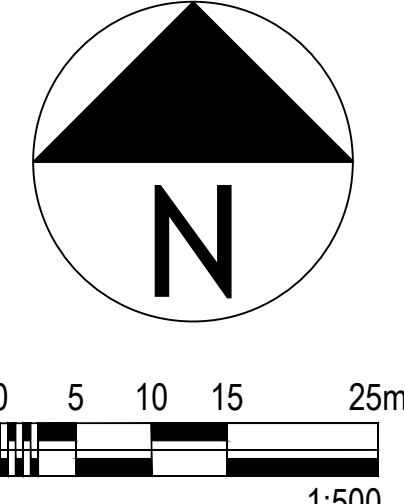

A North point and scale bar added.		1:6.01.26		BB	
Rev	Description	Date	Initial		
Revisions					



Taylor Wimpey North West
Washington House, Birchwood Park,
Warrington, Cheshire WA3 6GR
Tel 01925 849 500 Fax 01925 849 501
www.taylorwimpey.com

FORMER GLEN DIMPLEX
LAND OFF STONEY LANE,
WHISTON, KNOWSLEY
ECOLOGY PLAN

PLANNING					
1:500 @ A0		03/12/25		BB BB	
DRAWING NUMBER					
22970	ECO	01	A		