



FOX WOOD GARDEN VILLAGE PHASE 3

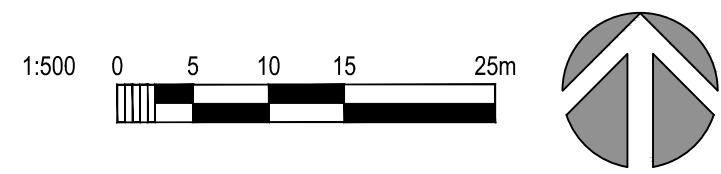

- BOUNDARY TREATMENTS LEGEND**
- Site Boundary
 - Boundary of detailed application area (Phase 3B)
 - 1.8m Plot Divisional Fencing
 - 2.0m Acoustic Fencing
 - Gate (gates within acoustic boundaries to be treated appropriately)
 - 1.8m Screen Wall (see materials plan for brick type)
 - 2.0m Acoustic Screen Wall (see materials plan for brick type)
 - Hedge boundary (see landscaping designs for more details)

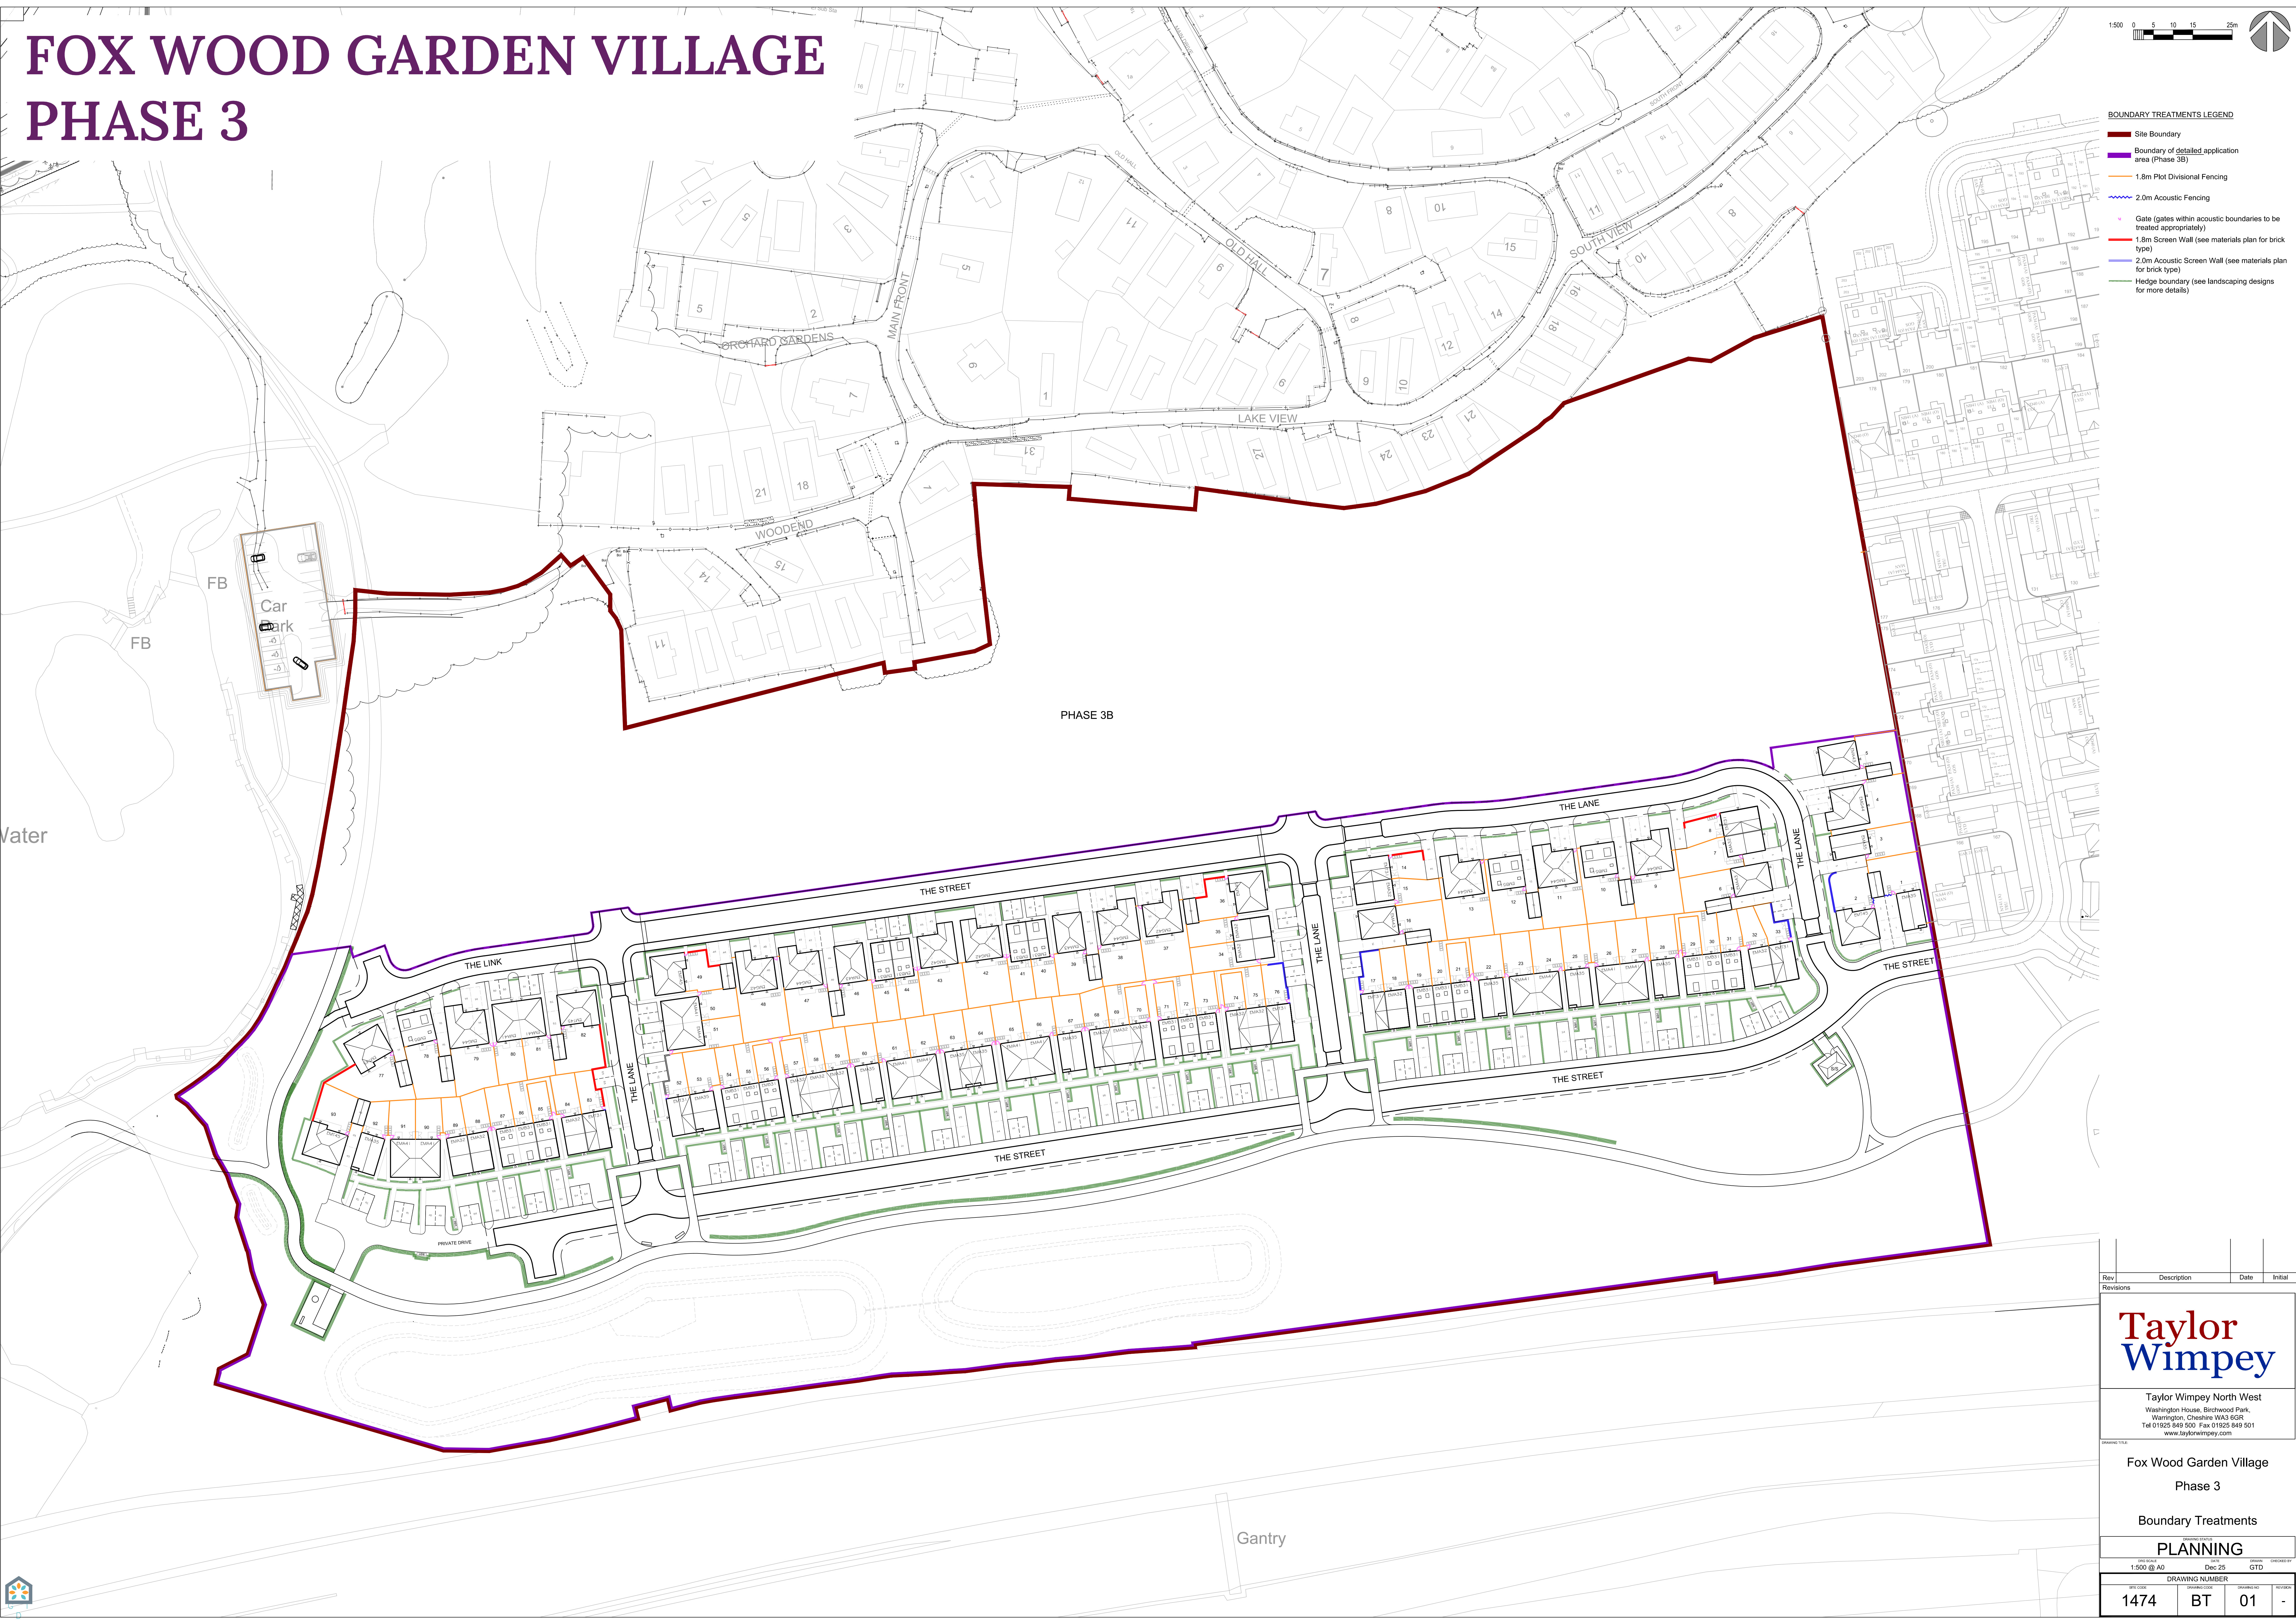

Rev	Description	Date	Initial
Revisions			

Taylor Wimpey

Taylor Wimpey North West
Washington House, Birchwood Park,
Warrington, Cheshire WA3 6GR
Tel 01525 849 500 Fax 01525 849 501
www.taylorwimpey.com

FOOTING TITLE
Fox Wood Garden Village
Phase 3

Boundary Treatments

PLANNING

1:500 @ A0	Dec 25	GTD	
DRAWING NUMBER	DRAWING NO	REVISION	
1474	BT	01	-