



FOX WOOD GARDEN VILLAGE

PHASE 3

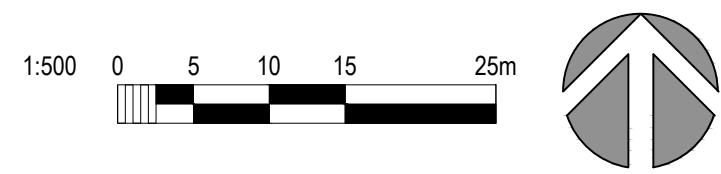

EVC STRATEGY LEGEND

- Site Boundary
- Boundary of detailed application area (Phase 3B)
- Approximate position of proposed vehicle charge point. EVIQ Charging point (or similar), exact location to be determined in conjunction with supplier.
- Approximate position of proposed vehicle charge point. EVIQ charging point with floor stand, exact location to be determined in conjunction with supplier & developer.

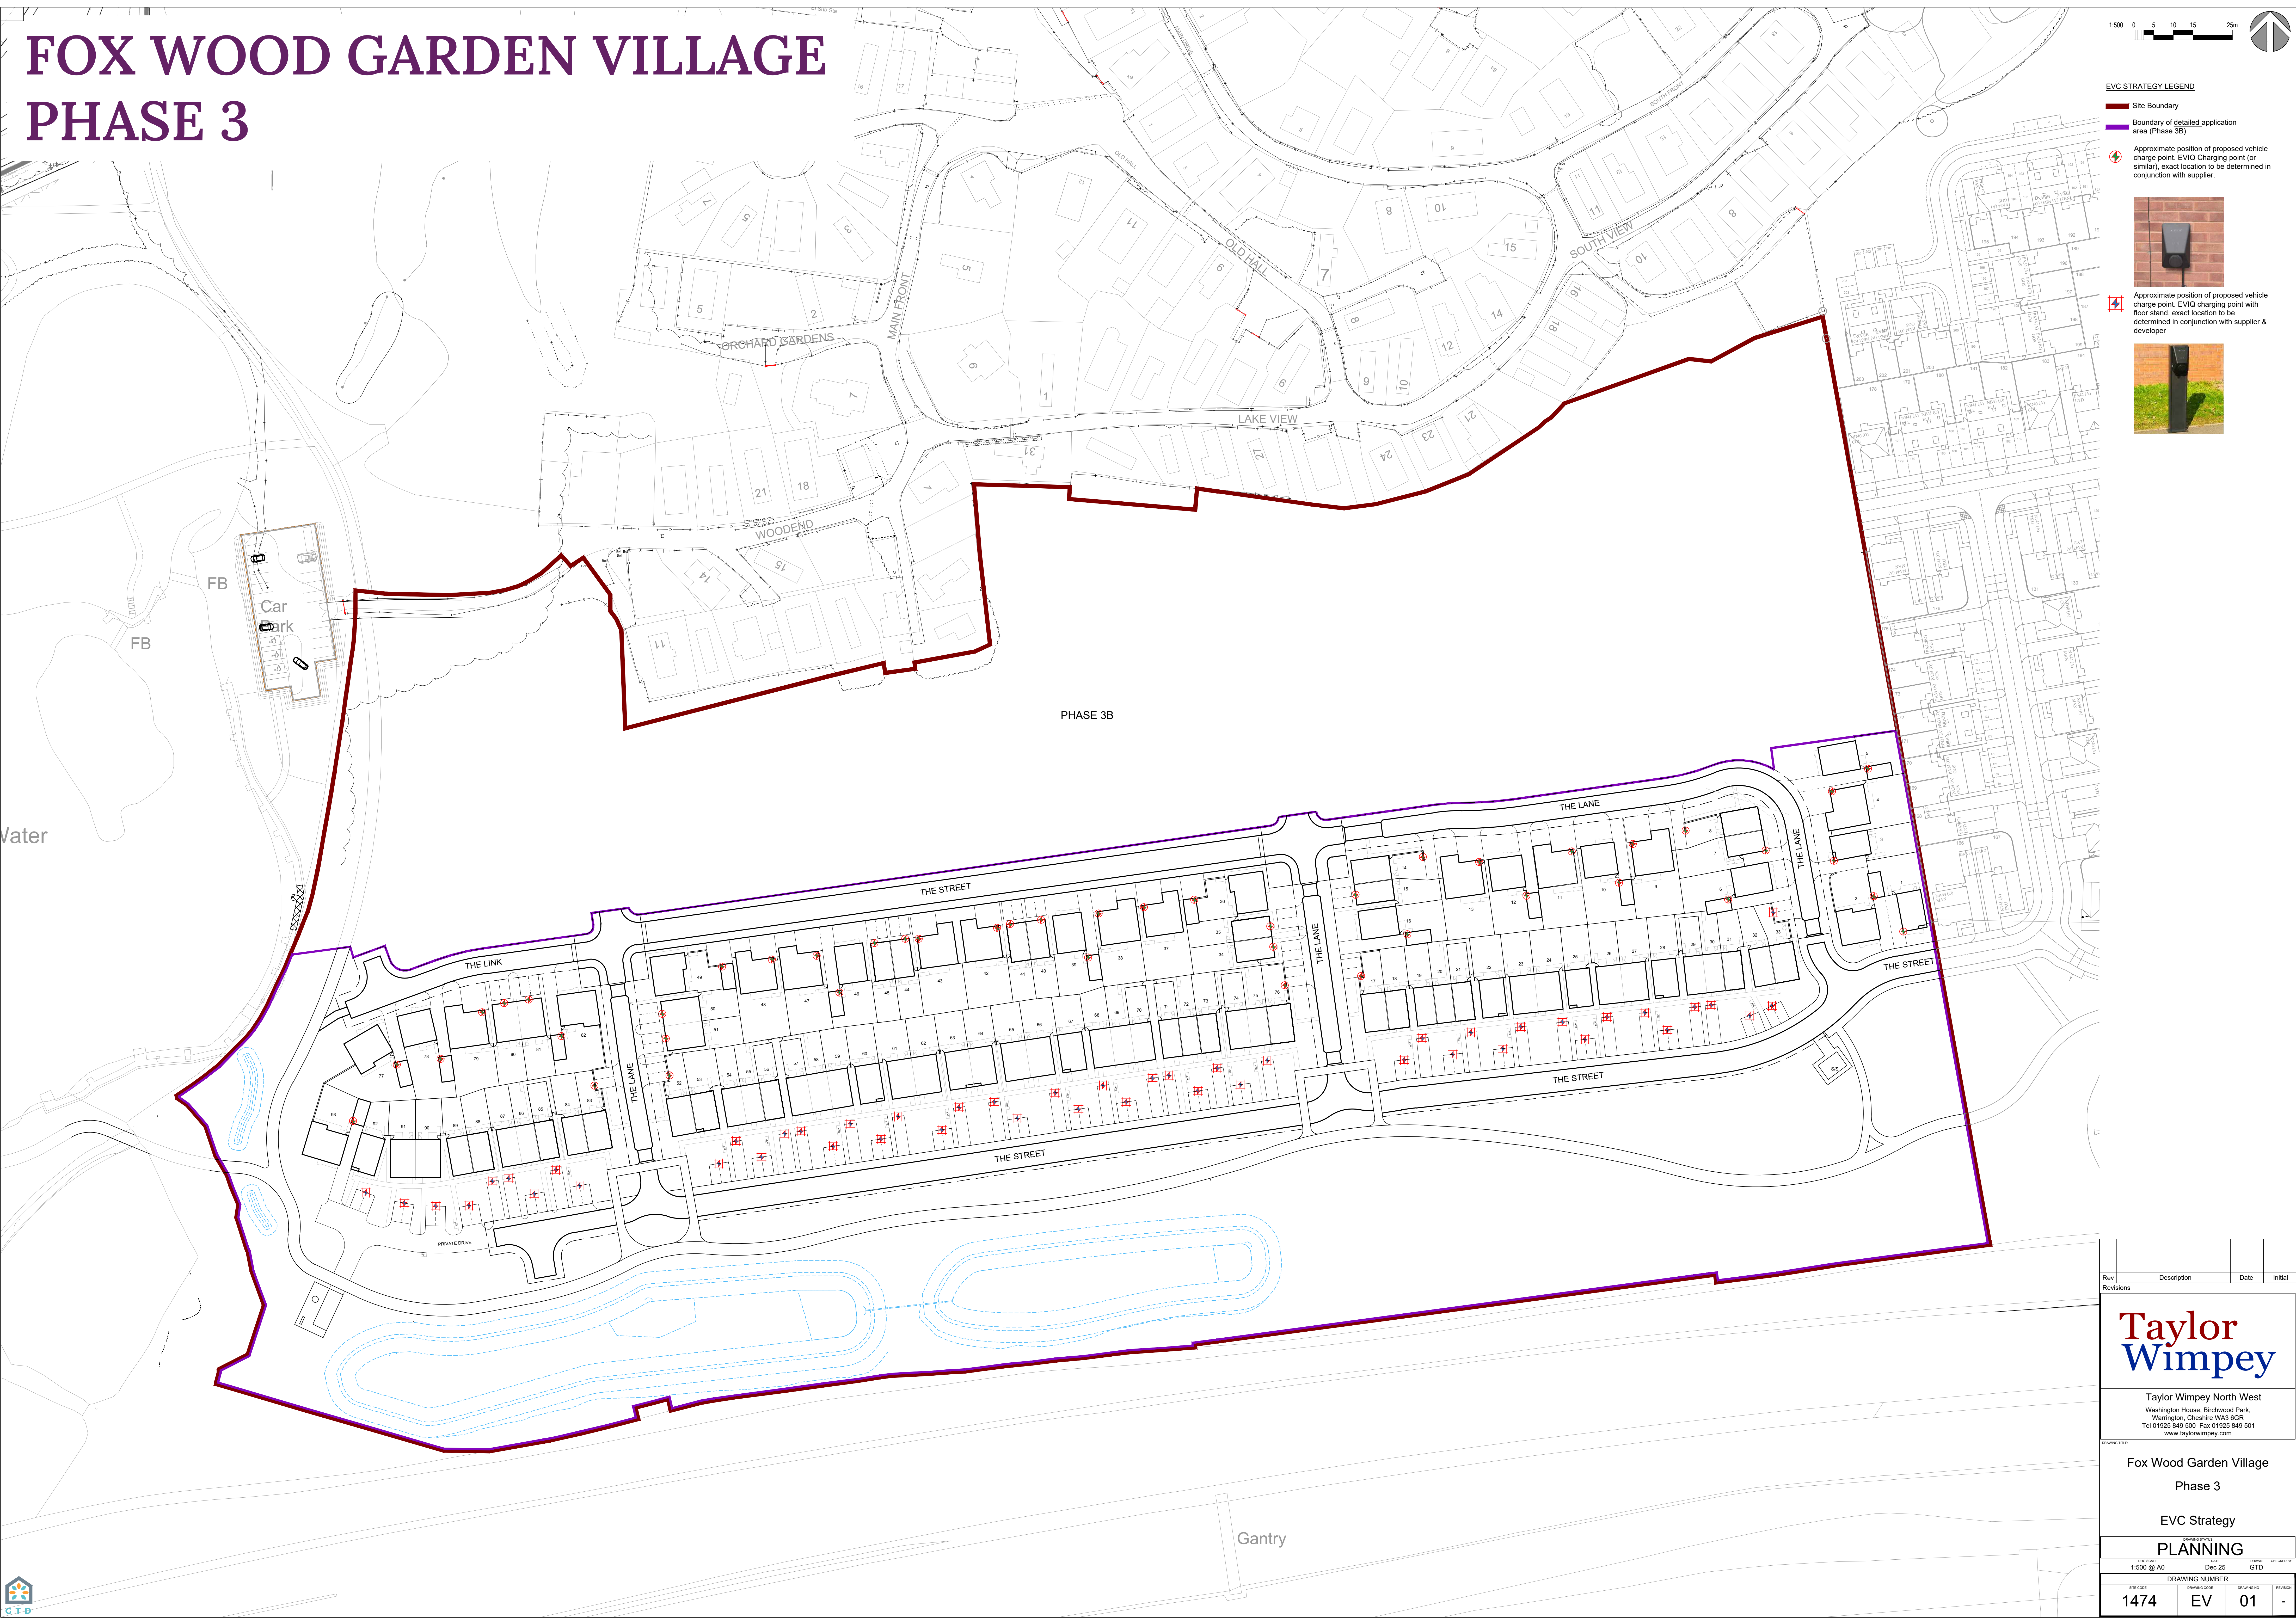

Rev	Description	Date	Initial
1	Revisions		

Taylor Wimpey North West
Washington House, Birchwood Park,
Warrington, Cheshire WA3 6GR
Tel 01525 849 500 Fax 01525 849 501
www.taylorwimpey.com

DRAWING TITLE
**Fox Wood Garden Village
Phase 3**

EVC Strategy
PLANNING

DATE SCALE	DATE	DRAWN	CHECKED BY
1:500 @ A0	Dec 25	GTD	

DATE CODE	REVISION CODE	DRAWING NO	REVISION
1474	EV	01	-

