



FOX WOOD GARDEN VILLAGE PHASE 3

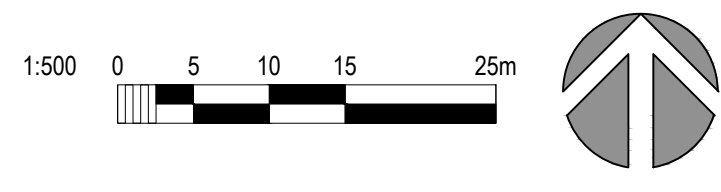

- STOREY HEIGHTS LEGEND
- Site Boundary
 - Boundary of detailed application area (Phase 3B)
 - 1-Storey Buildings
 - 2-Storey Buildings
 - 2-Storey Buildings with Room in the Roof

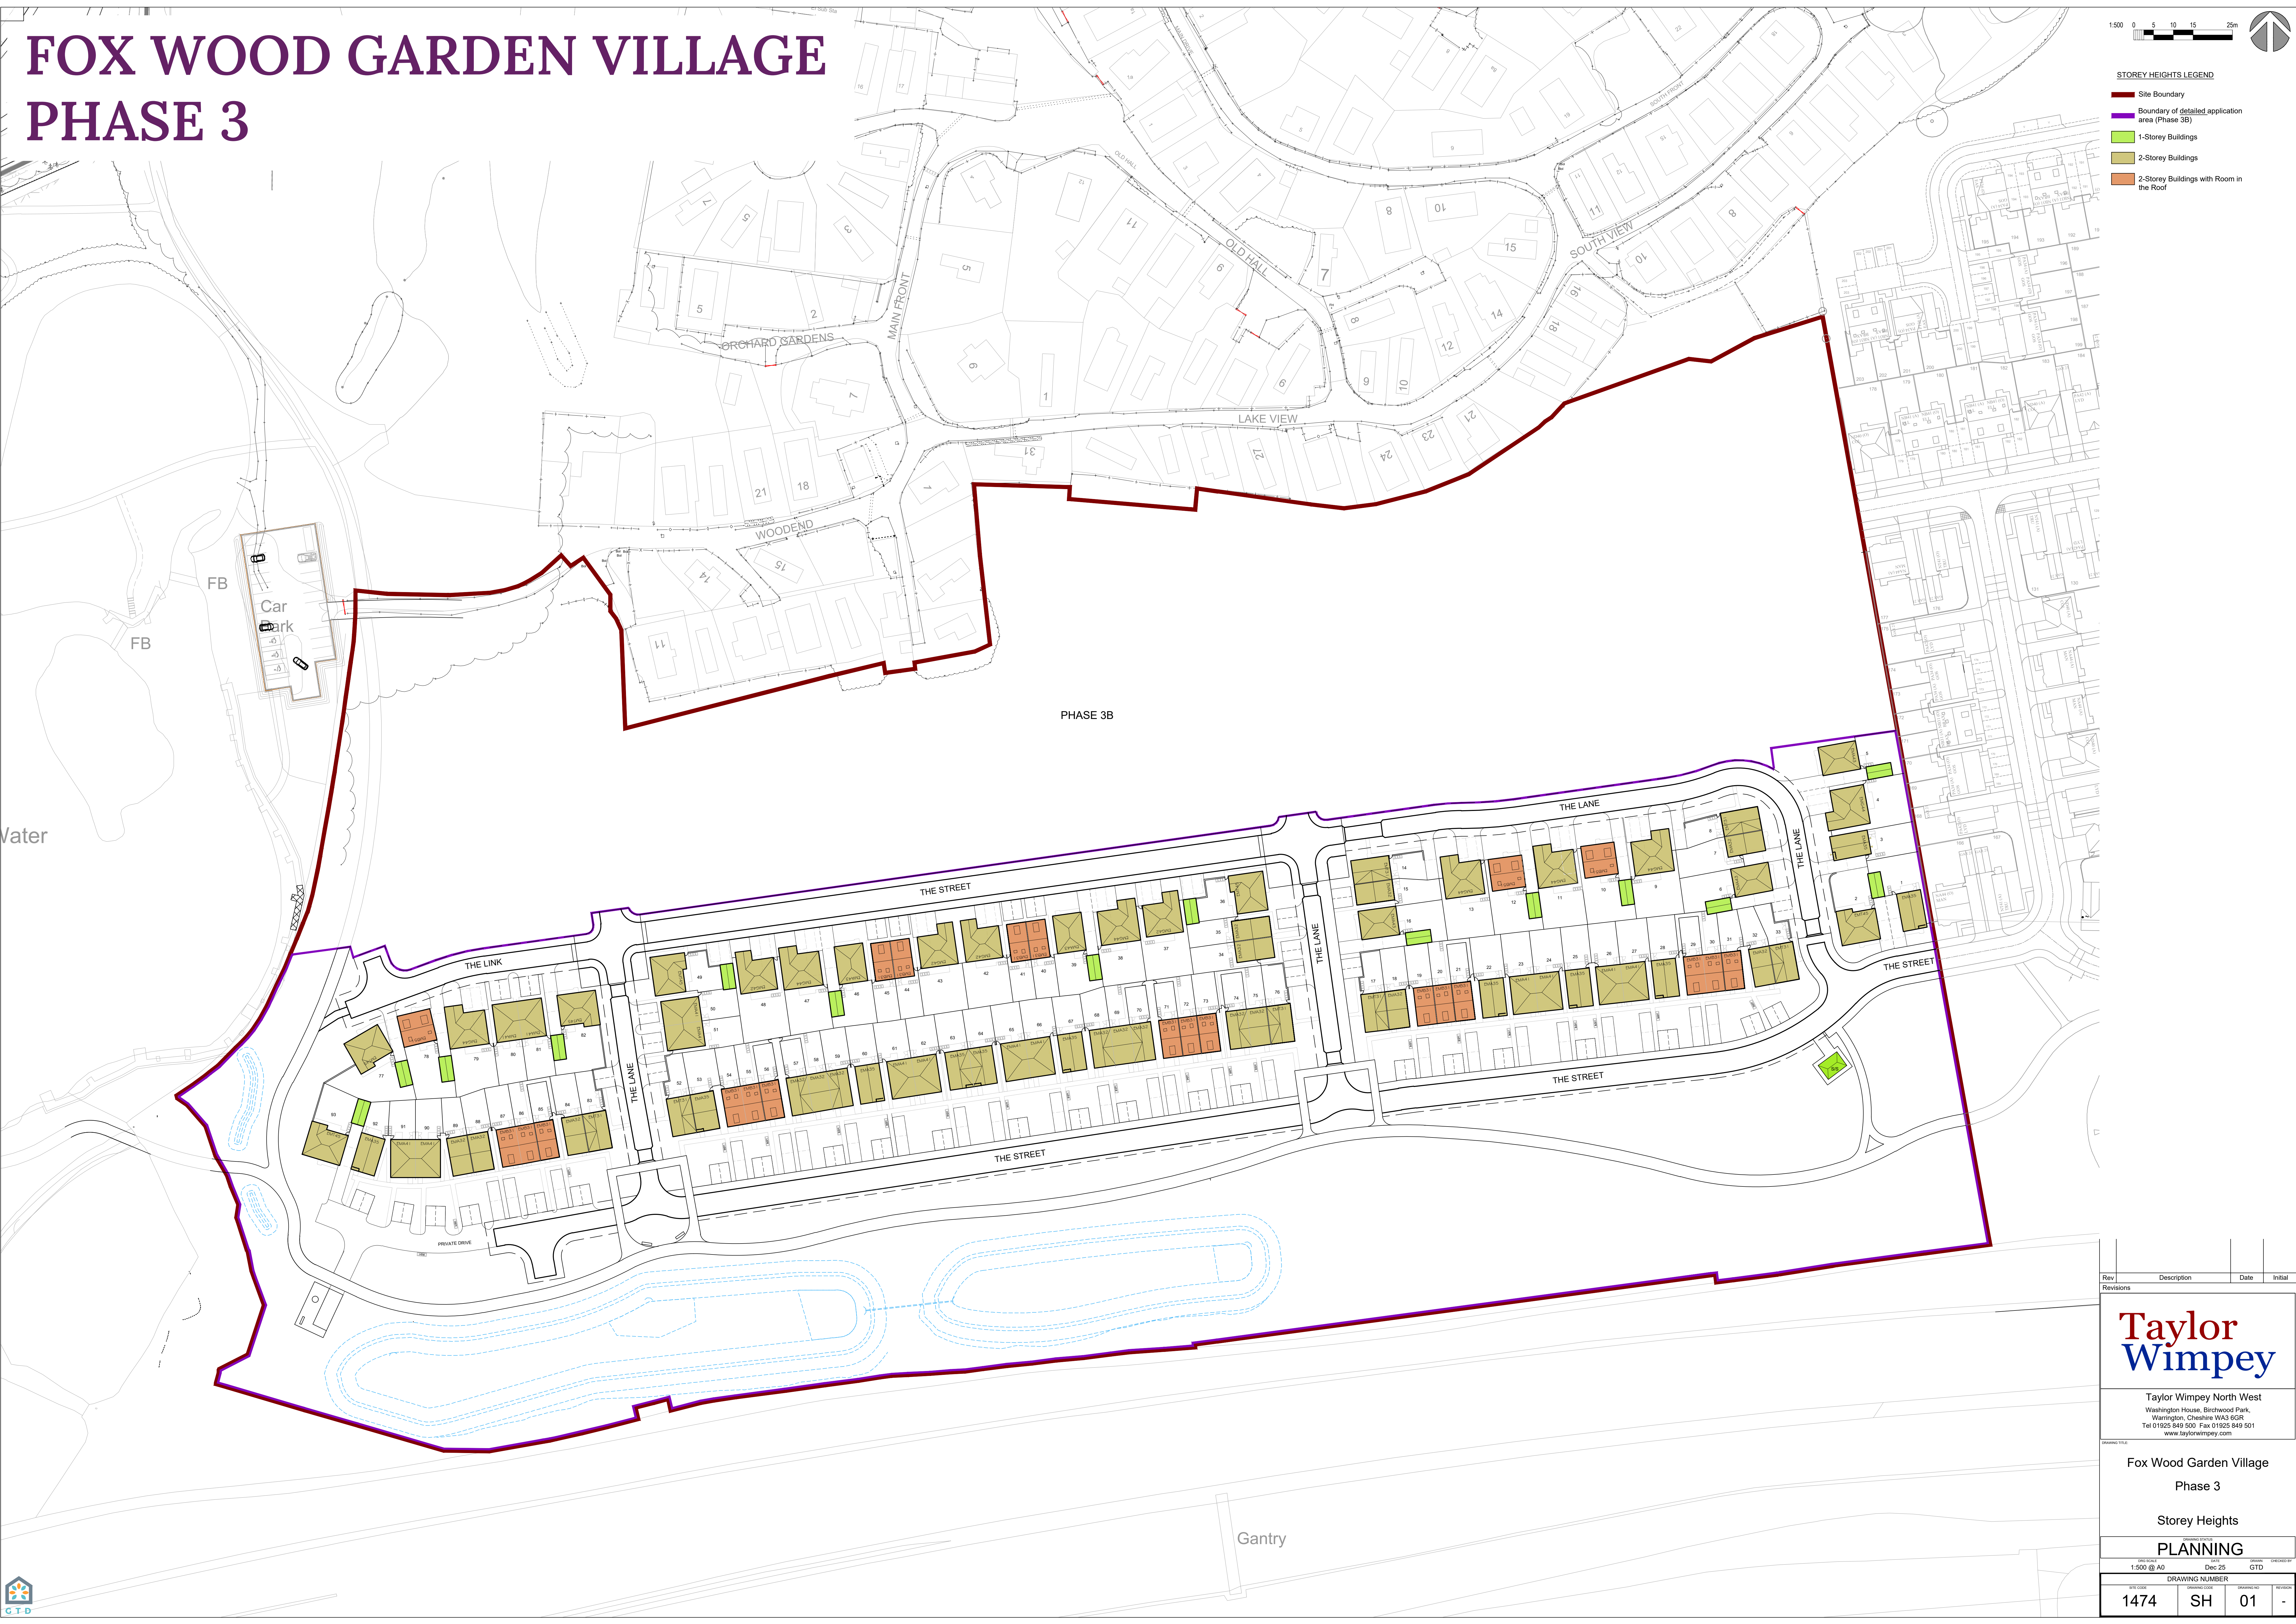

Rev	Description	Date	Initial
Revisions			

Taylor Wimpey

Taylor Wimpey North West
Washington House, Birchwood Park,
Warrington, Cheshire WA3 6GR
Tel 01524 849 500 Fax 01525 849 501
www.taylorwimpey.com

Project Title
Fox Wood Garden Village
Phase 3

Storey Heights

PLANNING

DATE SCALE	DATE	DRAWN	CHECKED BY
1:500 @ A0	Dec 25	GTD	
DRAWING NUMBER			
1474	SH	01	-

