



FOX WOOD GARDEN VILLAGE

PHASE 3

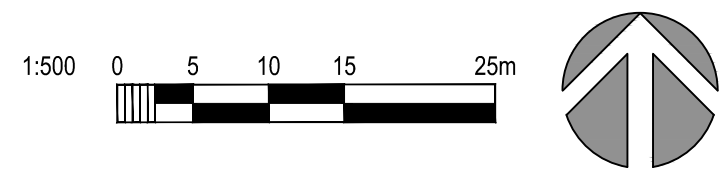

CAR & CYCLE PARKING LEGEND

- Site Boundary
- Boundary of detailed application area (Phase 3B)
- Allocated Parking to side drive (30 spaces)
- Allocated Parking to frontage (156 spaces)
- Allocated Garage space (25 spaces)
- Number of bedrooms in home
- Indicative position for external plot cycle storage unit as below or similar provided where no garage is available. Storage situated on a solid hardstanding (generally an extension of the plot paving).

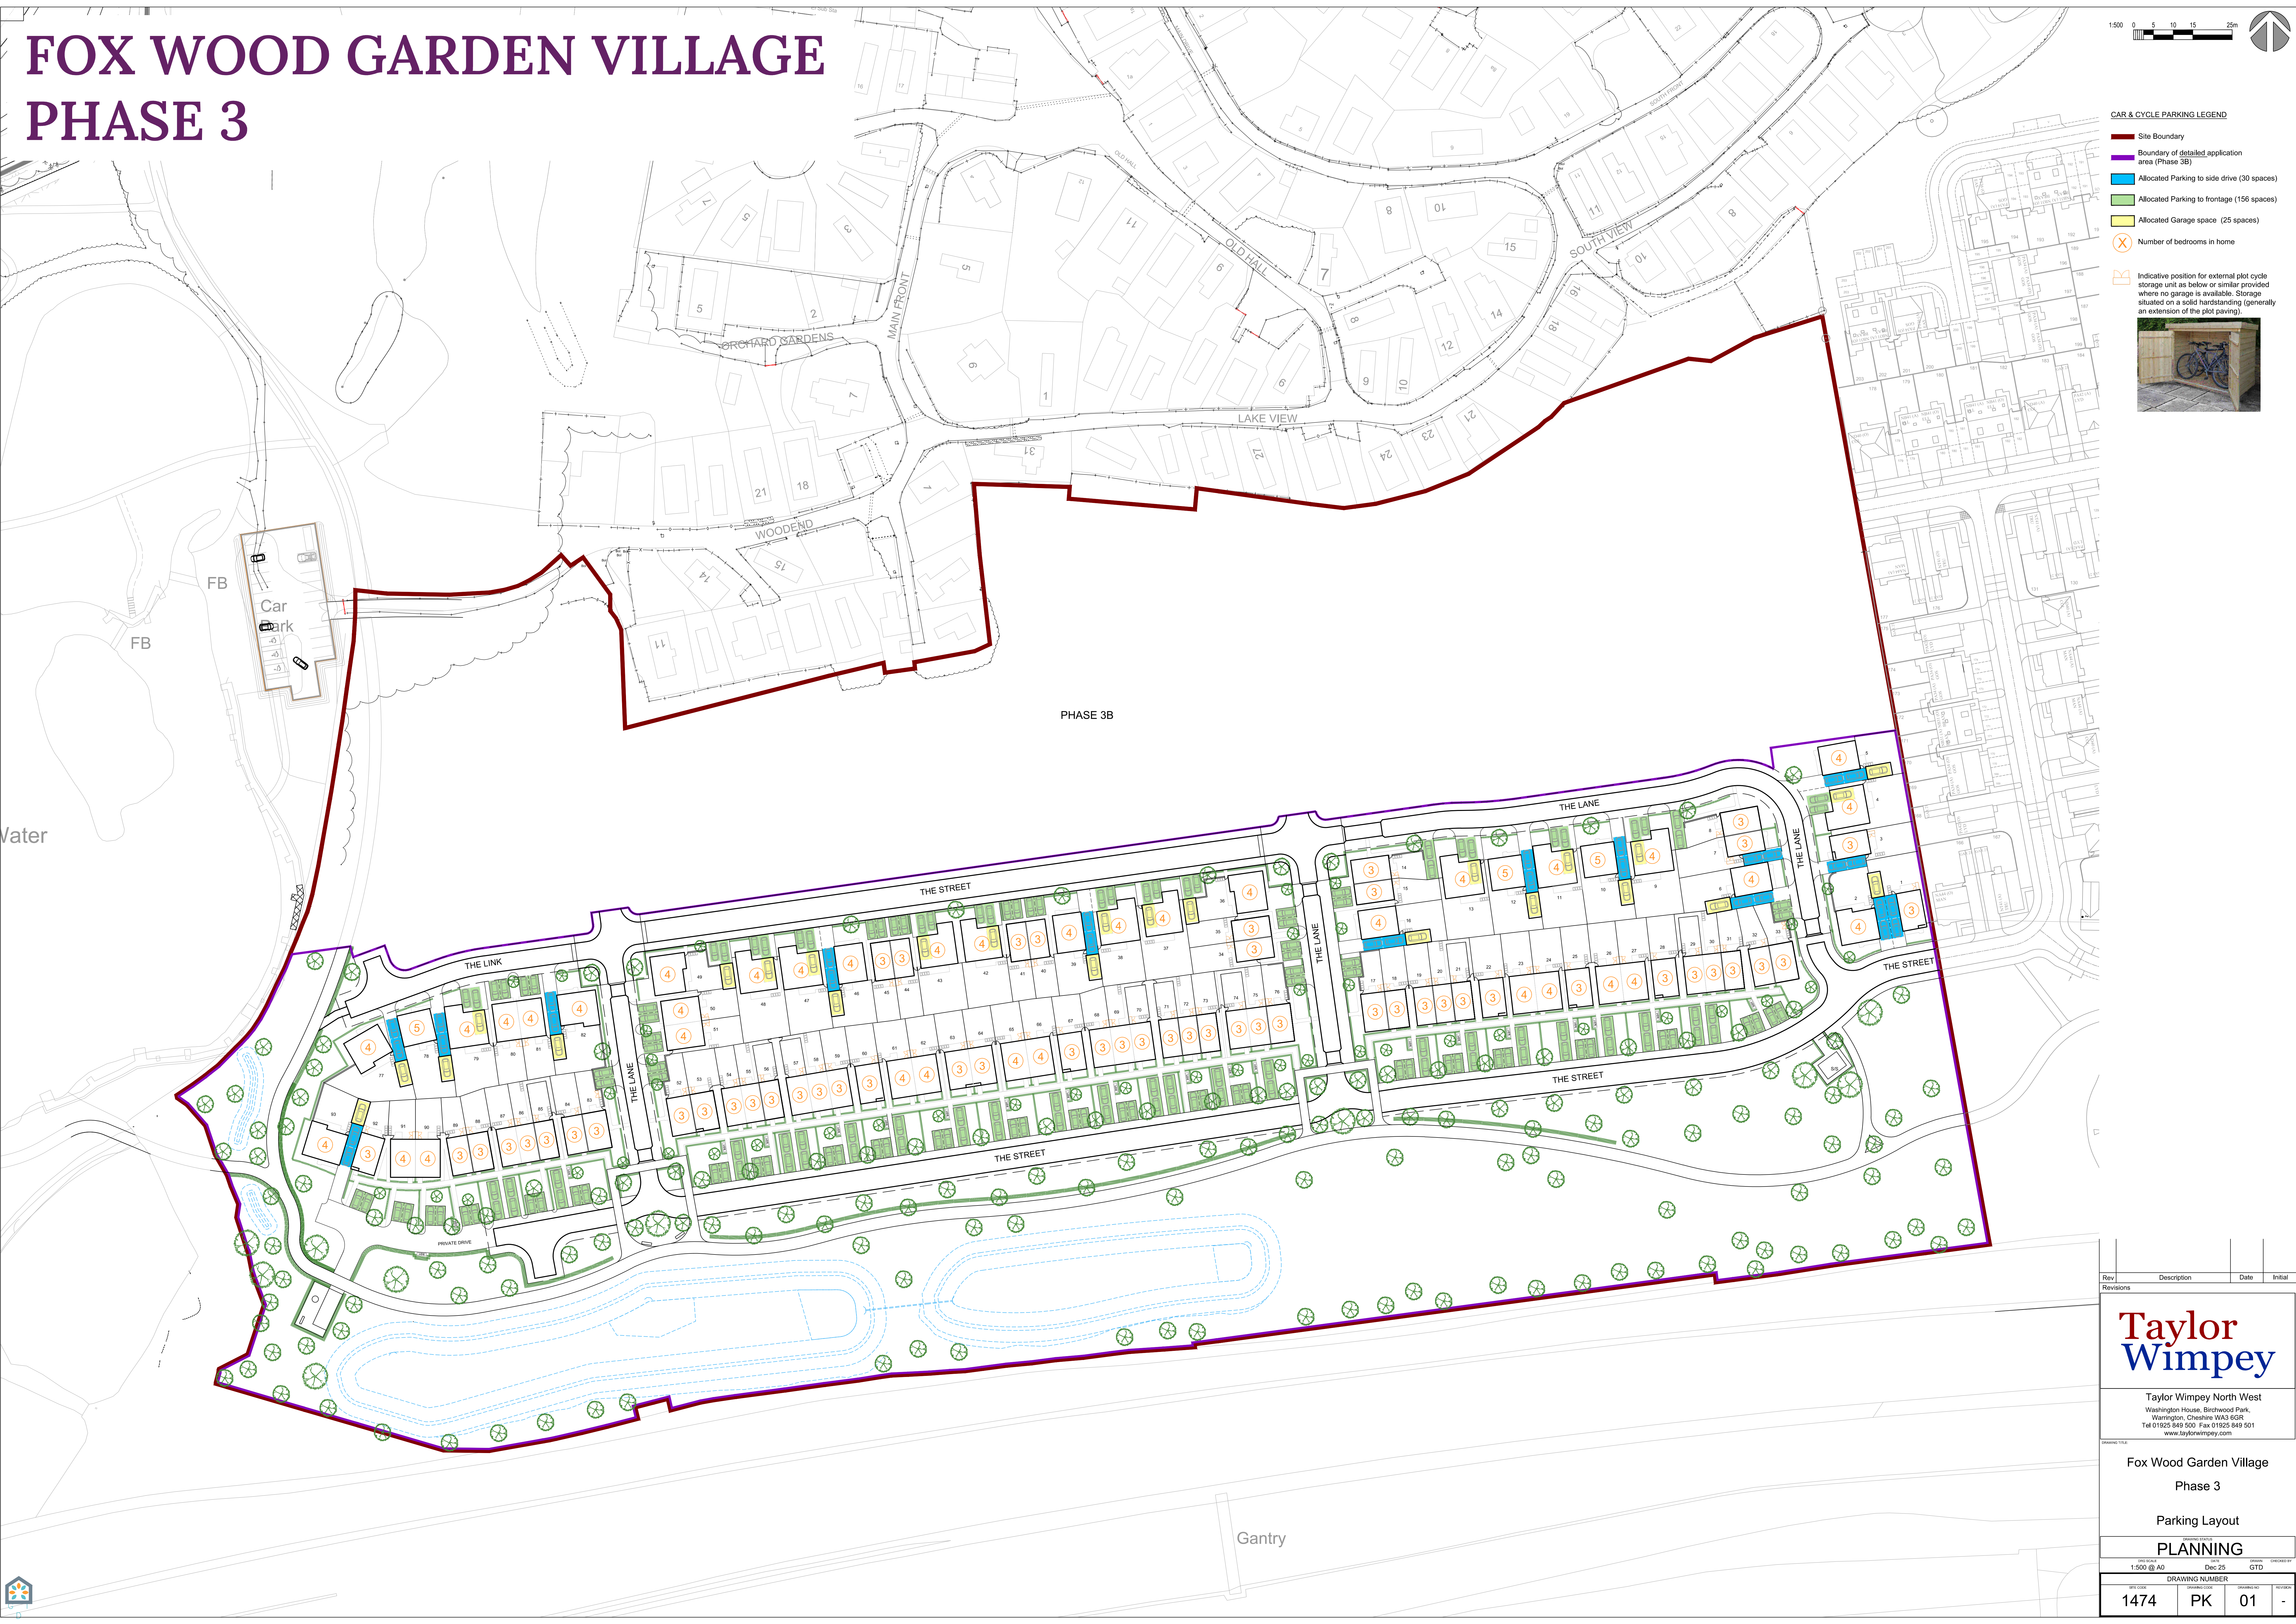

Rev	Description	Date	Initial
1	Revisions		

Taylor Wimpey

Taylor Wimpey North West
Washington House, Birchwood Park,
Warrington, Cheshire WA3 6GR
Tel 01524 849 500 Fax 01524 849 501
www.taylorwimpey.com

FOOTING TITLE

Fox Wood Garden Village
Phase 3

Parking Layout

PLANNING

1:500 @ A0

DRAWING NUMBER	DATE	DESIGNED BY	CHECKED BY
1474	PK	01	-