



FOX WOOD GARDEN VILLAGE

PHASE 3

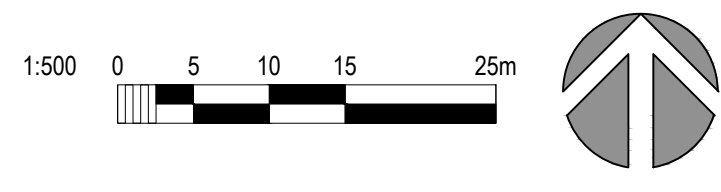

- REFUSE STRATEGY LEGEND
- Site Boundary
 - Boundary of detailed application area (Phase 3B)
 - Refuse collection point
 - Refuse storage area
 - Route from storage area to collection point

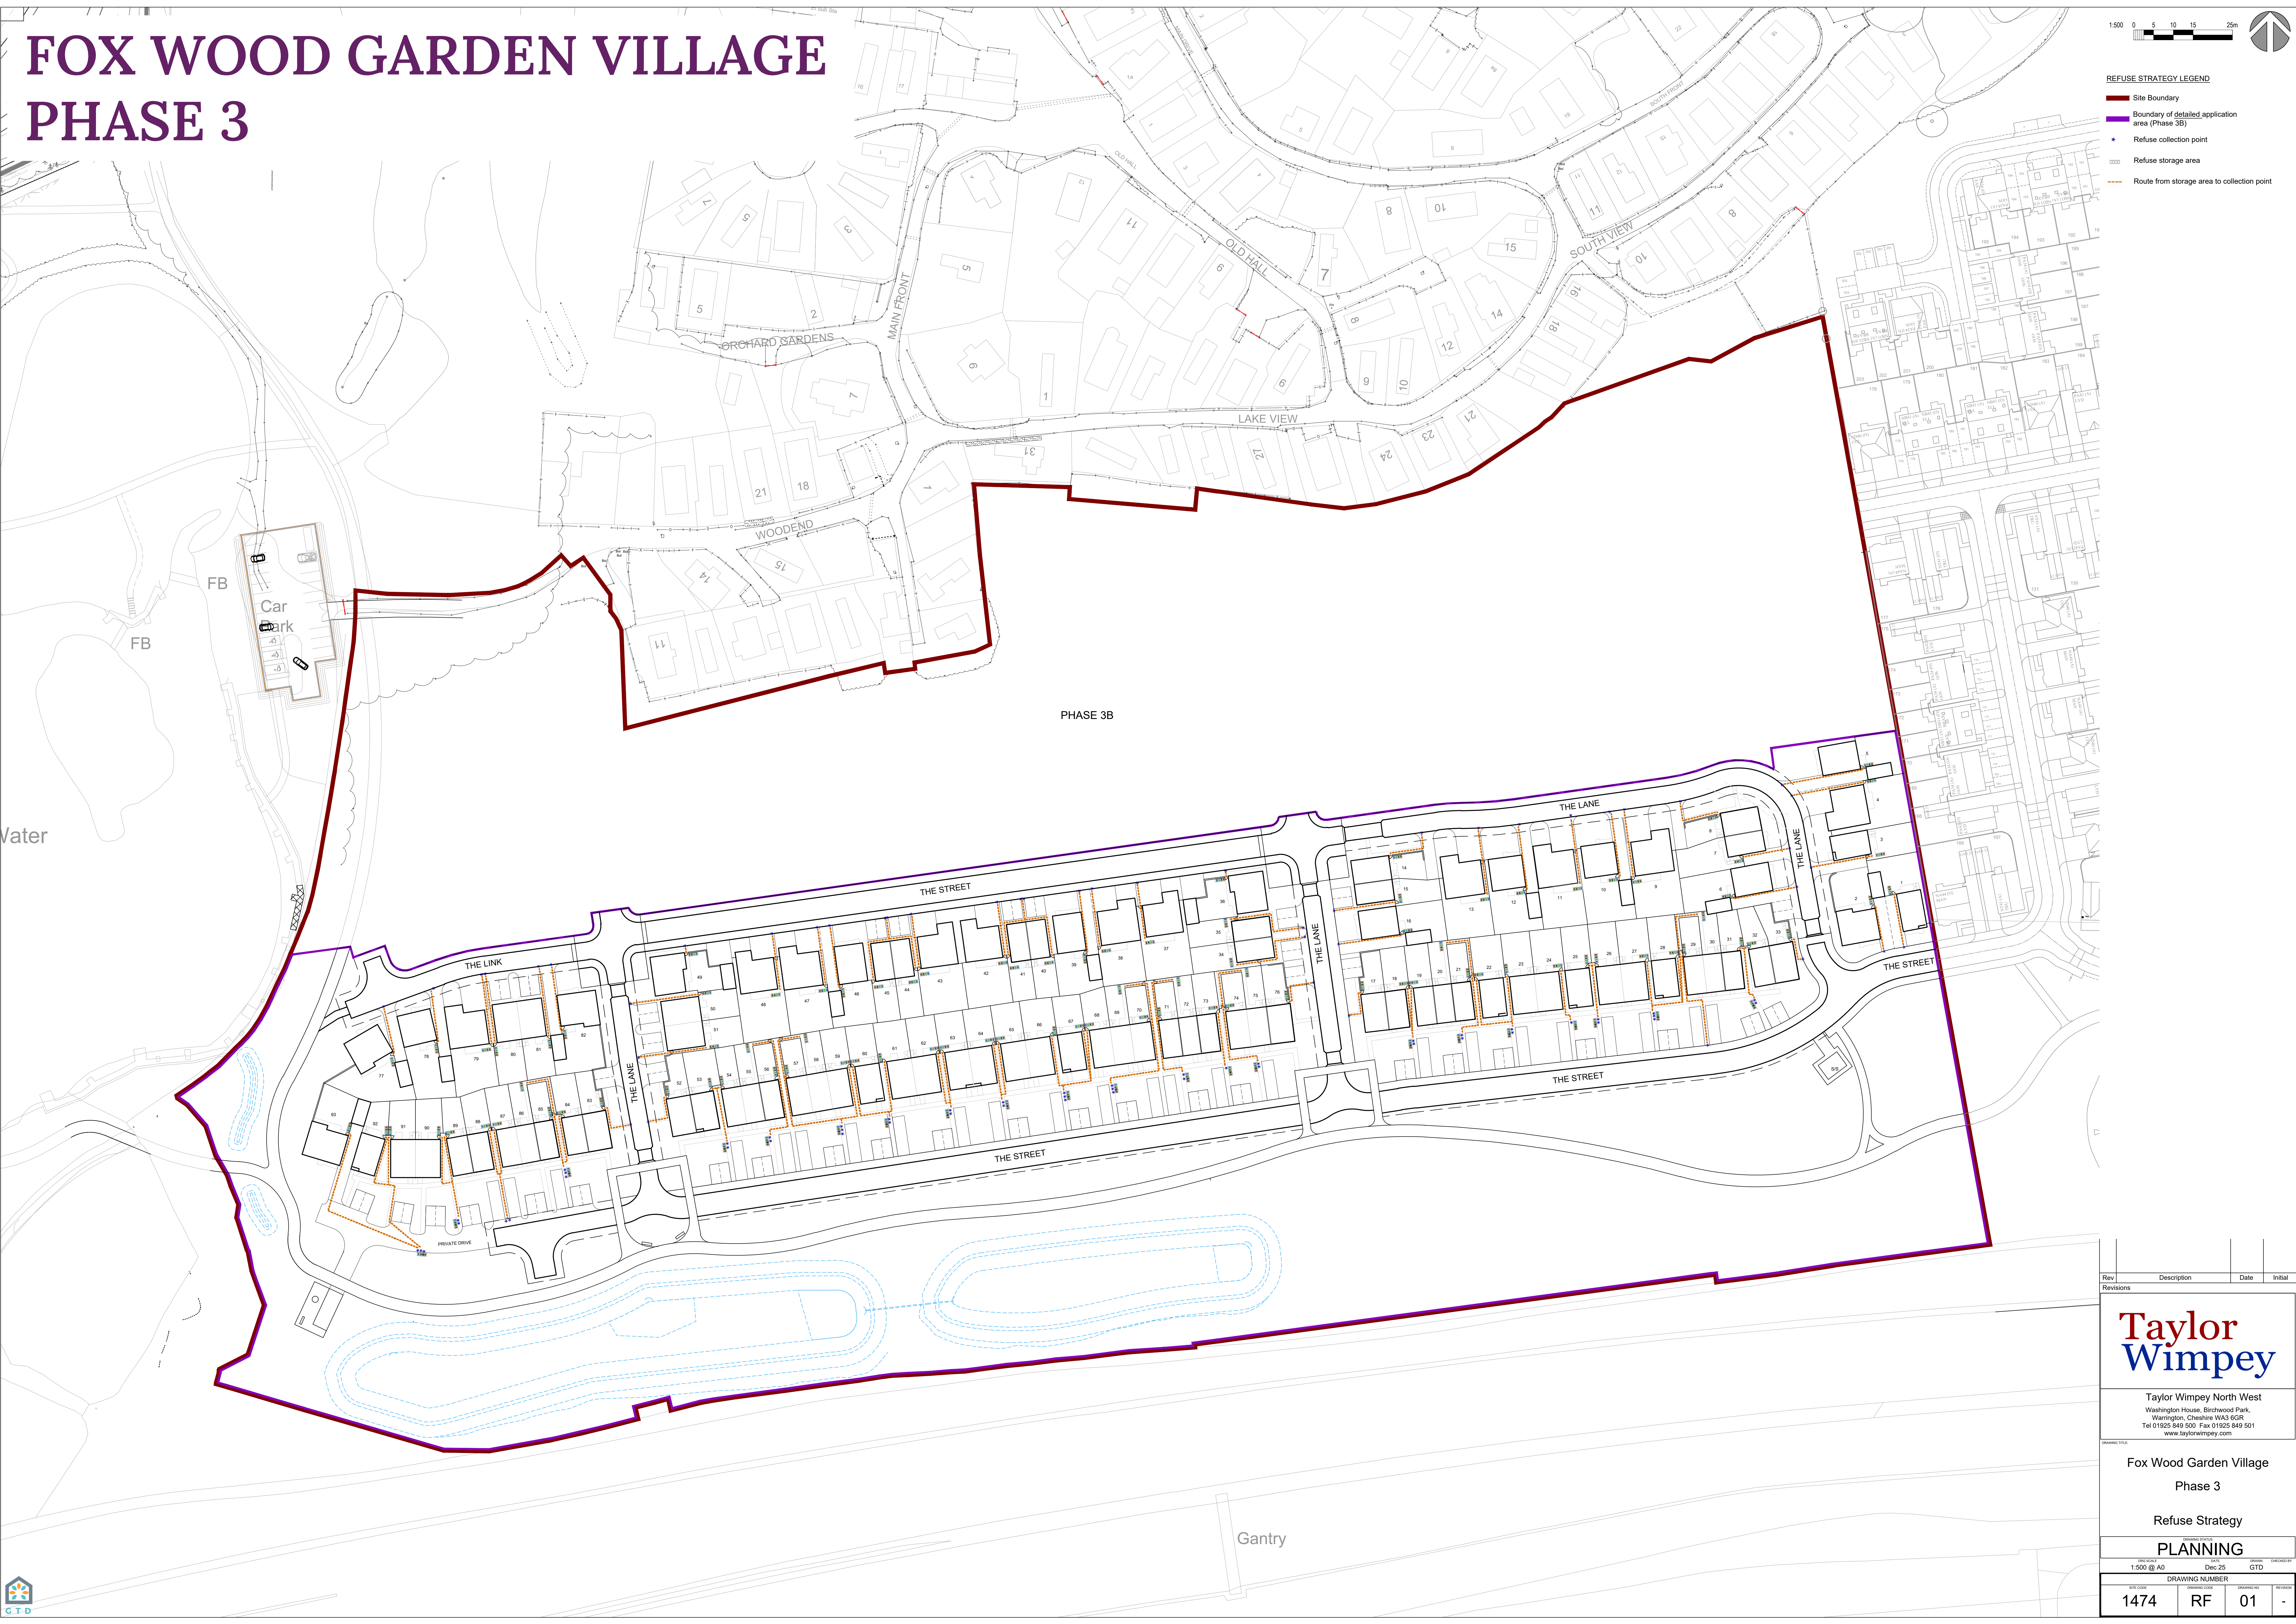

Rev	Description	Date	Initial
Revisions			

Taylor Wimpey

Taylor Wimpey North West
Washington House, Birchwood Park,
Warrington, Cheshire WA3 6GR
Tel 01524 849 500 Fax 01525 849 501
www.taylorwimpey.com

PROJECT TITLE
Fox Wood Garden Village
Phase 3

Refuse Strategy

PLANNING

1:500 @ A0	DATE Dec 25	DRAWN GTD	CHECKED BY
DRAWING NUMBER			
1474	RF	01	-