



FOX WOOD GARDEN VILLAGE

PHASE 3

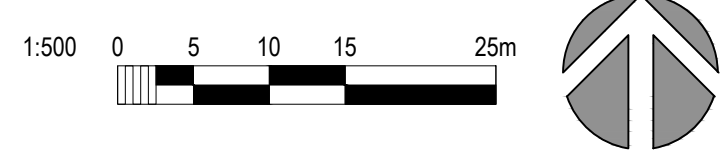

- SURFACING LEGEND**
- SITE BOUNDARY
 - BOUNDARY OF DETAILED APPLICATION
 - AREA (PHASE 3B)
 - ADOPTABLE CARRIAGEWAY - BLACKTOP
 - ADOPTABLE FOOTPATH - STANDARD
 - ADOPTABLE FOOTPATH - BLACKTOP
 - ADOPTABLE LANES - MARSHALLS TEGULA
 - RUMBLE STRIPS - MARSHALLS CONSERVATION BLOCK, SILVER GREY
 - PLOT DRIVES - MARSHALLS TEGULA 'BURNT OCHRE'
 - SHARED DRIVEWAYS - MARSHALLS TEGULA
 - PRIVATE PATHS - BRETT QUORNDON BUFF RIVEN SLABS
 - ADOPTABLE GOLDEN RESIN BOUND GRAVEL TO FEATURE NODES

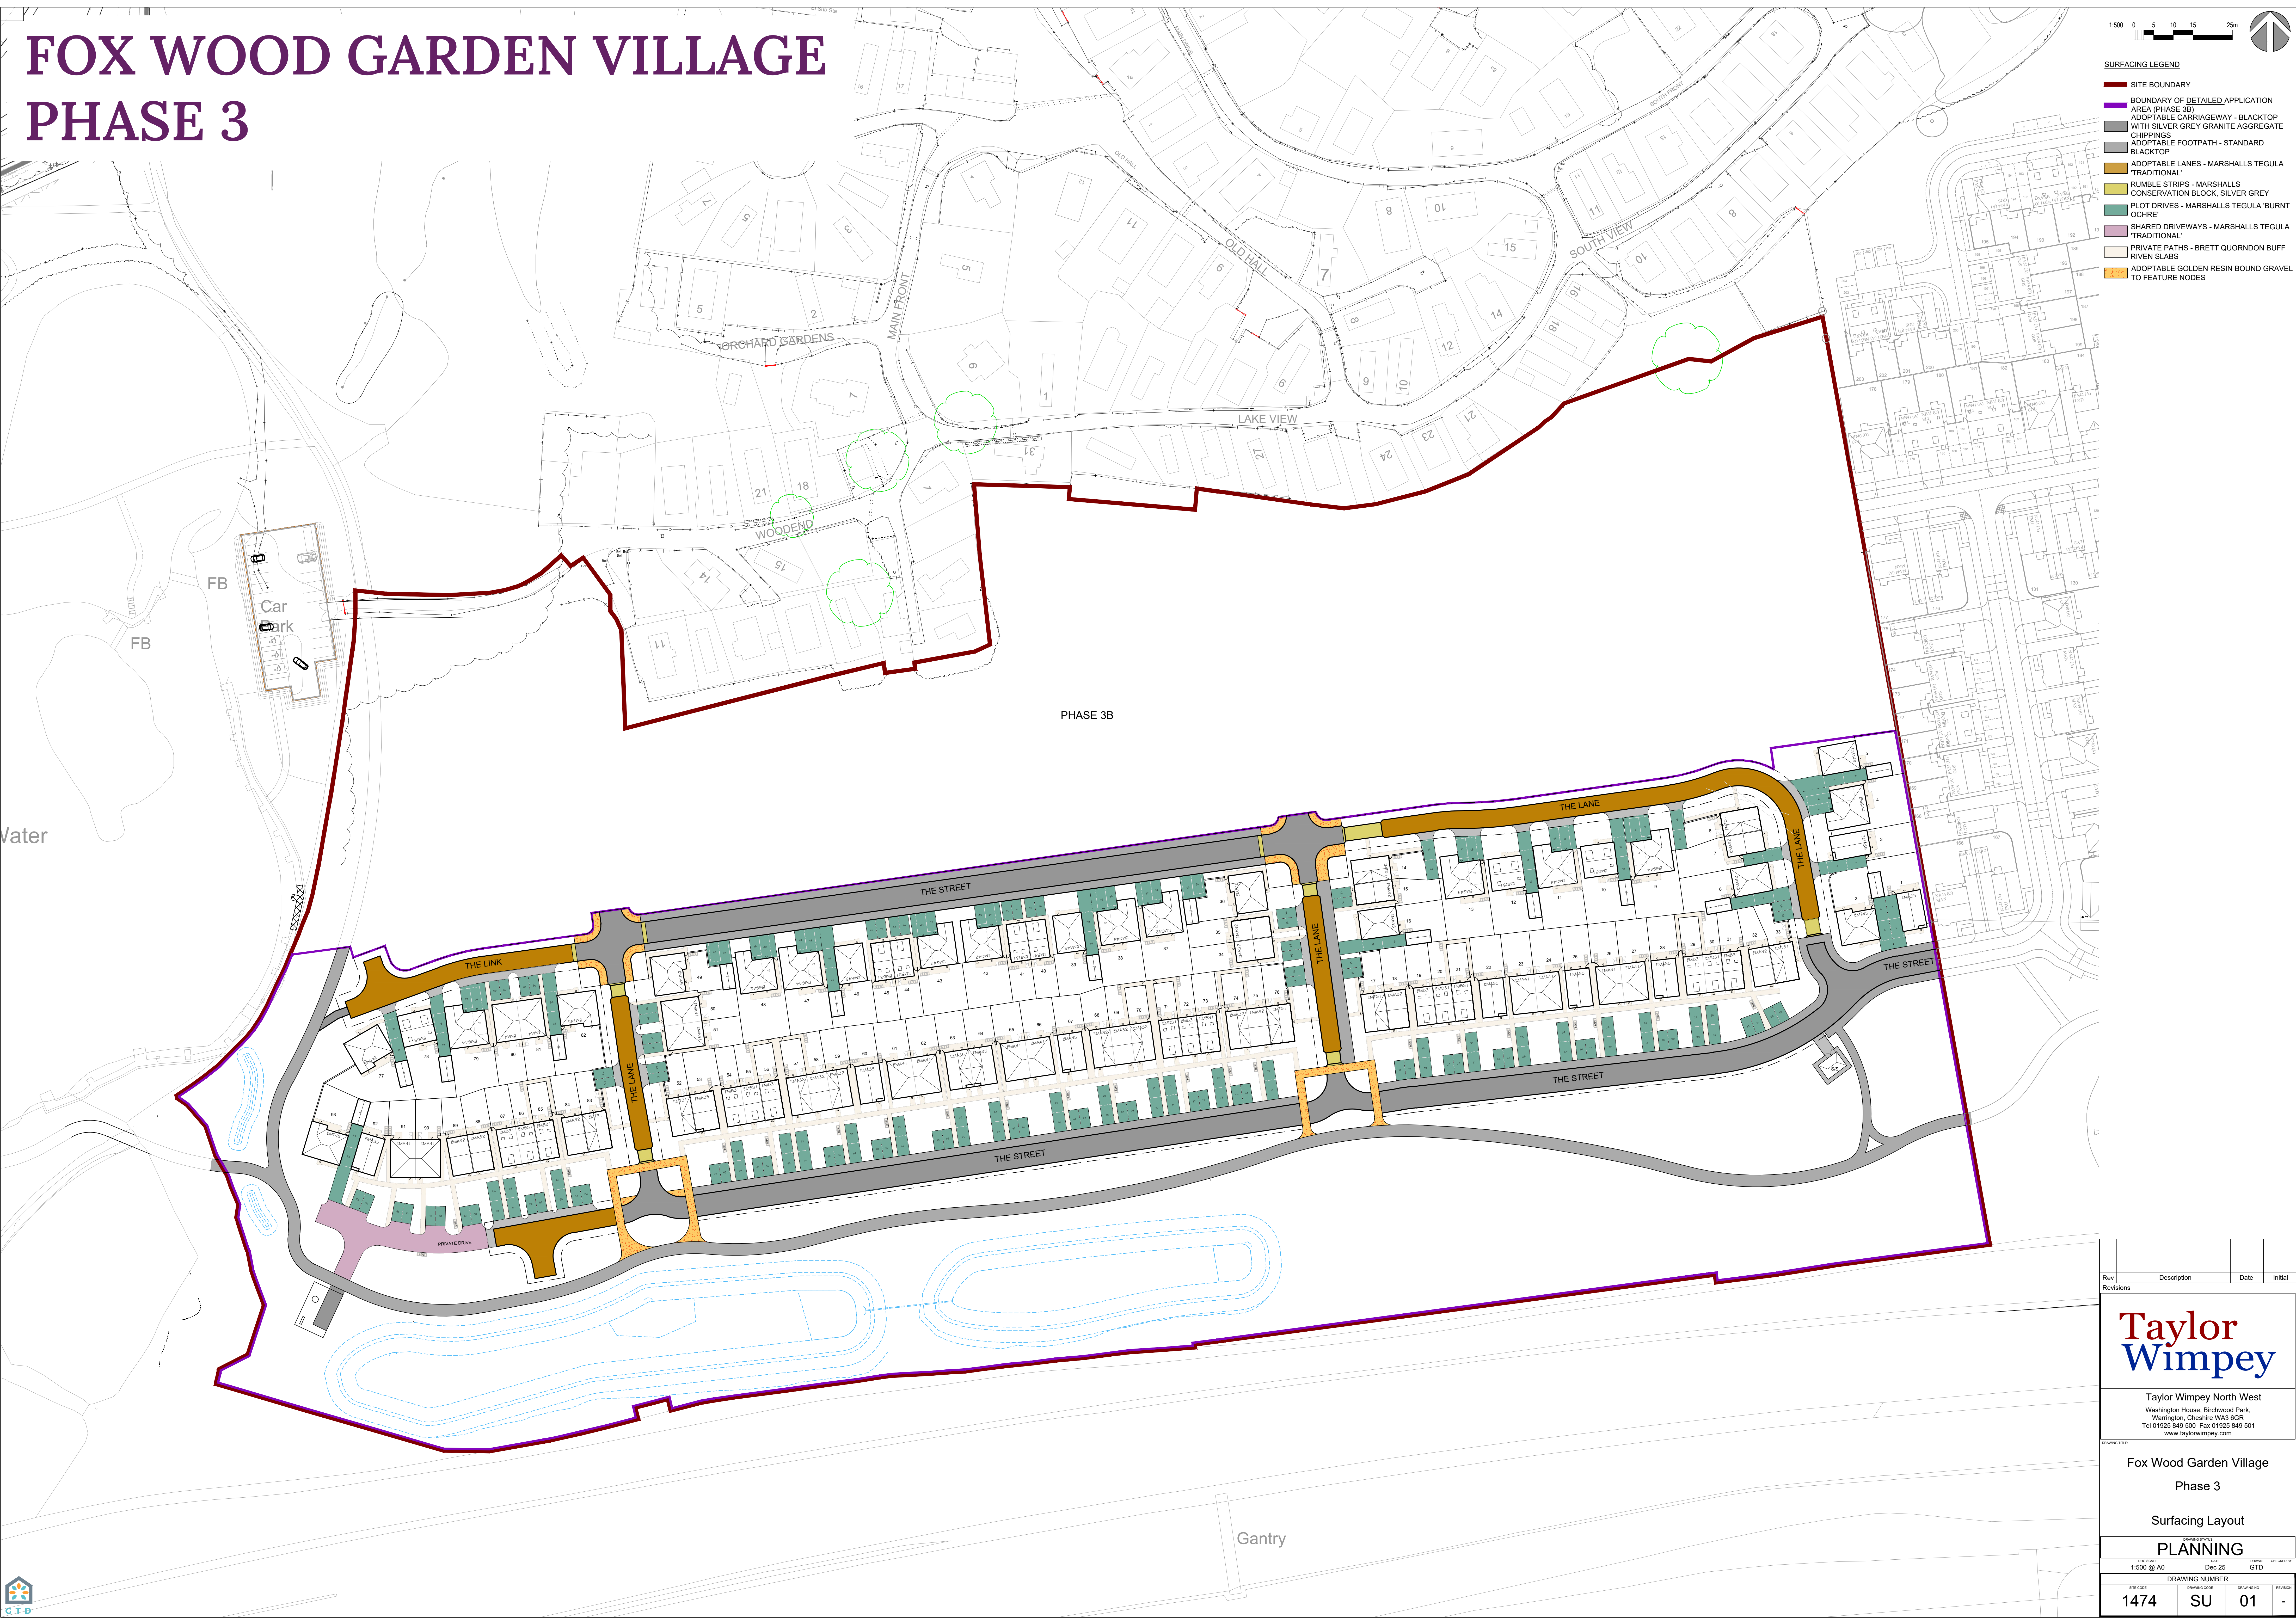

Rev	Description	Date	Initial
Revisions			

Taylor Wimpey

Taylor Wimpey North West
Washington House, Birchwood Park,
Warrington, Cheshire WA3 6GR
Tel 01925 840 500 Fax 01925 840 501
www.taylorwimpey.com

Fox Wood Garden Village
Phase 3

Surfacing Layout

PLANNING

DRAWING NUMBER	DRAWING NO	REVISION
1474	SU	01