




Architectural drawings show design intent in accordance with the Lidl International Specification. These drawings and specification are for guidance only and must be developed by the site-specific project/design team, with the Principal Designer (Building Regulations) appointed by the Principal Contractor, to ensure the completed solution achieves compliance with all relevant statutory authorities, BS / EN Standards, etc for that specific project. All products and design data must be fully assessed for suitability and compliance on a site specific basis. All deviations from the design intent should be approved by Lidl.

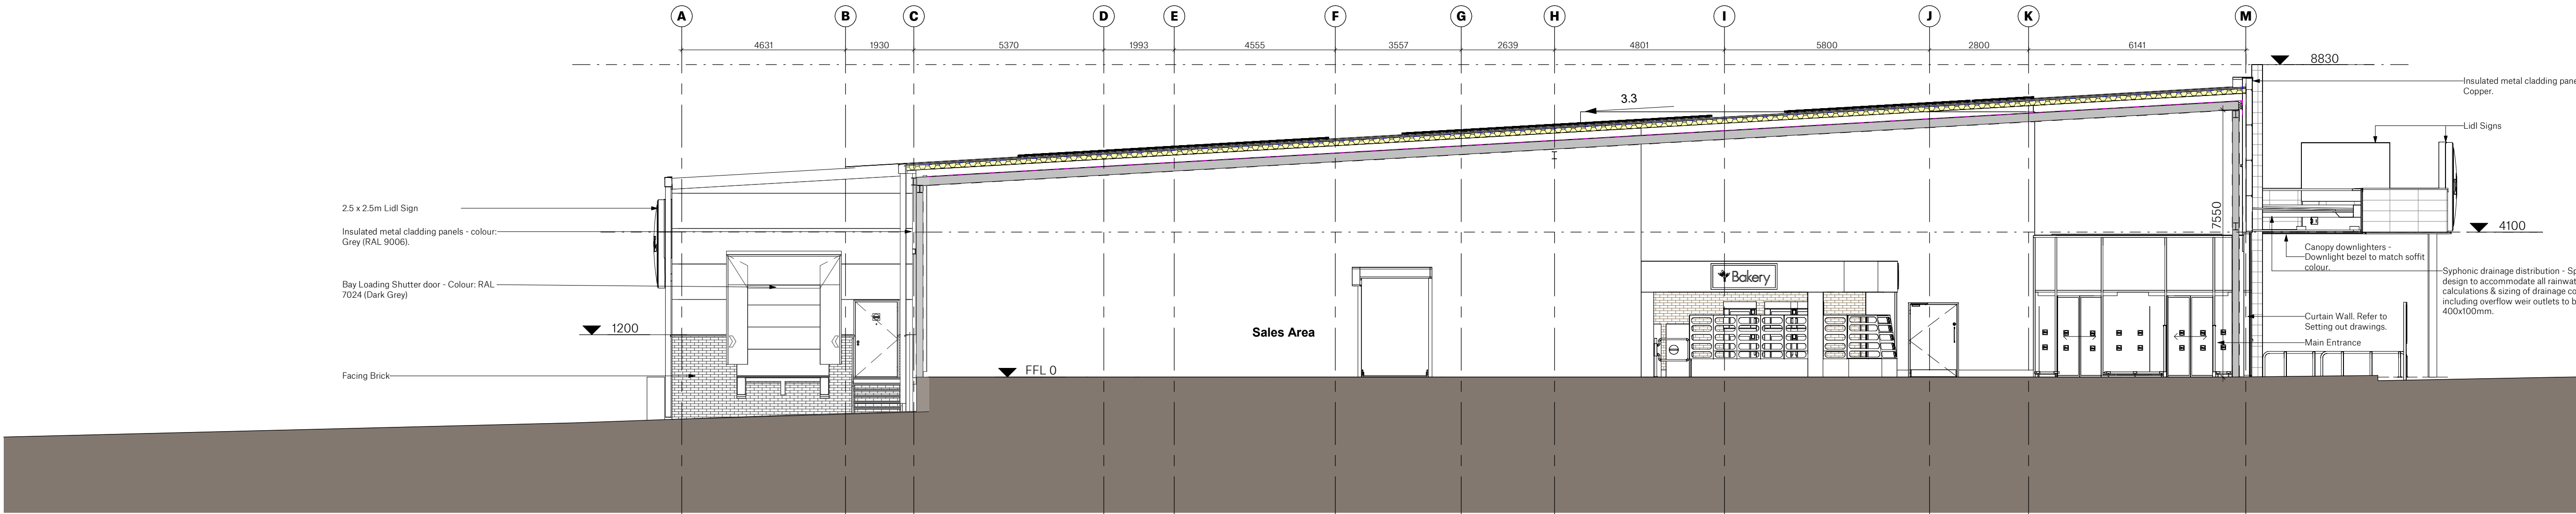


Section A-A
1:100

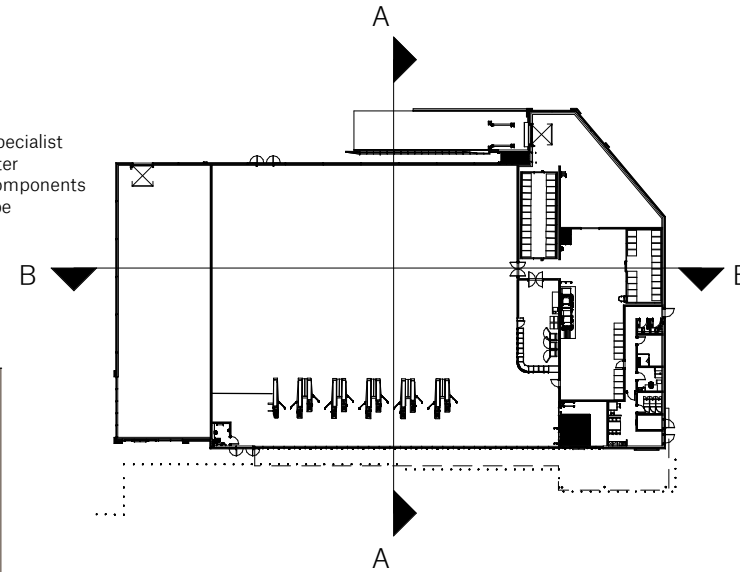

SS Key Plan SS
1:1000

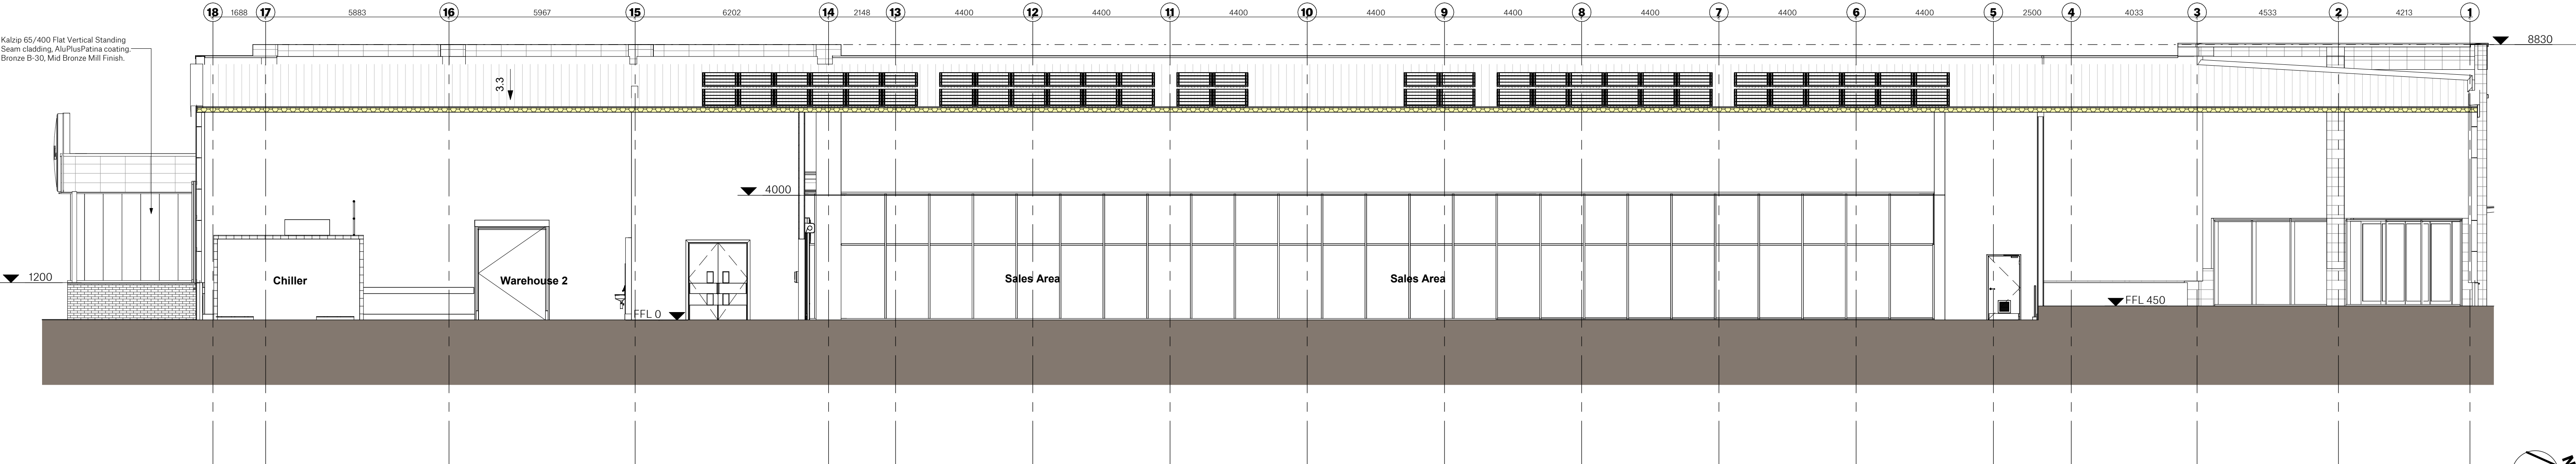

Section B-B
1:100

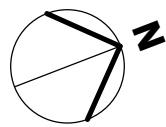

Store Specification
Bespoke
Drawing Purpose
PLANNING
This drawing has been prepared for the sole purpose of forming part of a planning application, and should not be used for any other purpose.



SPACE

Spaceworks, Benton Park Road, Newcastle upon Tyne, NE7 7LX
T: +44 (0)844 800 6660
www.spaceworksbldgs.co.uk

Project Lidl Kirkby				
Drawing Title GA Proposed Sections				
Project No. 08984	Drawing No. XX-XX-DR-A-03001	Status S3	Rev. P06	Scale at A1 As indicated
File Reference: 08984-SPACE-XX-XX-DR-A-03001-S3-P06				

This drawing is Copyright. Check all dimensions on site. Inform originator of any discrepancies. Work to figure dimensions only. Do not scale.

