
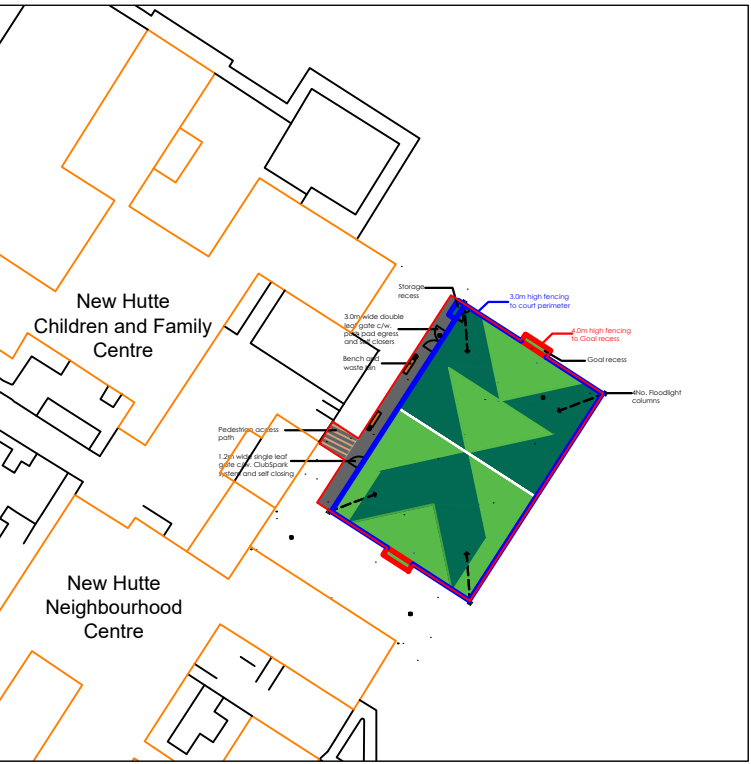


New Hutte
Children and Family
Centre

New Hutte
Neighbourhood
Centre

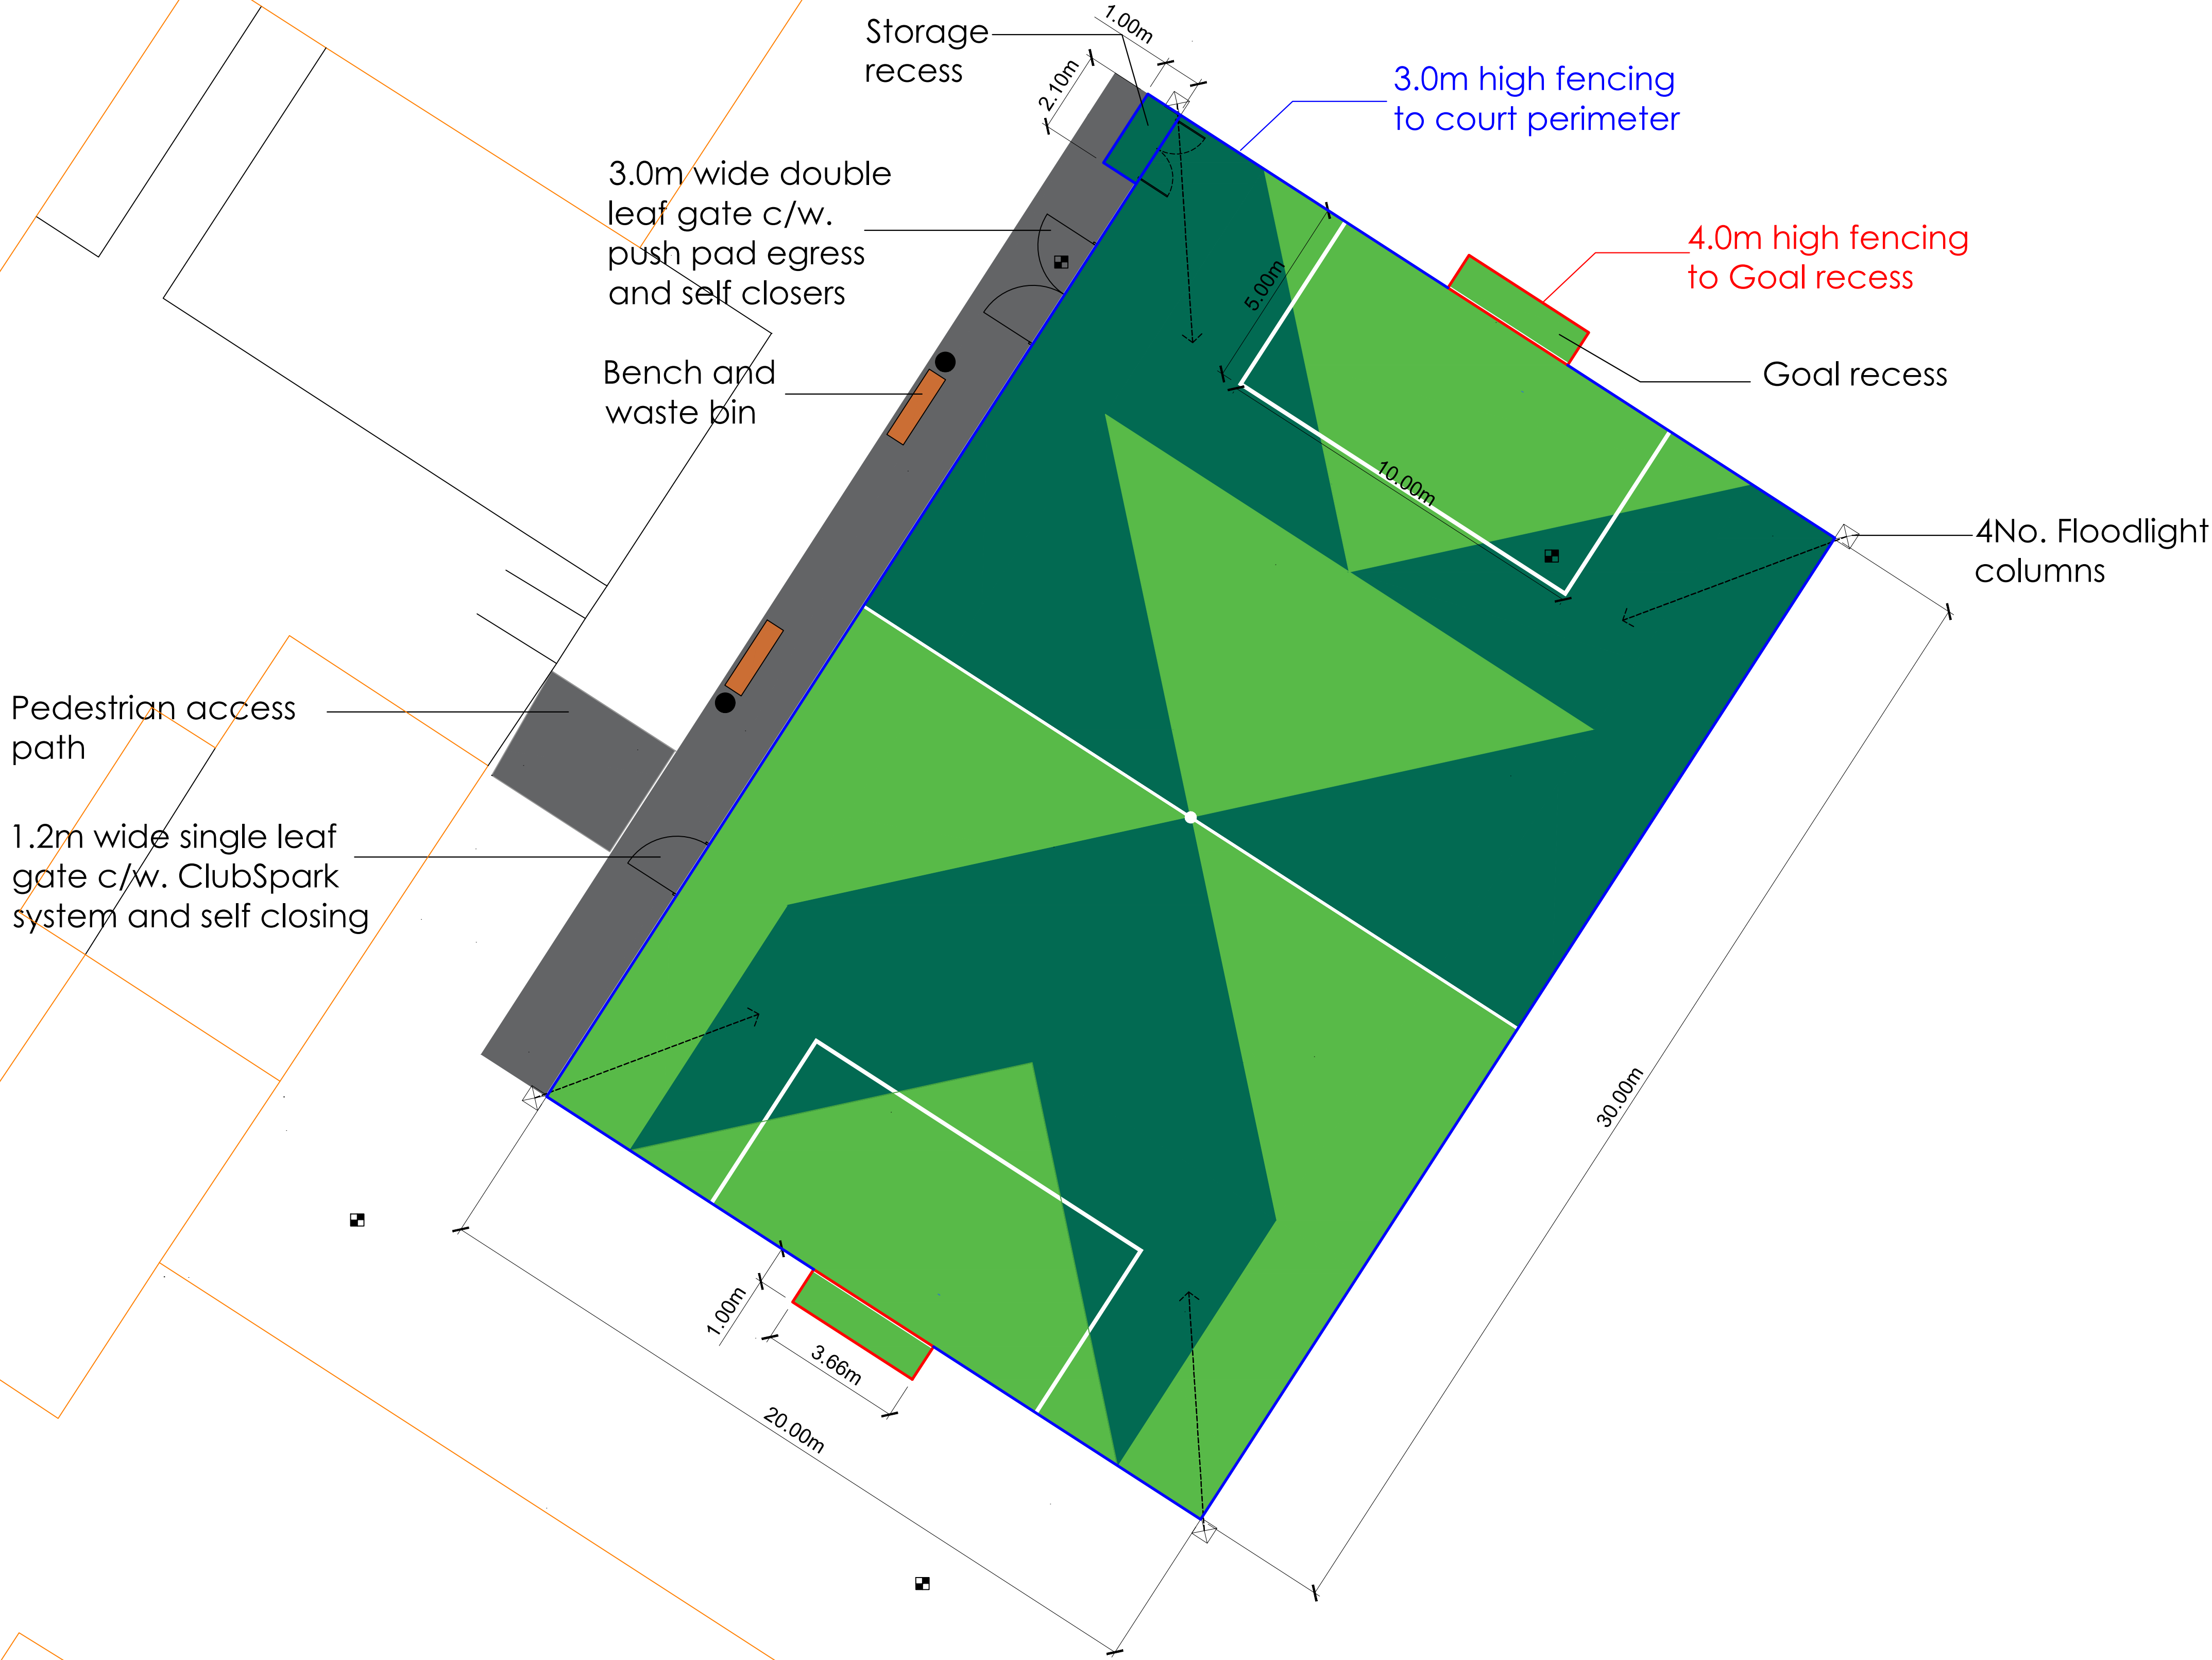

Notes
It is the contractors responsibility to check design levels and sizes for compliance. Any discrepancies or errors to be identified to the design team.

- Key
- New 3.0m Perimeter Fencing
 - New 4.0m fencing behind goal
 - New Access Gate
 - New Tarmacadam Surface
 - Spectator area

Copyright Sports Labs Ltd 2025

Revision	Date	Description	By
A	15.08.25	Court repositioned and path added	PM

Status

Sports Labs
1 Adam Square
Brucefield Industrial Estate
Livingston
info@sportslabs.co.uk

Client
Knowsley Council

Site
New Hutte Neighbourhood centre, Lichfield Rd, Halewood, Liverpool

Drawing Title
General Arrangement

Drawing No.
3449-DR-100-GA-R00

Scale @ A1	Date	Drawn By	Checked By
1:100	05/2026	PM	CH

