
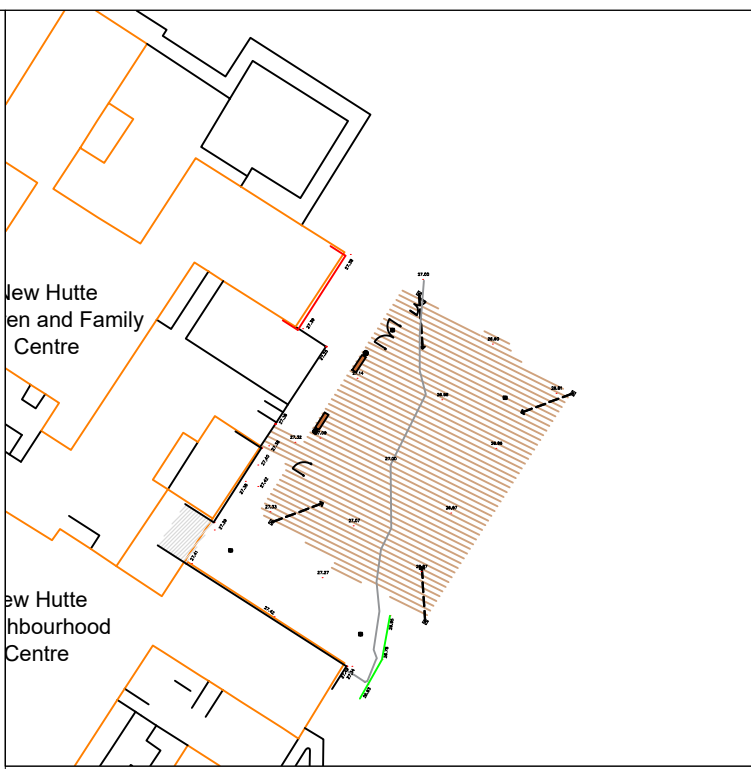


New Hutte
en and Family
entre

New Hutte
neighbourhood
entre

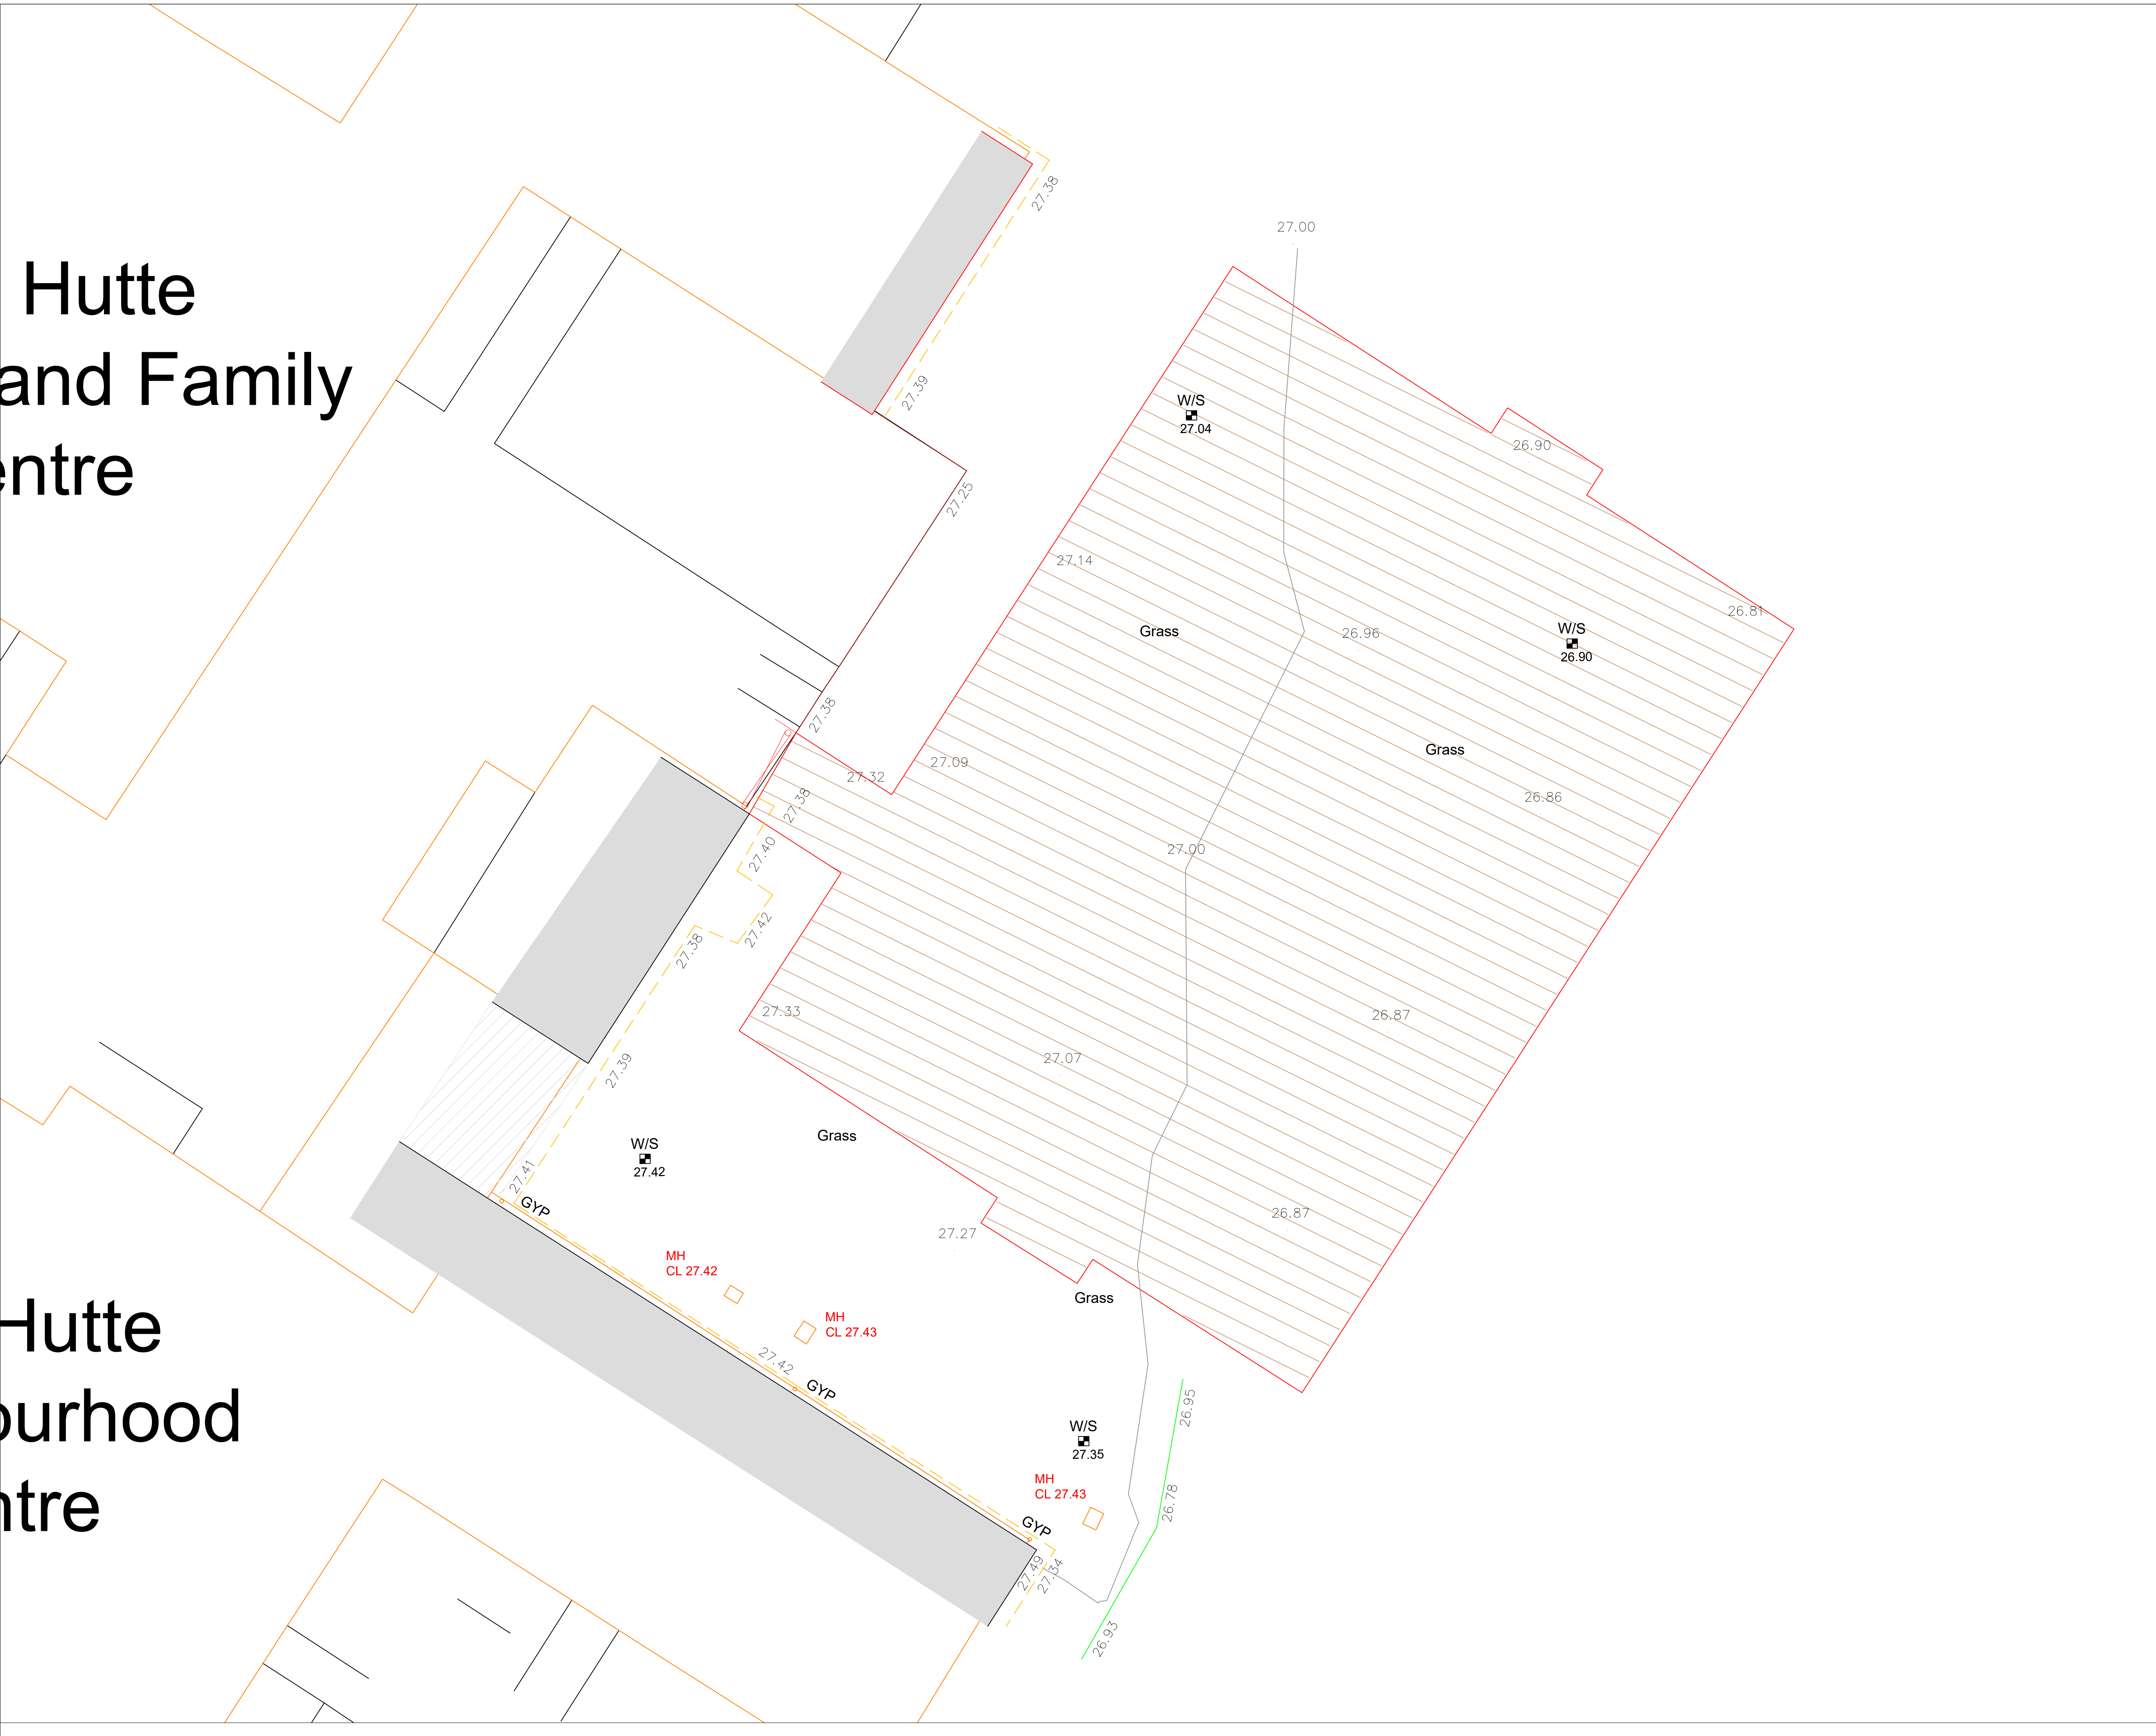

Notes
It is the contractors responsibility to check design levels and sizes for compliance. Any discrepancies or errors to be identified to the design team.

Synthetic Pitch Area
Total - 620m²

SITE PREPRATIONS

Remove 300mm of existing topsoil recorded to a typical depth of 0.3m bgl + remove from site

Regrade existing sub-soil to new formation

- KEY**
- New Footprint Area
 - New 3.0m Perimeter Fencing
 - New 4.0m fencing

Copyright Sports Labs Ltd 2025

Revision	Date	Description	By

Status

Sports Labs
1 Adam Square
Brucefield Industrial Estate
Livingston
info@sportslabs.co.uk

Client
Knowsley Council

Site
New Hutte Neighbourhood centre, Lichfield Rd, Halewood, Liverpool

Drawing Title
Site Preparations

Drawing No.
3449-DR-101-SP-R00

Scale @ A1	Date	Drawn By	Checked By
1:100	05/2026	PM	CH

