
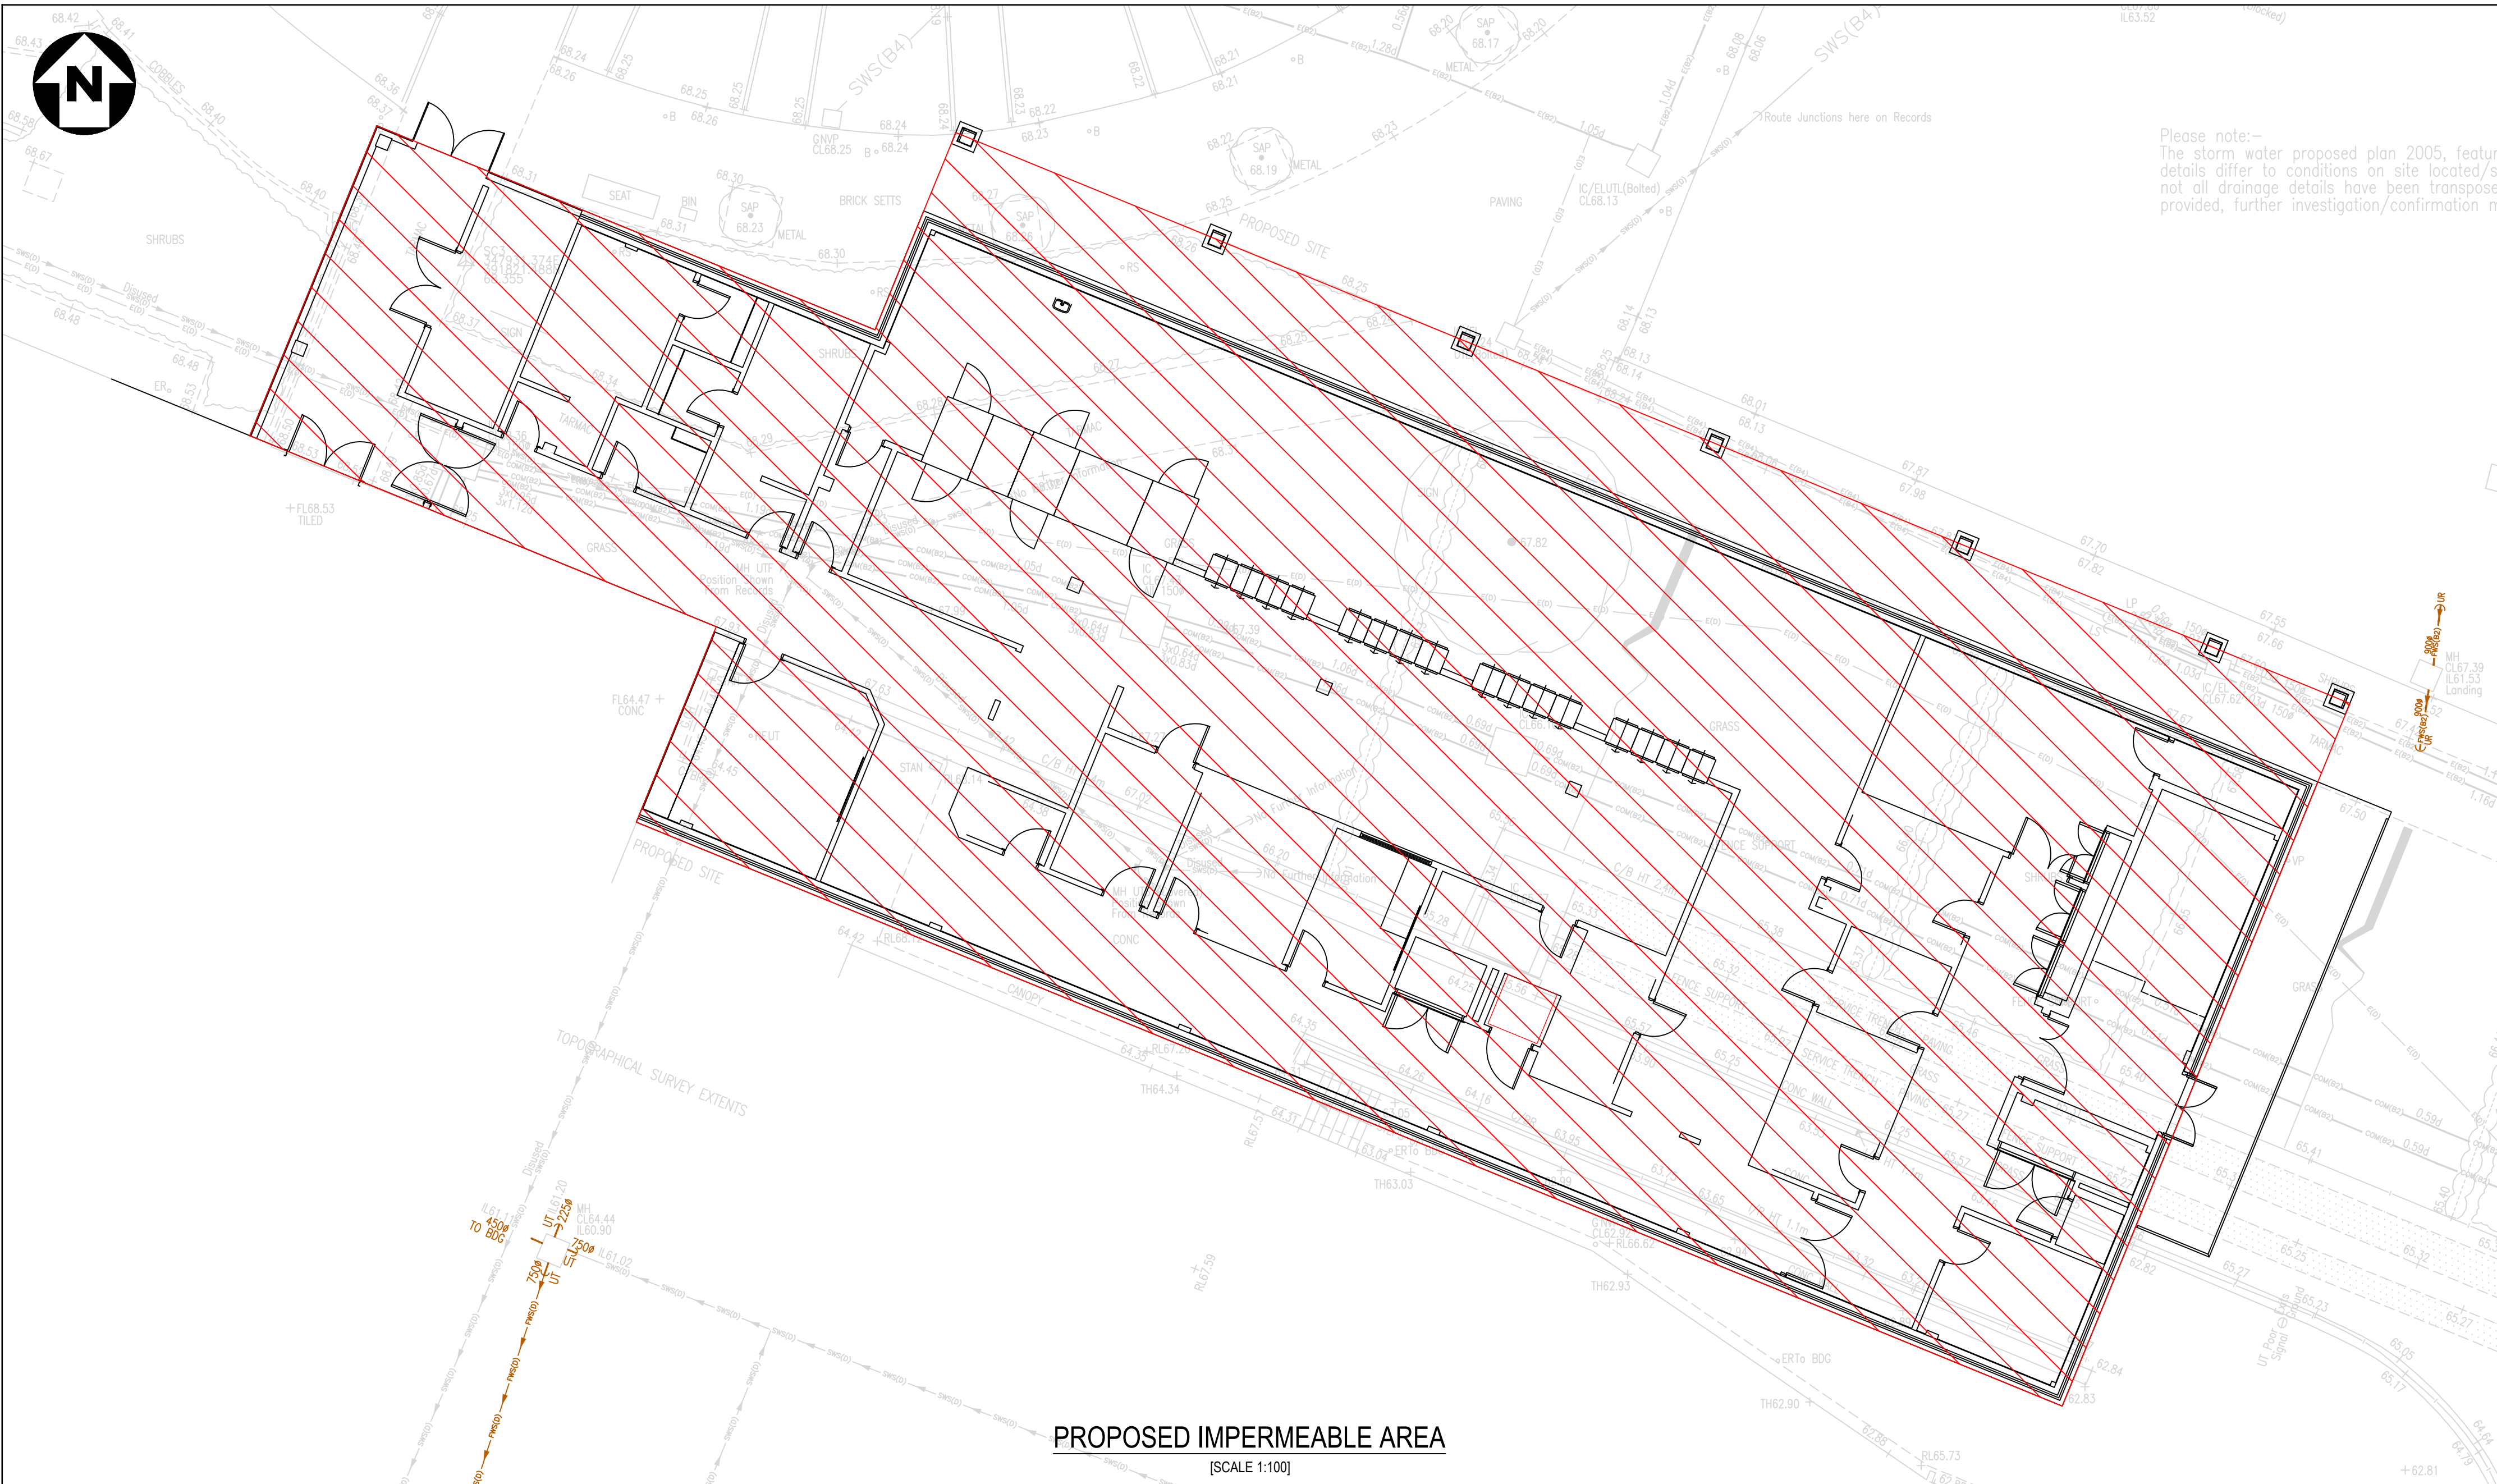


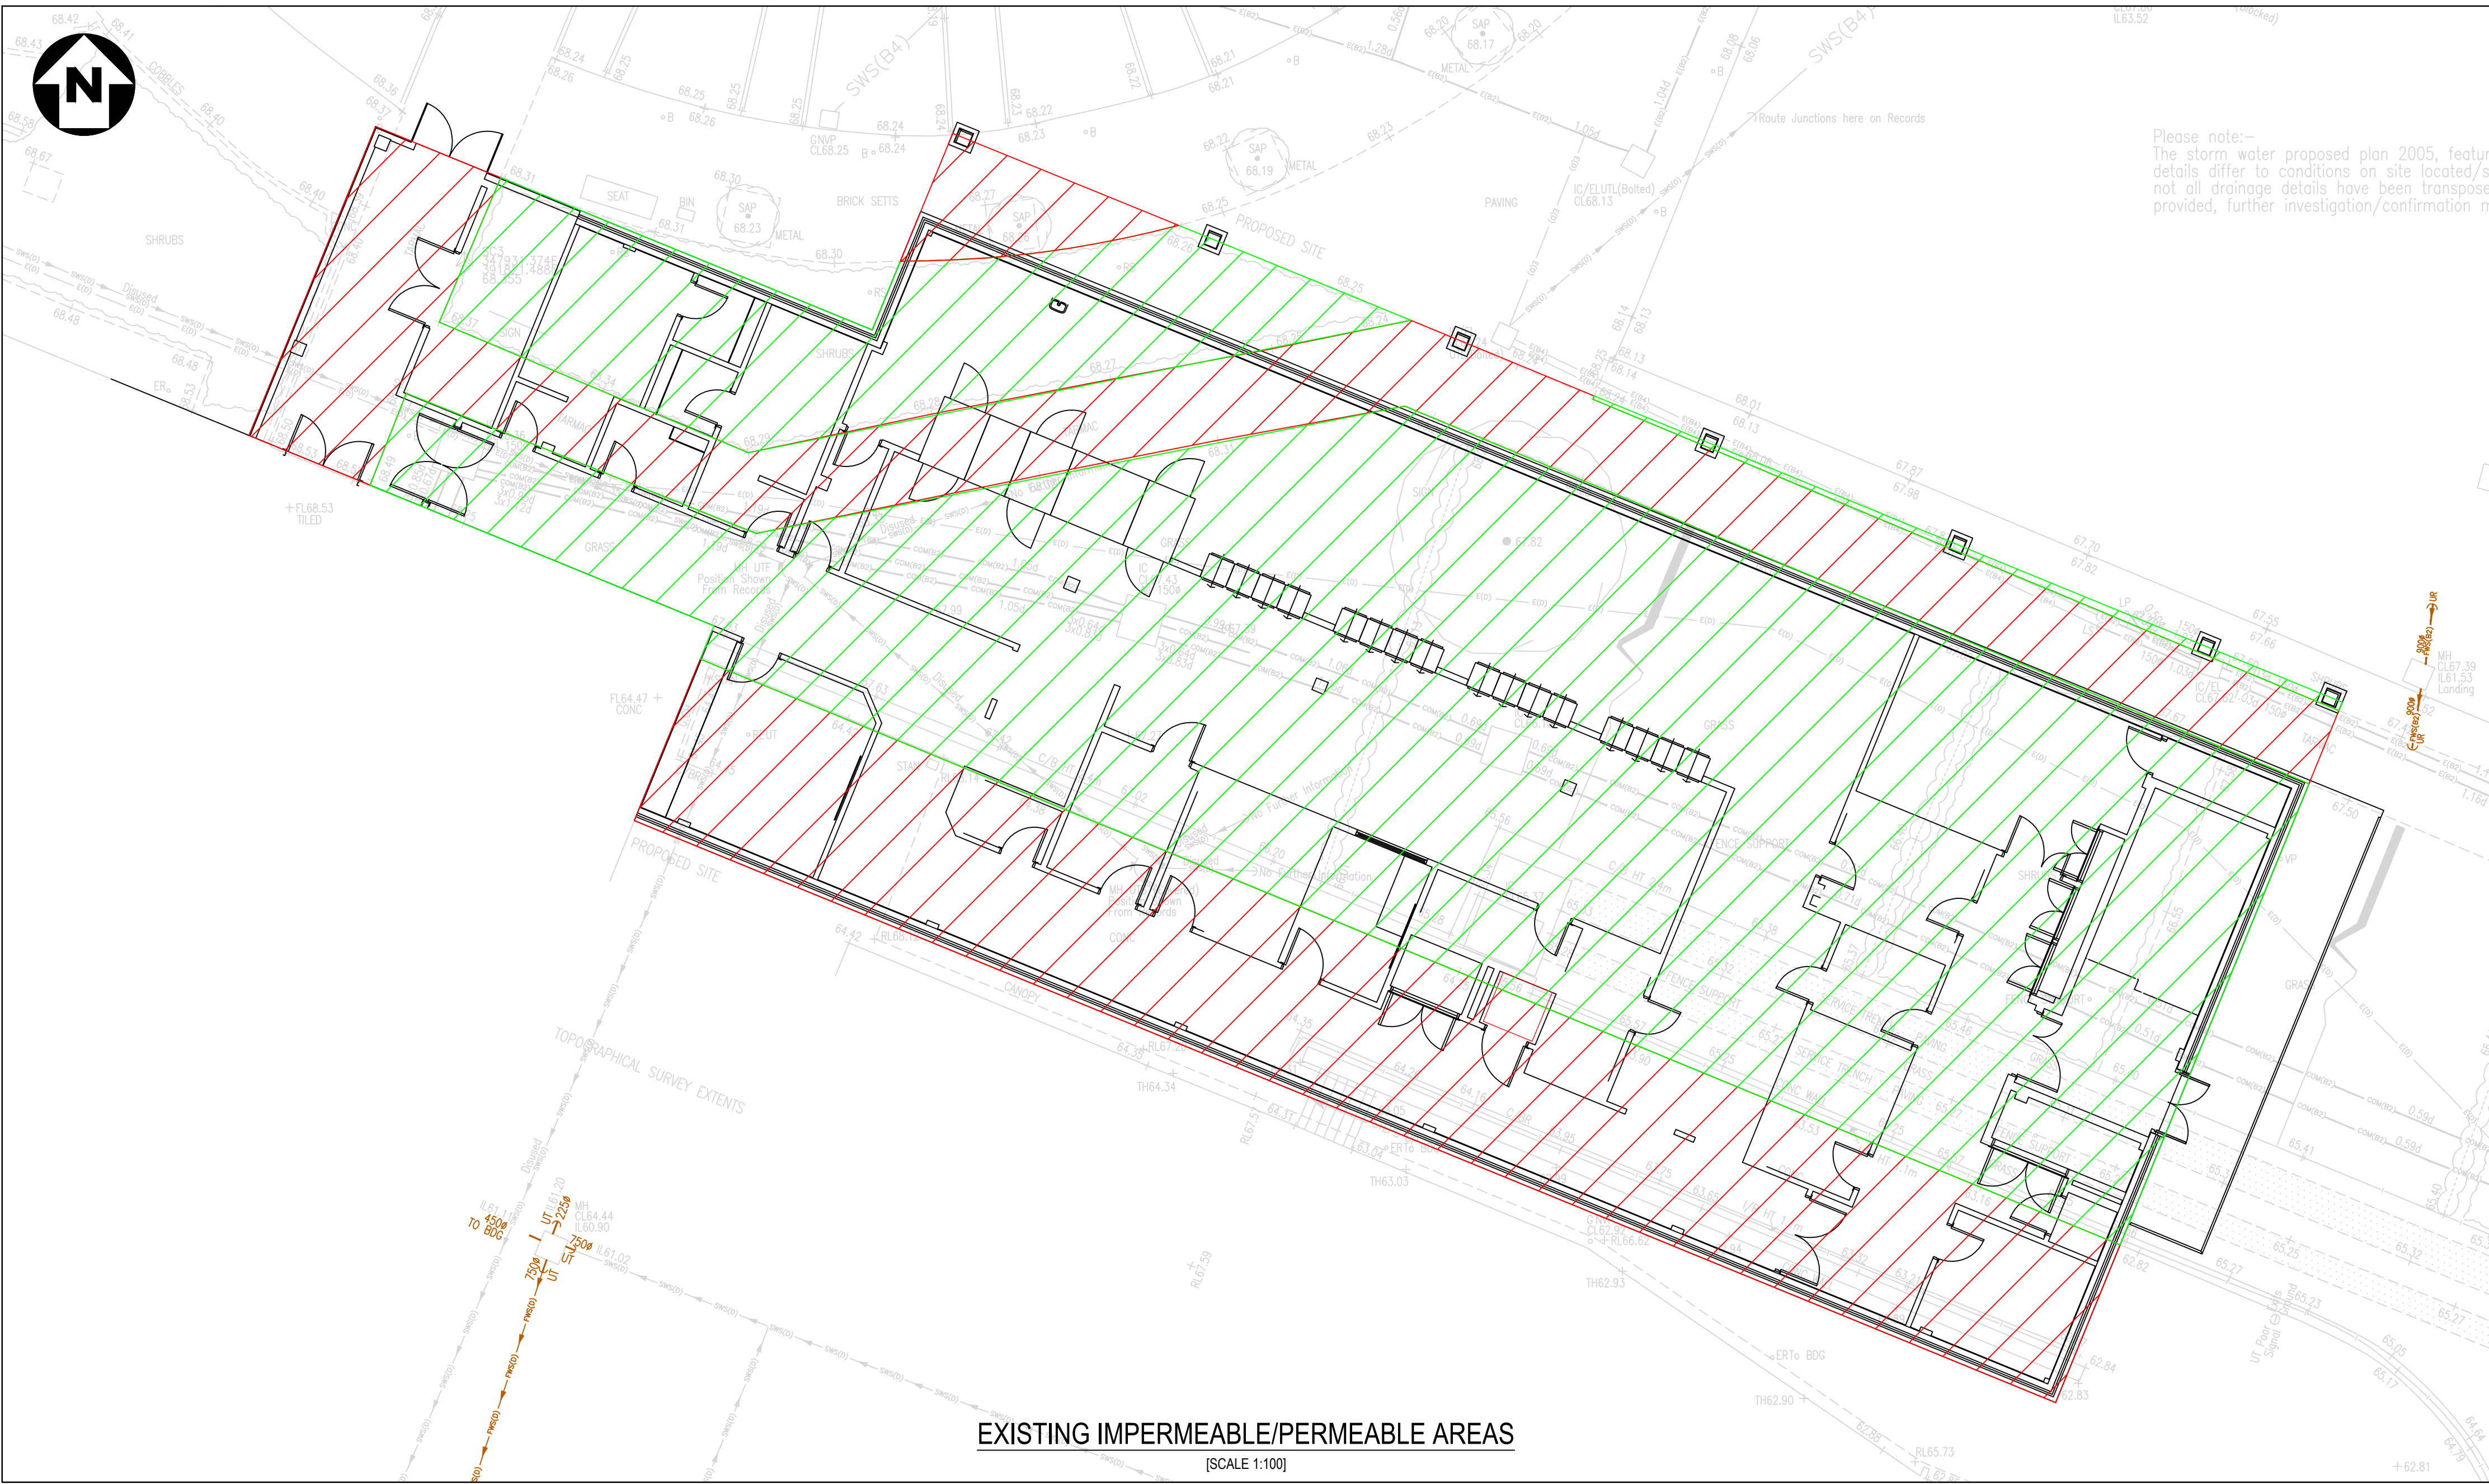

GENERAL NOTES

DO NOT SCALE FROM THIS DRAWING WORK TO FIGURED DIMENSIONS ONLY.

NO DEVIATION FROM THE DETAILS SHOWN ON THIS DRAWING IS ALLOWED WITHOUT PRIOR PERMISSION IN WRITING.

ALL DRAWINGS ARE TO BE READ IN CONJUNCTION WITH ALL ARCHITECTS, ENGINEERS AND SPECIALISTS DRAWINGS AND THE SPECIFICATION.

PLANNING

|      |                    |          |    |      |
|------|--------------------|----------|----|------|
| P01  | PRELIMINARY ISSUE. | 23.12.22 | RH | NB   |
| Rev. | Amendment          | Date     | By | Chkd |

Project

DECONTAMINATION DEPARTMENT  
WHISTON HOSPITAL

CLIENT

HALLIDAY MEECHAM

Title

PLANNING DRAWINGS

|             |       |         |               |          |
|-------------|-------|---------|---------------|----------|
| WML Job No. | Drawn | Checked | Date          | Scale    |
| 9163        | RH    | NB      | NOVEMBER 2022 | AS SHOWN |

**WML CONSULTING**  
Civil, Structural & Geotechnical Engineers

No 8 Oak Green  
East Road  
Stanley Green Business Park  
Cheshire S66 6QL  
Tel : 0161 482 0800  
Fax : 0161 488 5010  
email: info@wmlconsulting.com  
www.wmlconsulting.com

Drawing No.

|         |            |        |       |      |      |        |     |
|---------|------------|--------|-------|------|------|--------|-----|
| Project | Originator | Volume | Level | Type | Role | Number | Rev |
| 9163    | WML        | ZZ     | XX    | DR   | C    | 1002   | P01 |