


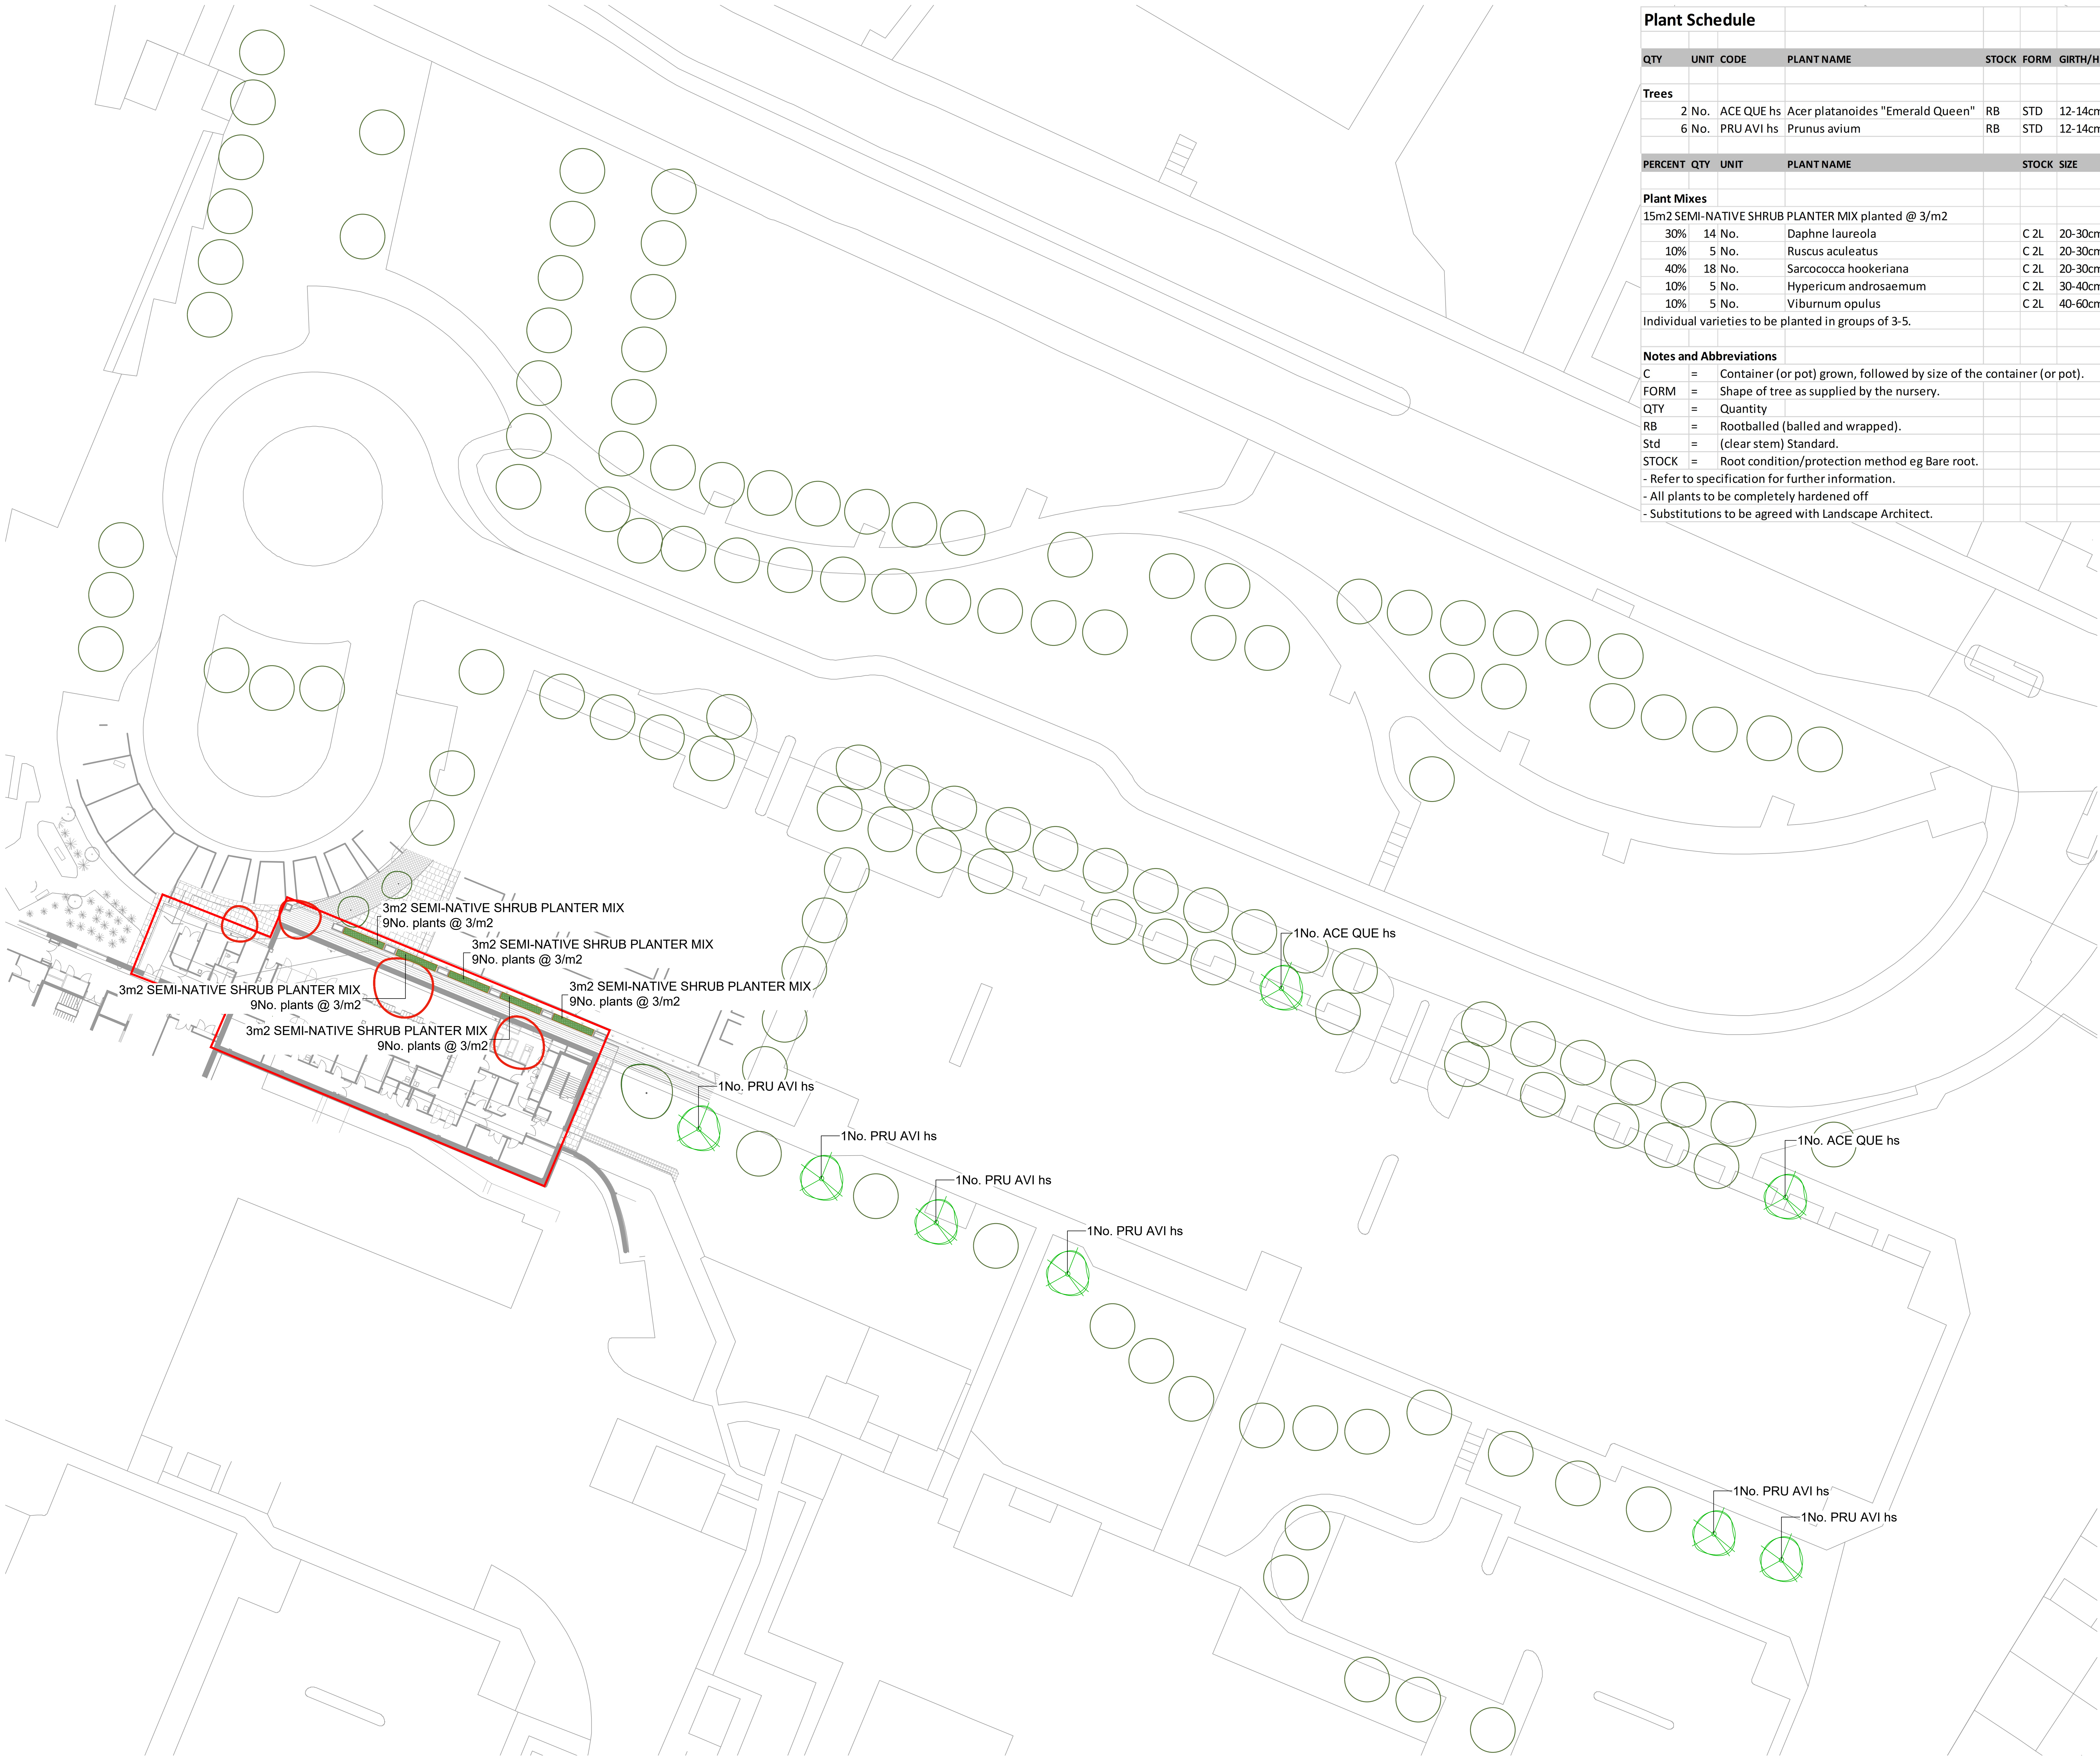

Plant Schedule						
QTY	UNIT	CODE	PLANT NAME	STOCK	FORM	GIRTH/HEIGHT
Trees						
2 No.	ACE QUE	hs	Acer platanoides "Emerald Queen"	RB	STD	12-14cm
6 No.	PRU AVI	hs	Prunus avium	RB	STD	12-14cm
PERCENT	QTY	UNIT	PLANT NAME	STOCK	SIZE	
Plant Mixes						
15m2 SEMI-NATIVE SHRUB PLANTER MIX planted @ 3/m2						
30%	14 No.		Daphne laureola	C 2L	20-30cm	
10%	5 No.		Ruscus aculeatus	C 2L	20-30cm	
40%	18 No.		Sarcococca hookeriana	C 2L	20-30cm	
10%	5 No.		Hypericum androsaemum	C 2L	30-40cm	
10%	5 No.		Viburnum opulus	C 2L	40-60cm	
Individual varieties to be planted in groups of 3-5.						
Notes and Abbreviations						
C	=	Container (or pot) grown, followed by size of the container (or pot).				
FORM	=	Shape of tree as supplied by the nursery.				
QTY	=	Quantity				
RB	=	Rootballed (balled and wrapped).				
Std	=	(clear stem) Standard.				
STOCK	=	Root condition/protection method eg Bare root.				
- Refer to specification for further information.						
- All plants to be completely hardened off						
- Substitutions to be agreed with Landscape Architect.						

Do not scale this drawing (printed or electronic version).
Contractors must check all dimensions from site.
This drawing is copyright and is for use on this site only. This drawing should be read in conjunction with all relevant consultative drawings and specialist subcontractors' supply chain drawings and specifications.
All works to be carried out in accordance with the latest British Standards / Codes of Practice unless specifically directed otherwise in the specification.
Responsibility for the reproduction of this drawing in paper form, or issued in electronic format, lies with the resident to check that all information has been replicated in full and is correct when compared to the original paper or electronic image.
Graphical representations of equipment on this drawing have been co-ordinated, but are approximations only. Please refer to the specifications and / or details for actual sizes and / or specific contractor construction information.

Notes:-

- KEY
- Architecture red line boundary
- Existing tree retained
- Existing tree to be removed
- Proposed tree planting
- Proposed semi-native shrub planting
- Proposed planter

P01	28/10/22	PLANNING FIRST ISSUE	RS	SA
REV.	DATE	DESCRIPTION	DRAWN	CHK'D



A: Ground Floor, The Tower,
Deva City Office Park, Trinity Way,
Manchester M3 7BF

T: +44 (0) 161 312 3131

weareurbangreen.co.uk

Client:	HALLIDAY MEECHAM		
Project:	WHISTON HOSPITAL		
Title:	SOFT LANDSCAPE PLAN		
Issue:	PLANNING		
Drawn:	RS	Checked:	SA
Project:	UG1809	Scale @ A0:	1:250
Dwg No:	UG_1809_LAN_SL_DRW_01	Date:	28/10/22
		Revision:	P01