



Whiston - Phase 2

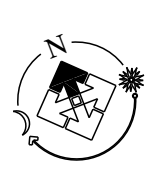

0m 10m 20m 30m 40m 50m
1:500

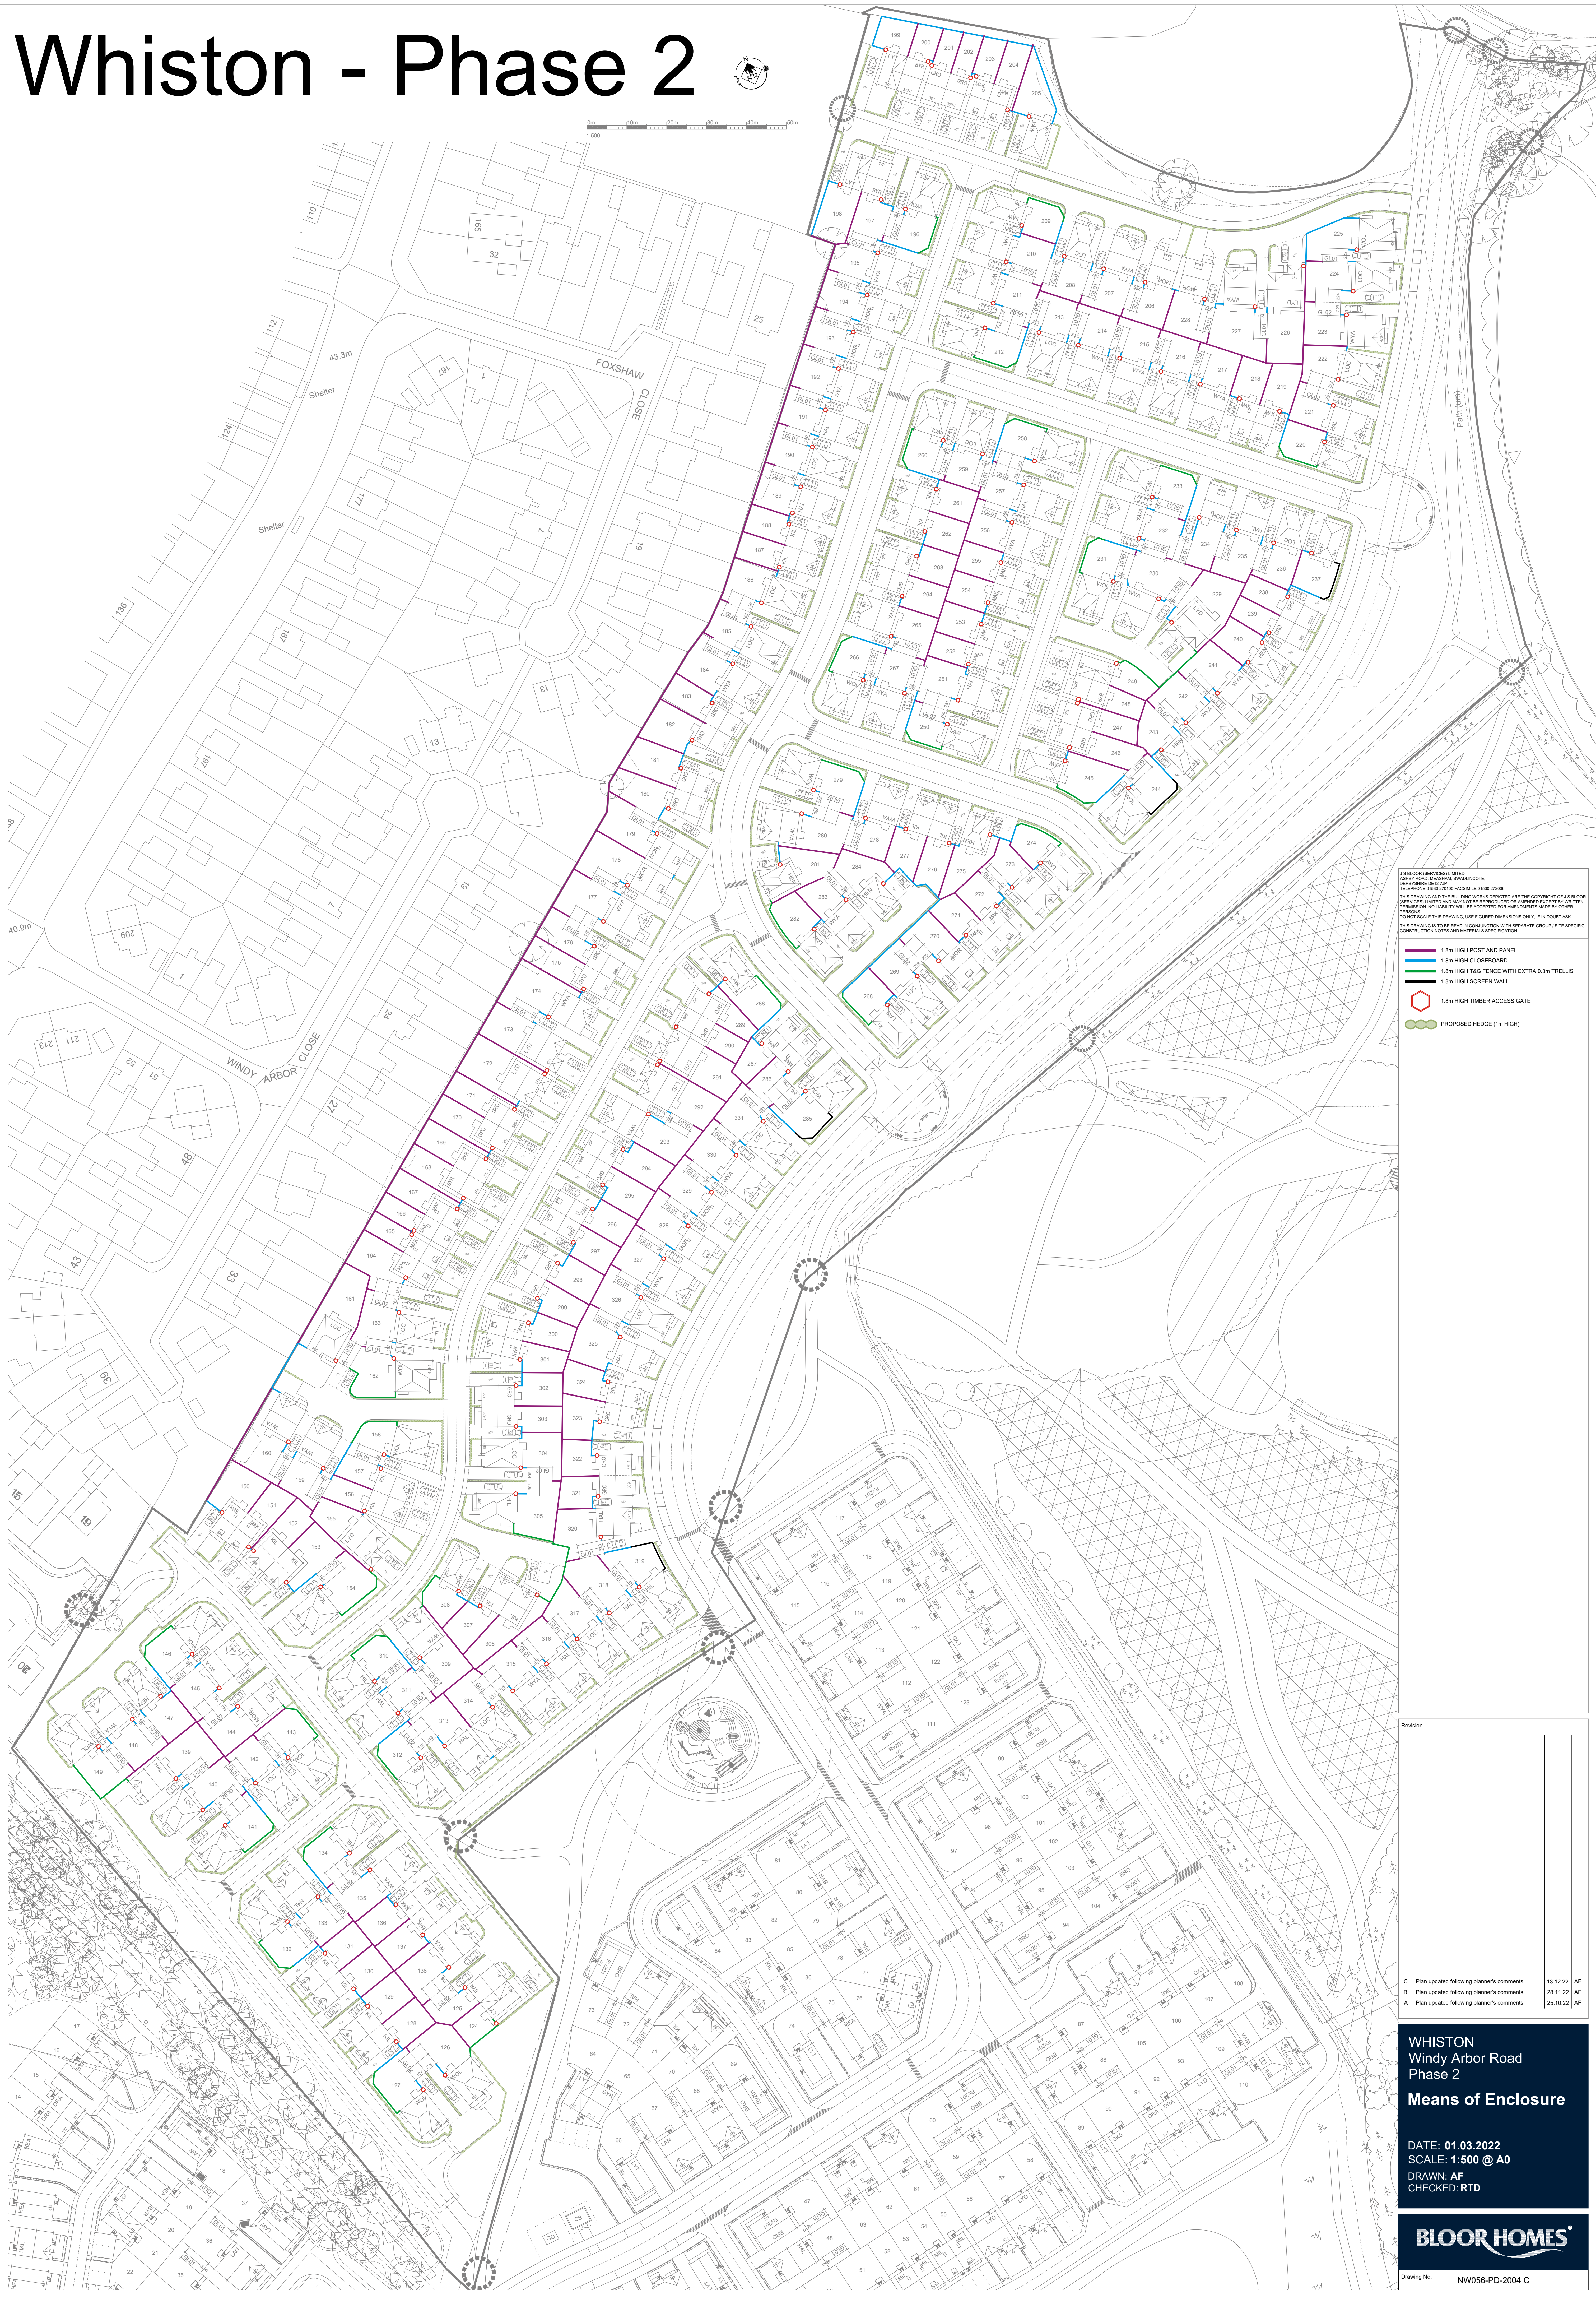

- 1.8m HIGH POST AND PANEL
1.8m HIGH CLOSEBOARD
1.8m HIGH T&G FENCE WITH EXTRA 0.3m TRELLIS
1.8m HIGH SCREEN WALL
1.8m HIGH TIMBER ACCESS GATE
PROPOSED HEDGE (1m HIGH)

Revision	
C	Plan updated following planner's comments 13.12.22 AF
B	Plan updated following planner's comments 28.11.22 AF
A	Plan updated following planner's comments 25.10.22 AF

WHISTON
Windy Arbor Road
Phase 2
Means of Enclosure

DATE: 01.03.2022
SCALE: 1:500 @ A0
DRAWN: AF
CHECKED: RTD

BLOOR HOMES
Drawing No. NW056-PD-2004 C