


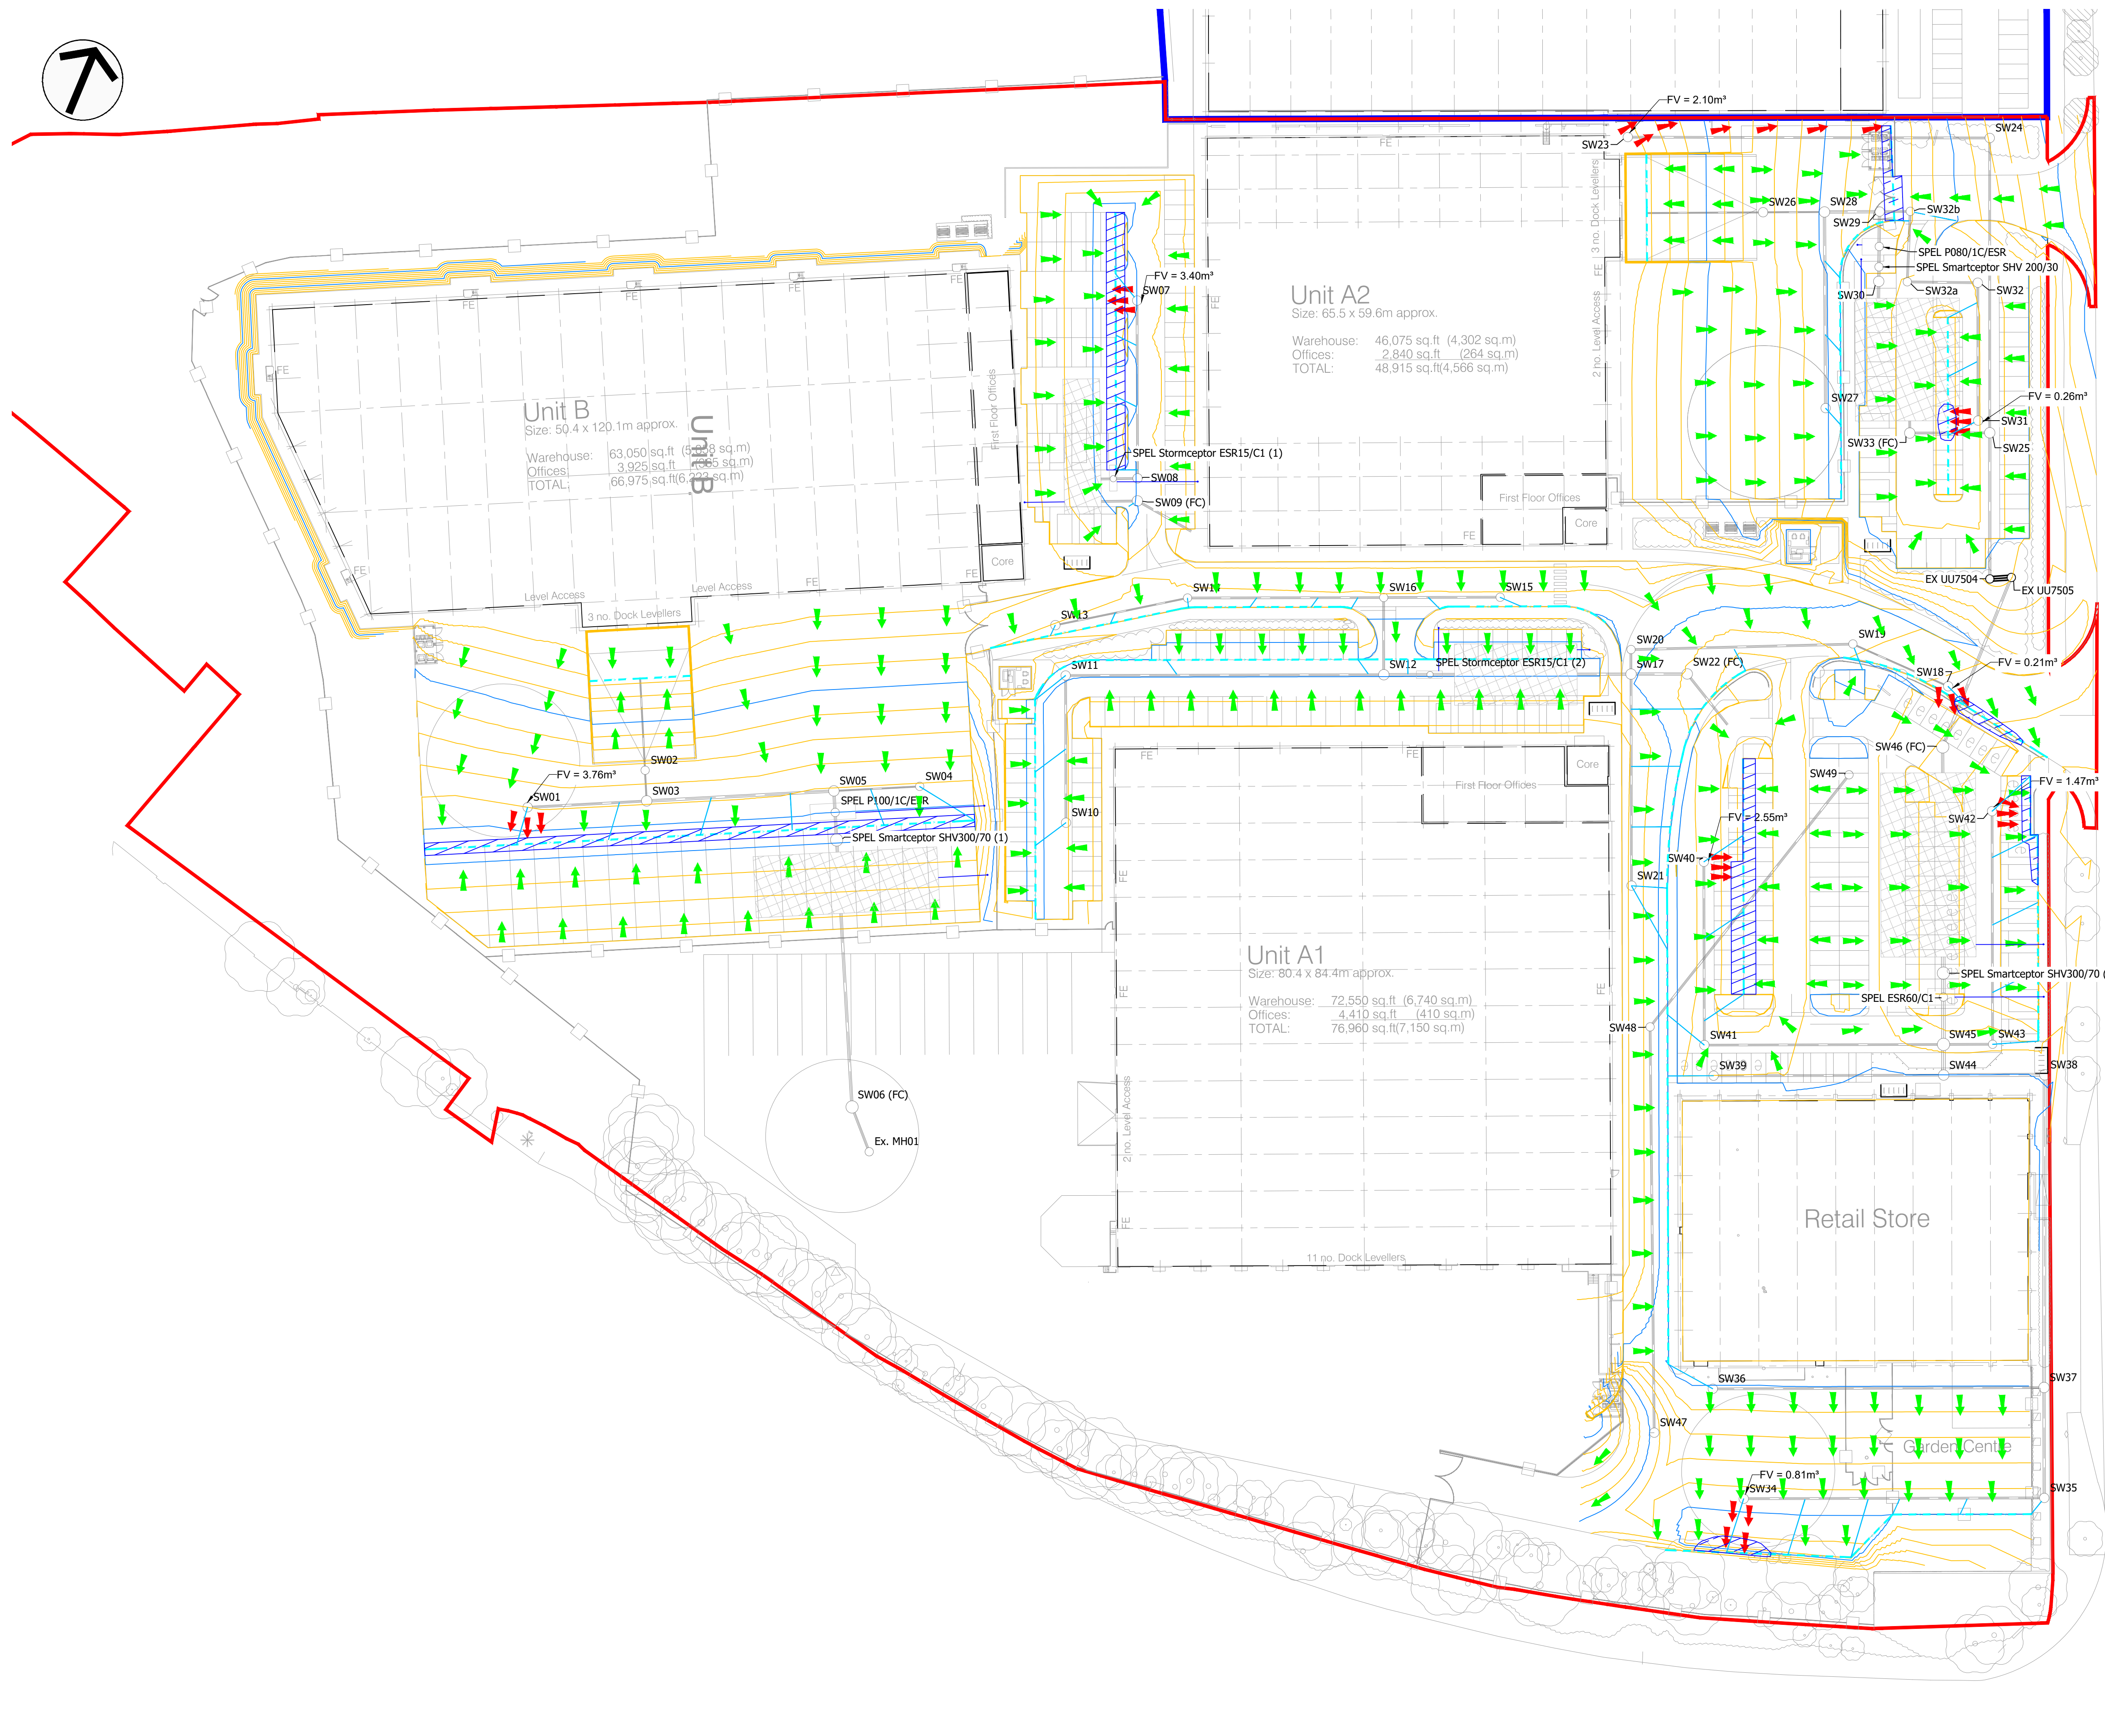

Do Not Scale				
Drawing Notes				
Drawing & schedule based on the following information:				
Architect's drawing/model:	7182-401 Rev P02 Site Plan			
Revision:	REV P02			
Received:	10/06/2025			
Topographic Survey:	REF			
Revision:	REV			
Received:	RECEIVED DATE			

Health, Safety & Environmental Notes				
--------------------------------------	--	--	--	--

- Depicts Low Residual Risk
 - Depicts Medium Residual Risk
 - Depicts High Residual Risk
- Refer to Designer's Risk Assessment for Control Measures

Key	
	Site Boundary
	Proposed Minor Contour (0.1m)
	Proposed Major Contour (0.5m)
	Proposed Surface Water
	Proposed Channel Drain
	Overland Flooding Flow Route
	Overland Exceedence Route
	Flooding Pooling

04.07.25	First Issue	AJe	RR	P01
Date	Description	By	Chk	Rev

ADEPT
CIVIL AND STRUCTURAL CONSULTING ENGINEERS

Web: www.adeptcsce.com | Email: inbox@adeptcsce.com | Tel: 0161 974 0291

Office Address: 7 St James Square, 4th Floor, Manchester, M2 6DN

Project: Sovereign Business Park, Phase 2

Title: Overland Flow Route

Client: DAVOS Property Developments Ltd

Scale @ A1 1:500	Initial author AJe	Initial checker RR	Approver NB	Initial Date Jul '25
Status S2	Purpose Preliminary	Adept Project Number 100.23083		
Project Originator-Functional Breakdown-Spatial Breakdown-Form-Discipline-Number 100.23083-ACE-00-ZZ-DR-C-1020				Rev. P01