


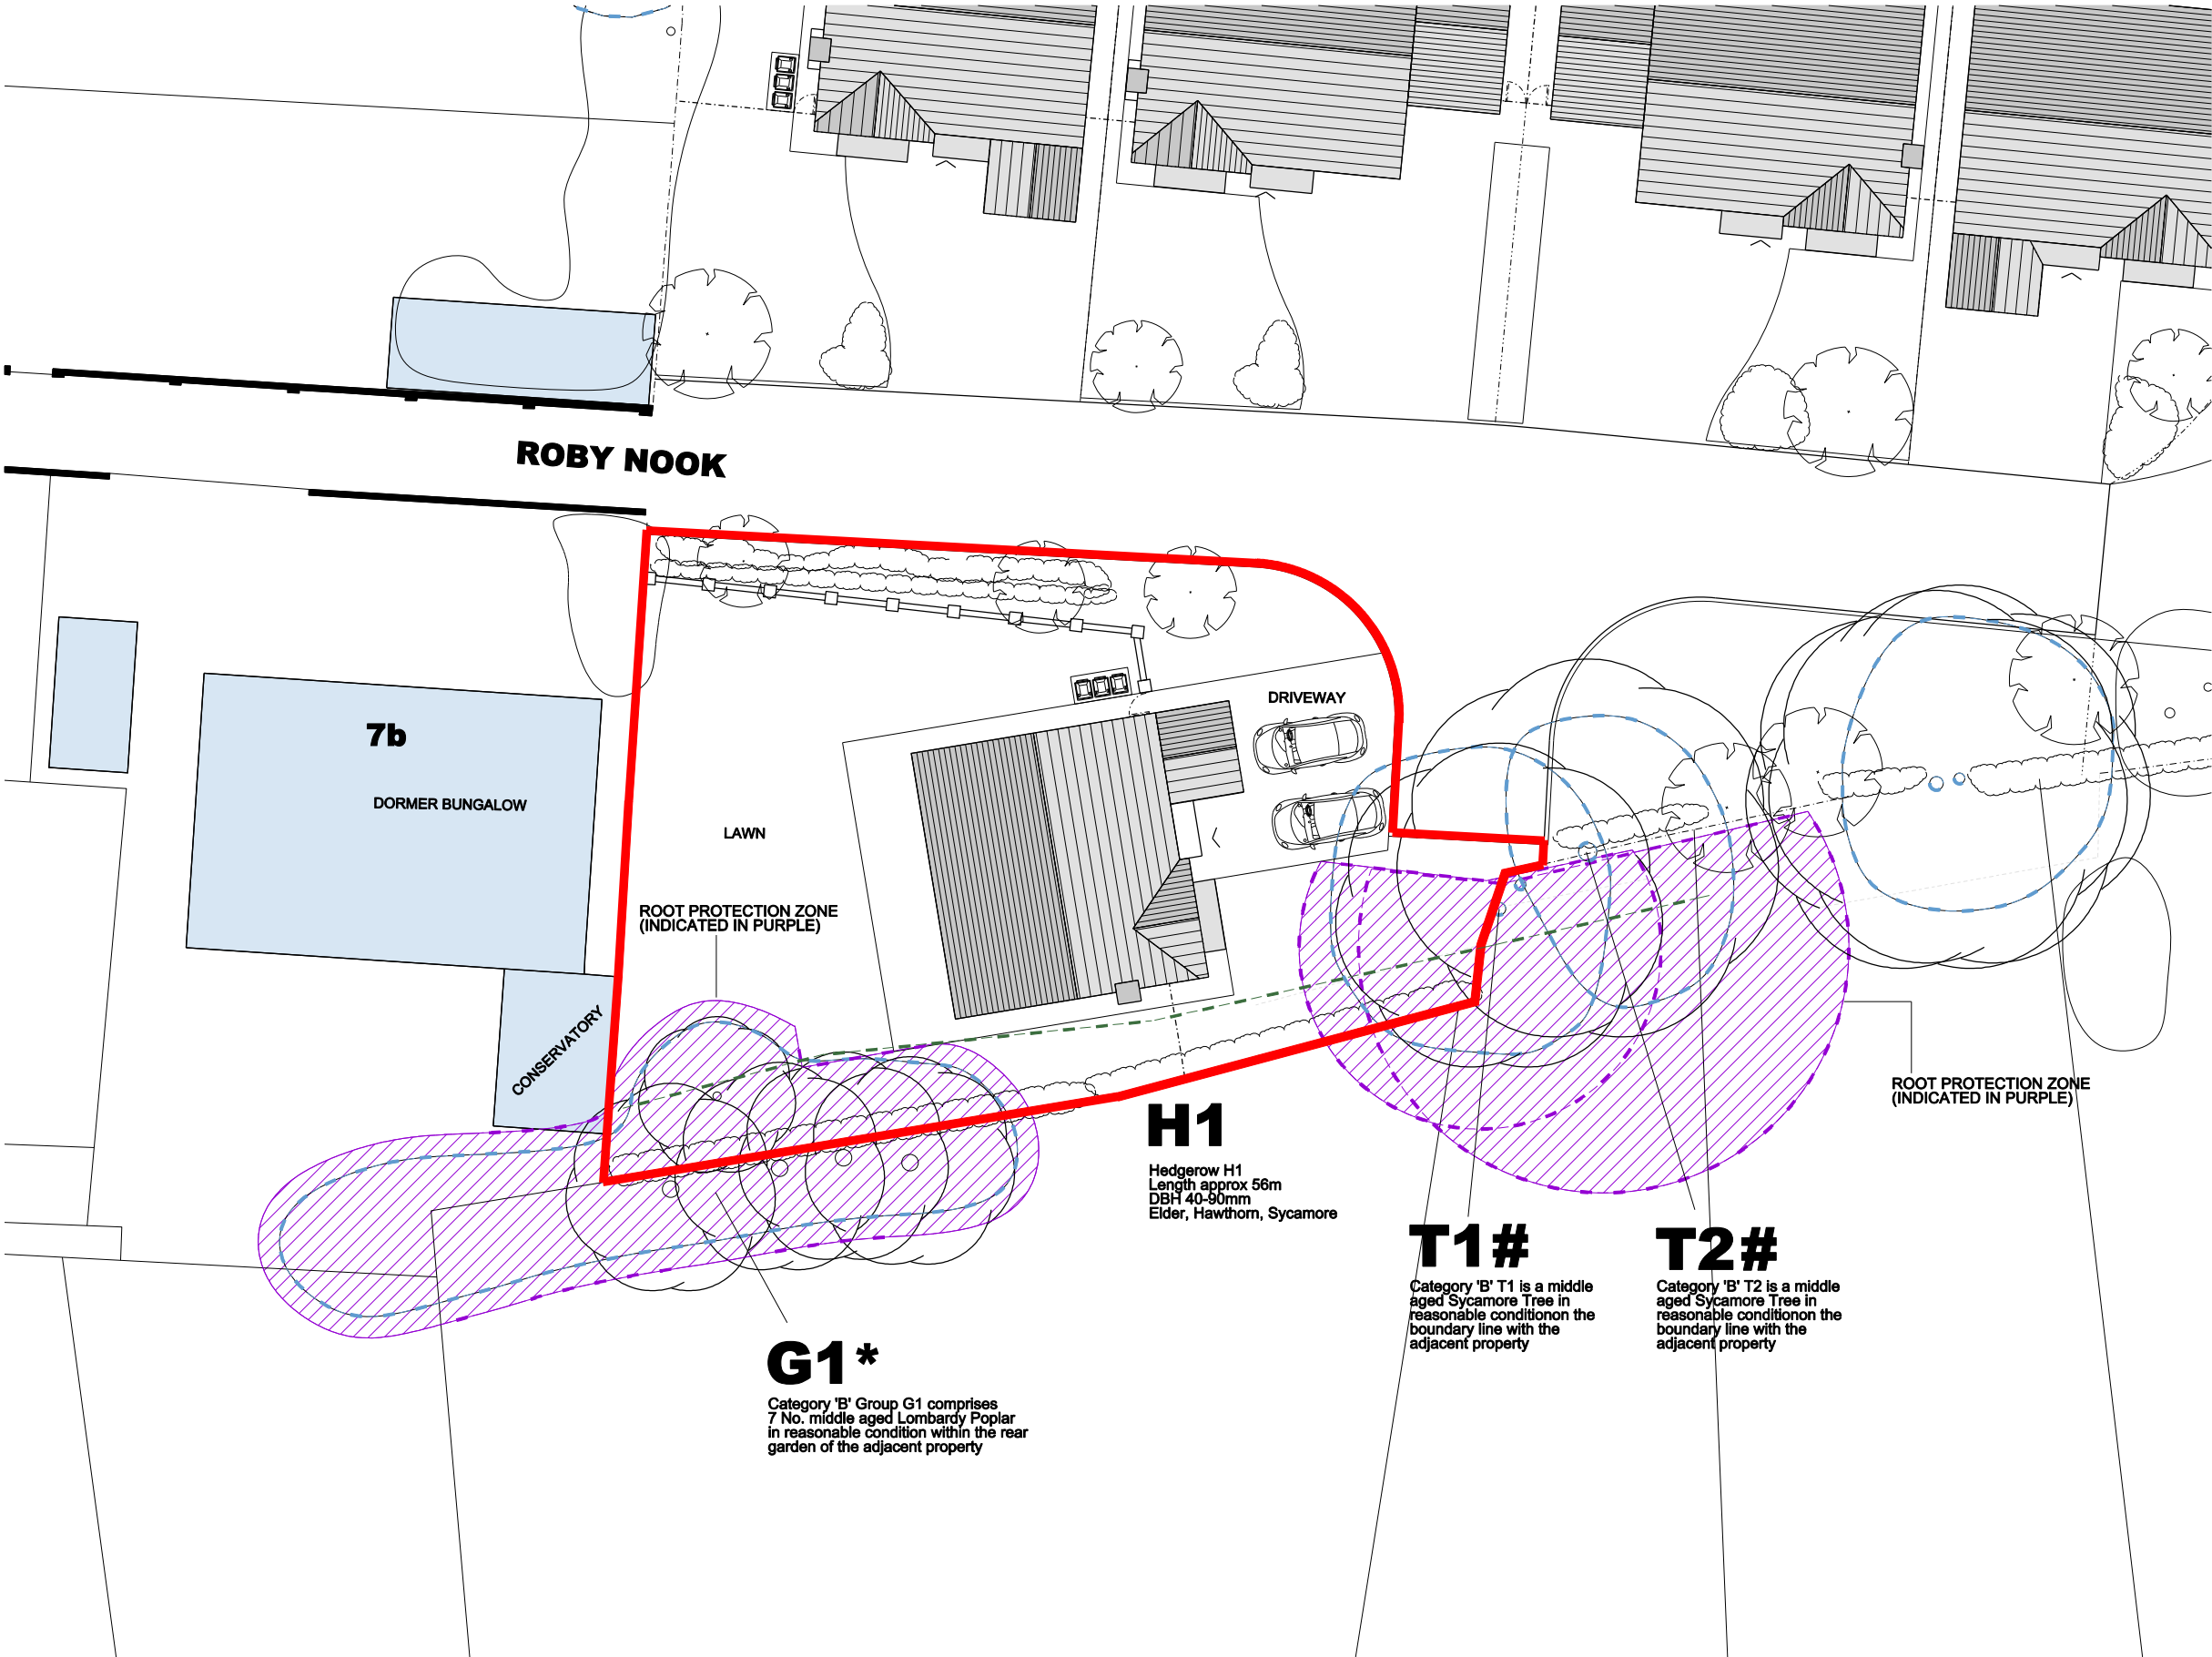

KEY

Survey Boundary

Third Party Tree

Possible boundary tree

Approximate Location

Hedgerow

*

#

A

Ownership needs to be established prior to any works

BS5837 Categorisation

Tree

Group

Category B

T1

G1

Root Protection Area