


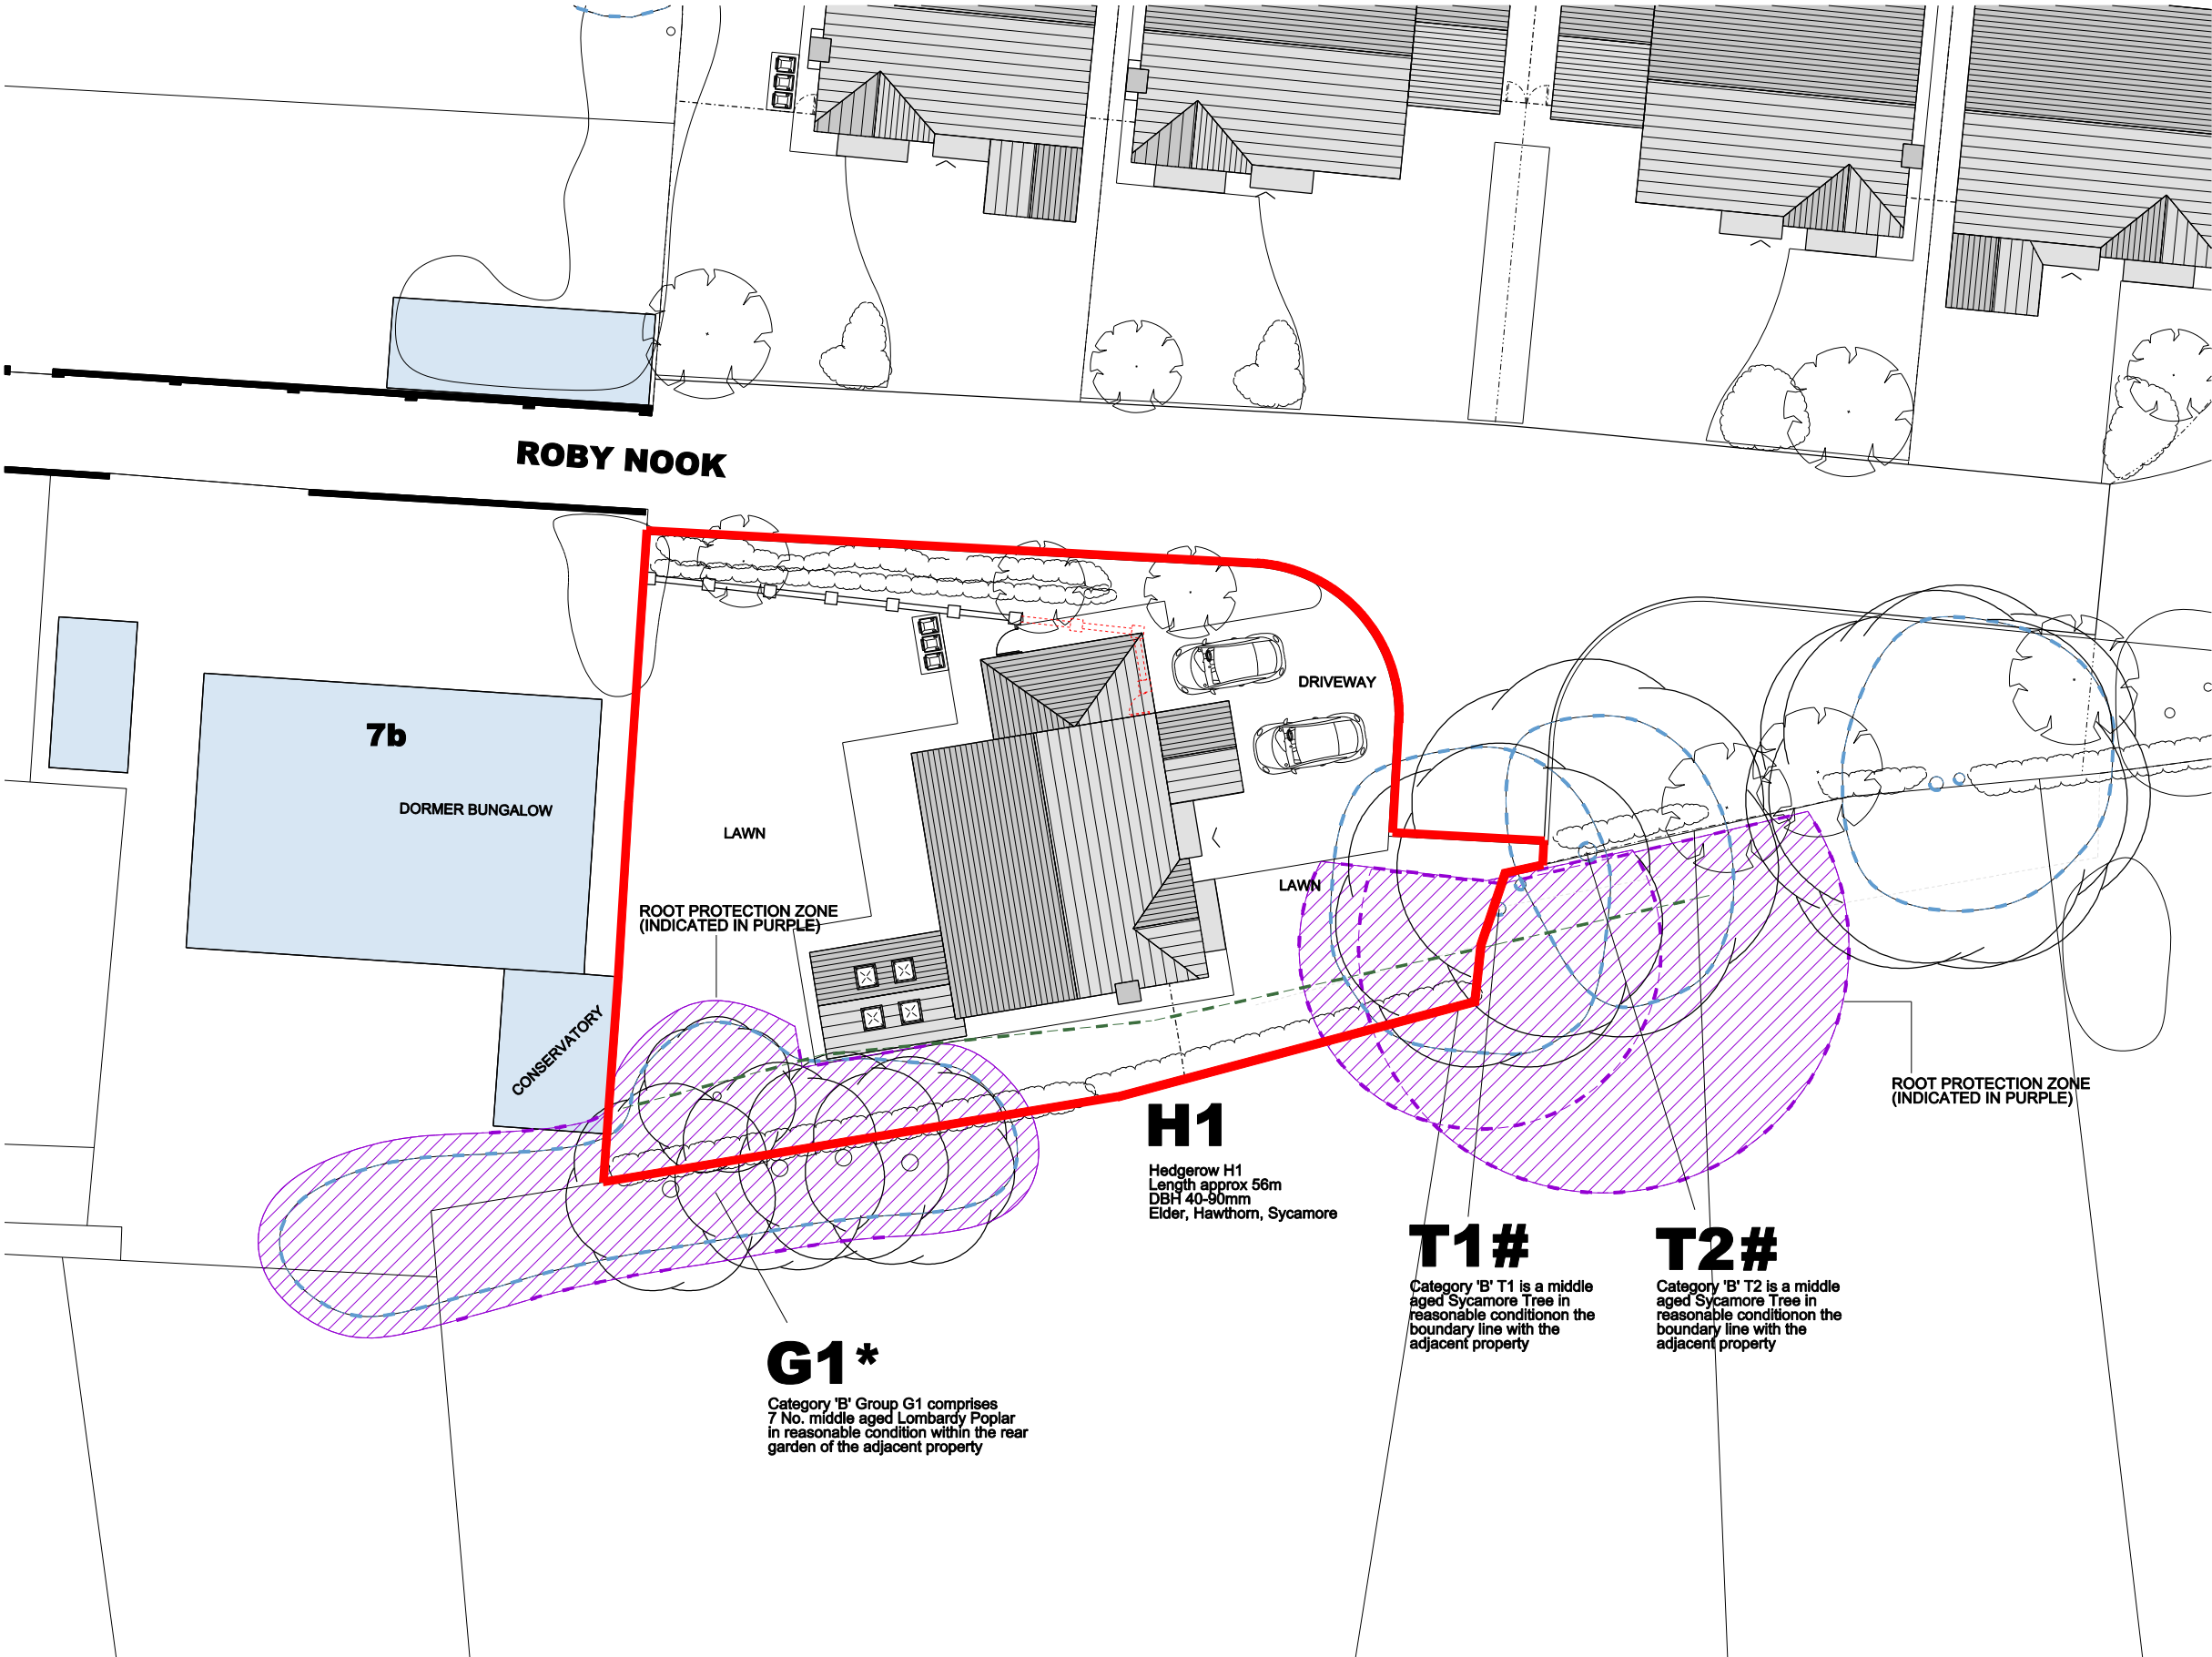

KEY

Survey Boundary

Third Party Tree

Possible boundary tree
Ownership needs to be established prior to any works

Approximate Location

Hedgerow

*

#

A

BS5837 Categorisation

Tree

Group

Category B

T1

G1

Root Protection Area

G1*
Category 'B' Group G1 comprises
7 No. middle aged Lombardy Poplar
in reasonable condition within the rear
garden of the adjacent property

H1
Hedgerow H1
Length approx 56m
DBH 40-90mm
Elder, Hawthorn, Sycamore

T1#
Category 'B' T1 is a middle
aged Sycamore Tree in
reasonable condition on the
boundary line with the
adjacent property

T2#
Category 'B' T2 is a middle
aged Sycamore Tree in
reasonable condition on the
boundary line with the
adjacent property