


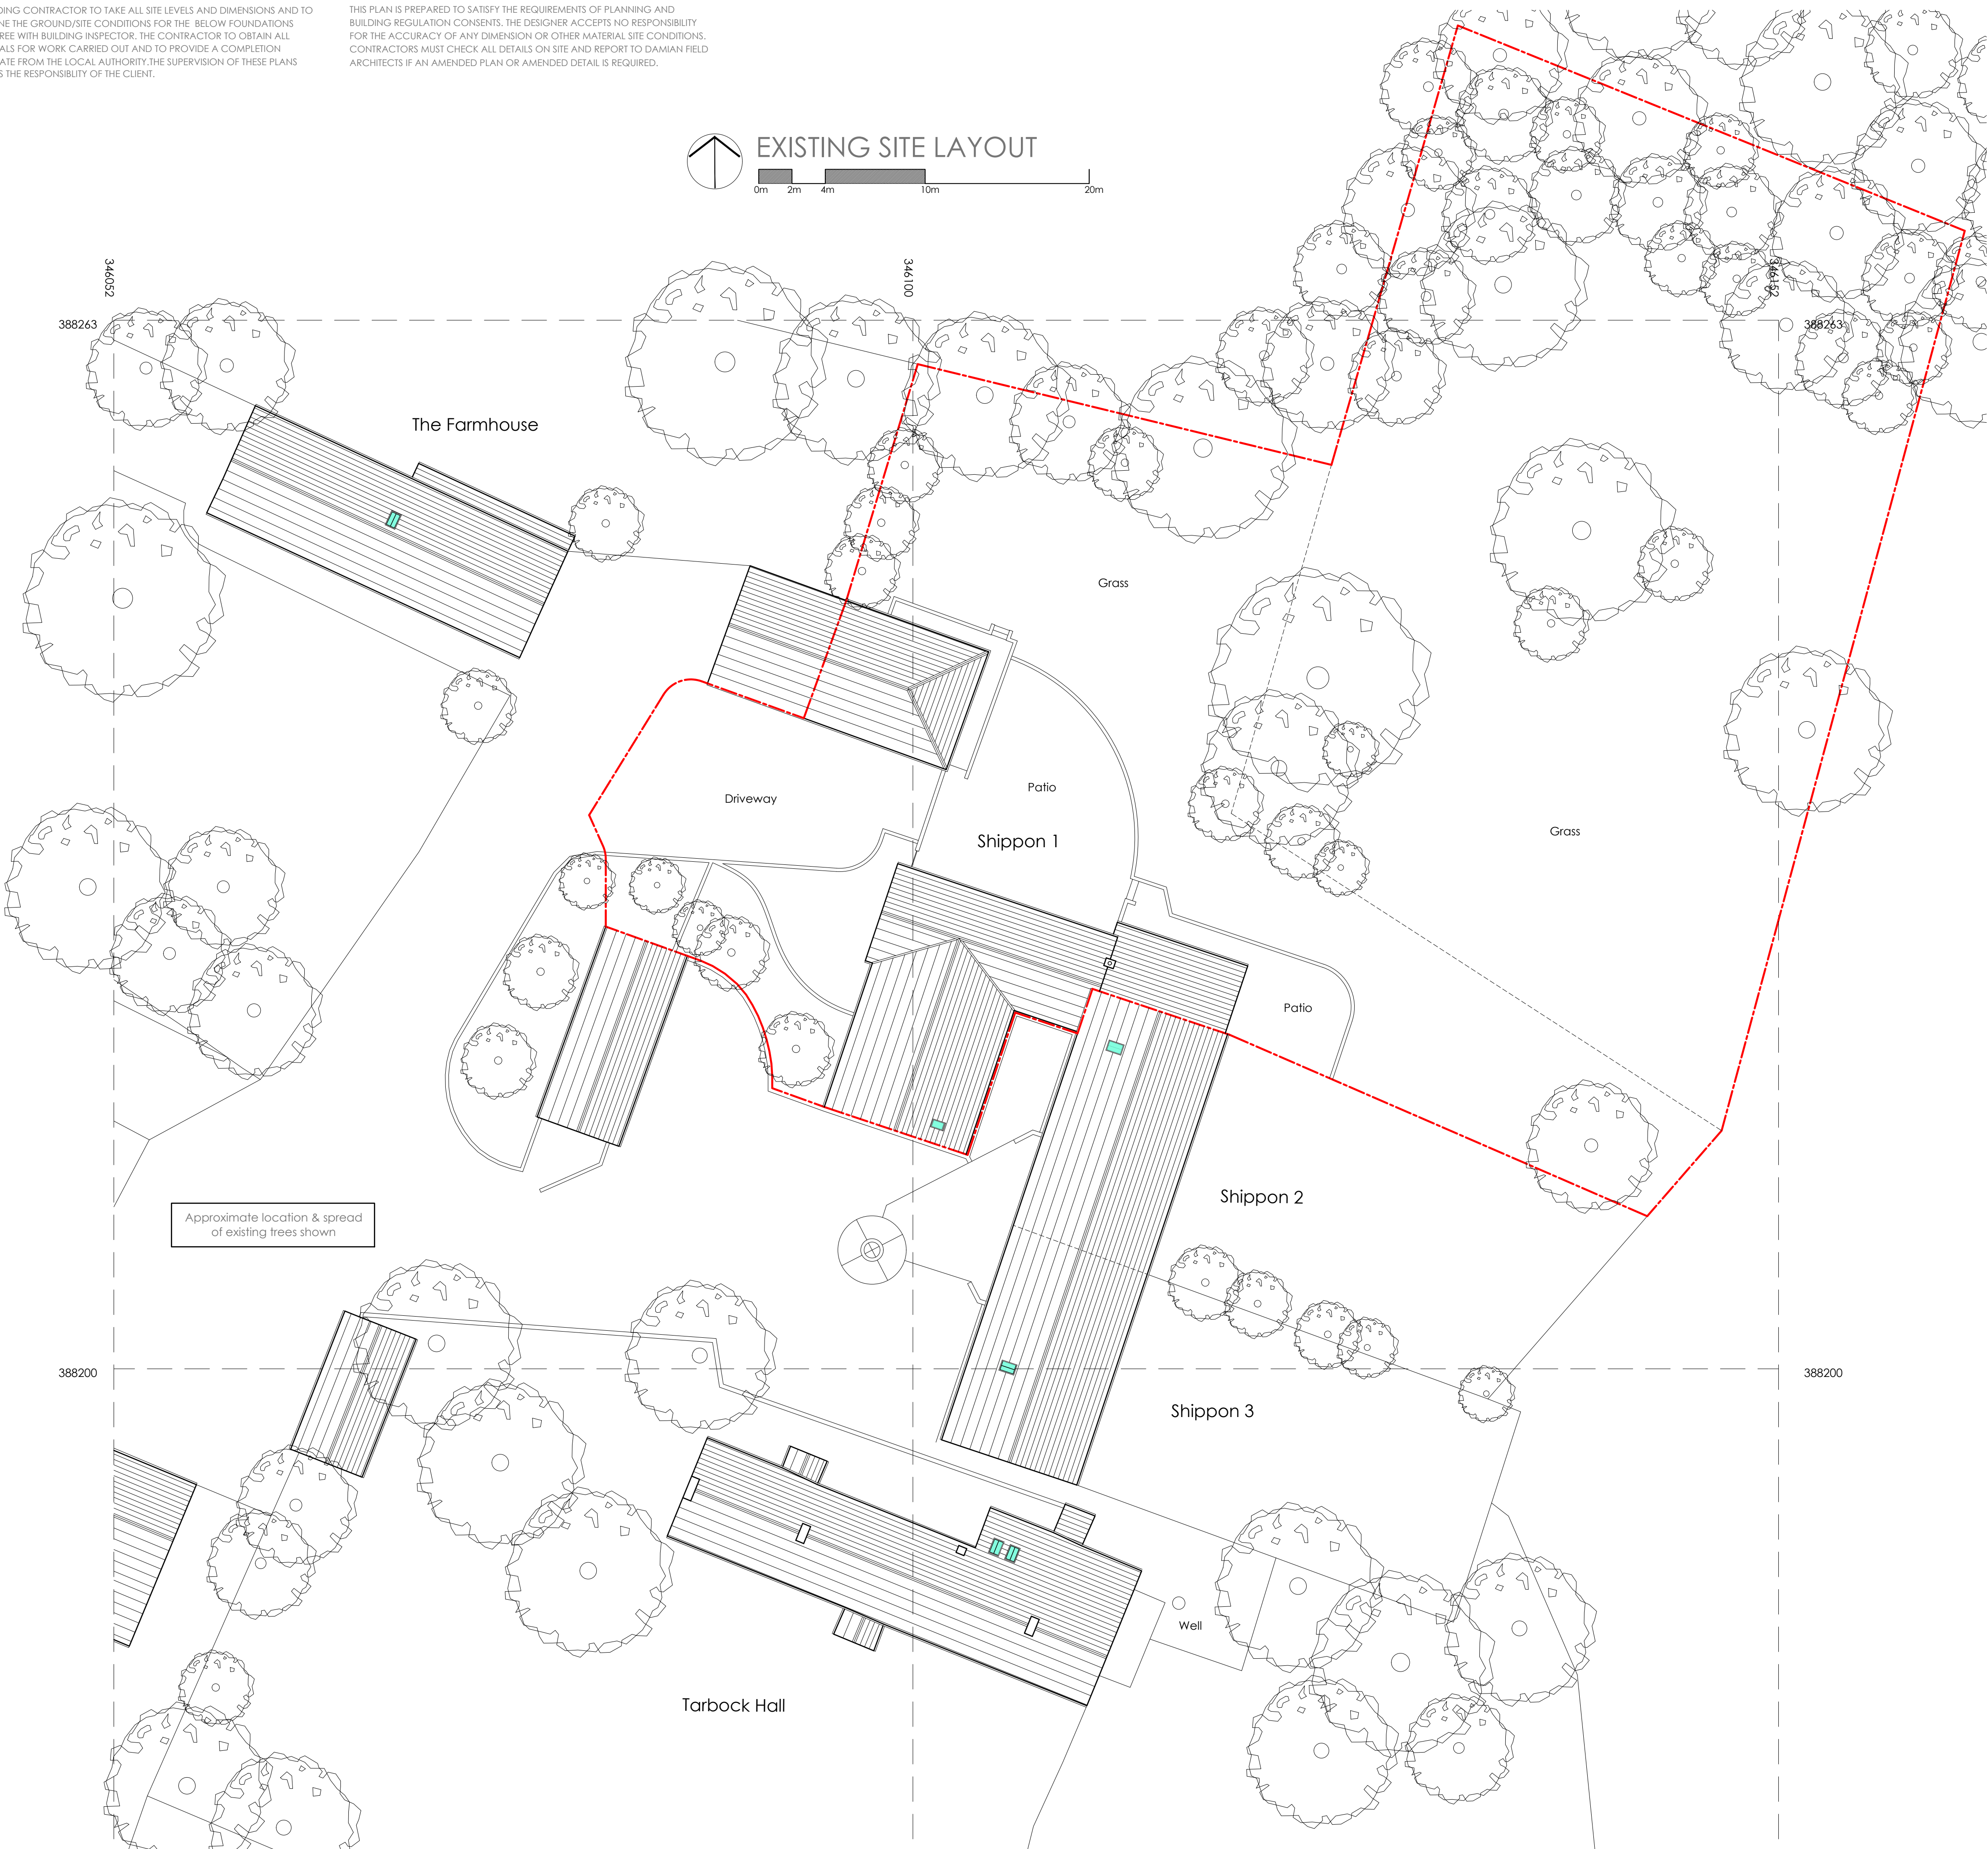

REVISION	ISSUE	DATE
-	PLANNING APPLICATION & LISTED BUILDING CONSENT	22/06/22

LEGEND


- ELEVATION - DRAWING REFERENCE
- SECTION - DRAWING REFERENCE
- DETAIL LAYOUT - DRAWING REFERENCE
- ASSEMBLY - DRAWING REFERENCE
- STORE 3B002**
- LEVEL
- DOOR NO. FOR TYPE / DETAIL REFERENCE'S REFER SCHEDULE
- WINDOW NO. FOR TYPE / DETAIL REFERENCE'S REFER SCHEDULE
- GRID LINE REFERENCE
- WALL TYPE / DETAIL REFERENCE. REFER TO SPECIFICATION
- WARDROBE NO. FOR TYPE / DETAIL REFERENCE REFER SCHEDULE
- PANEL NO. FOR TYPE / DETAIL REFERENCE'S REFER SCHEDULE
- HEAT DETECTOR
- SMOKE DETECTOR

MARKS OPERATED SMOKE ALARMS & ALARM SYSTEM WITH A BATTERY BACK UP IS REQUIRED TO AT LEAST GRADE D CATEGORY L03 STANDARD IN ACCORDANCE WITH BS 5839 PART 6:2004

NOTE:

ALL ELECTRICAL WORK COVERED BY PART P (ELECTRICAL SAFETY) MUST BE DESIGNED, INSTALLED, INSPECTED & TESTED BY A PERSON COMPETENT TO DO SO.

THIS PERSON MUST BE REGISTERED WITH AN AUTHORISED SELF-CERTIFICATION SCHEME (eg BRE CERTIFICATION, BSI, ELECSA, NICEIC OR NAPIT CERTIFICATION). PRIOR TO COMPLETION AN APPROPRIATE BS7671 ELECTRICAL INSTALLATION CERTIFICATE MUST BE PROVIDED BY THE COMPETENT PERSON.

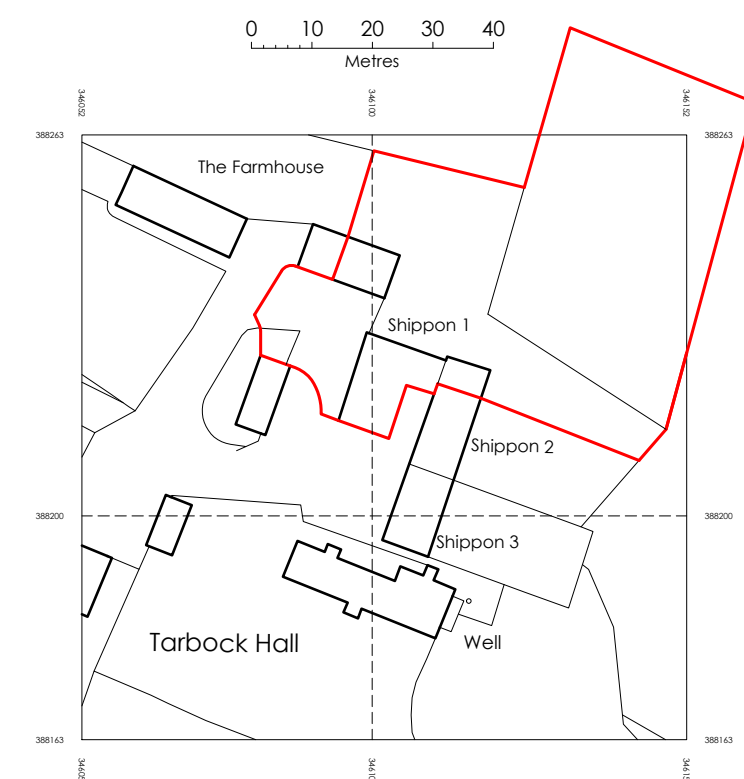

©Crown Copyright and database right 2022
Ordnance Survey Licence: 100048957
Reproduction in whole or part is prohibited
without the prior permission of Ordnance Survey
Serial No. 239782

LOCATION PLAN scale 1: 1250

DAMIANFIELD
ARCHITECTS

Springwood House, 4 Rose Lane, Mossley Hill, Liverpool, L18 5ED
t 07950 830844 www.damianfieldarchitects.co.uk
RIBA Membership 09128282 ARB Registration 062412H

**PROPOSED WORKS TO
Shippon 1**
Ox Lane, Tarbock Hall Estate
Tarbock Green, Prescot, L35 1QA

TITLE
EXISTING SITE LAYOUT

DRAWING NO.			
PROJECT	TYPE (CATEGORY)	NUMBER	REVISION
389	L (1-)	10	-
SCALE 1:200@A1		DATE 22/06/2022	

DO NOT SCALE FROM THIS DRAWING.
ANY DISCREPANCIES BETWEEN DRAWINGS OR BETWEEN DRAWINGS & ACTUAL SITE CONDITIONS SHOULD BE IMMEDIATELY BE BROUGHT TO THE ATTENTION OF THE ARCHITECTS.