


LEGEND

- Metal Welcome Sign (MWS)
- Waymarker (WM)
- Bin
- Play Signage (PS)


----- Walking route

Refer to approved RM Drawing:
33678-RG-L-02-04 Rev C - Landscape
Proposals - Typical Details Sheet 04 for details.

Timing for Implementation Note:
The Wayfinding Strategy will be implemented by Q2 2026. With the context, text and graphics for Waymarkers to be created and agreed by the LPA.

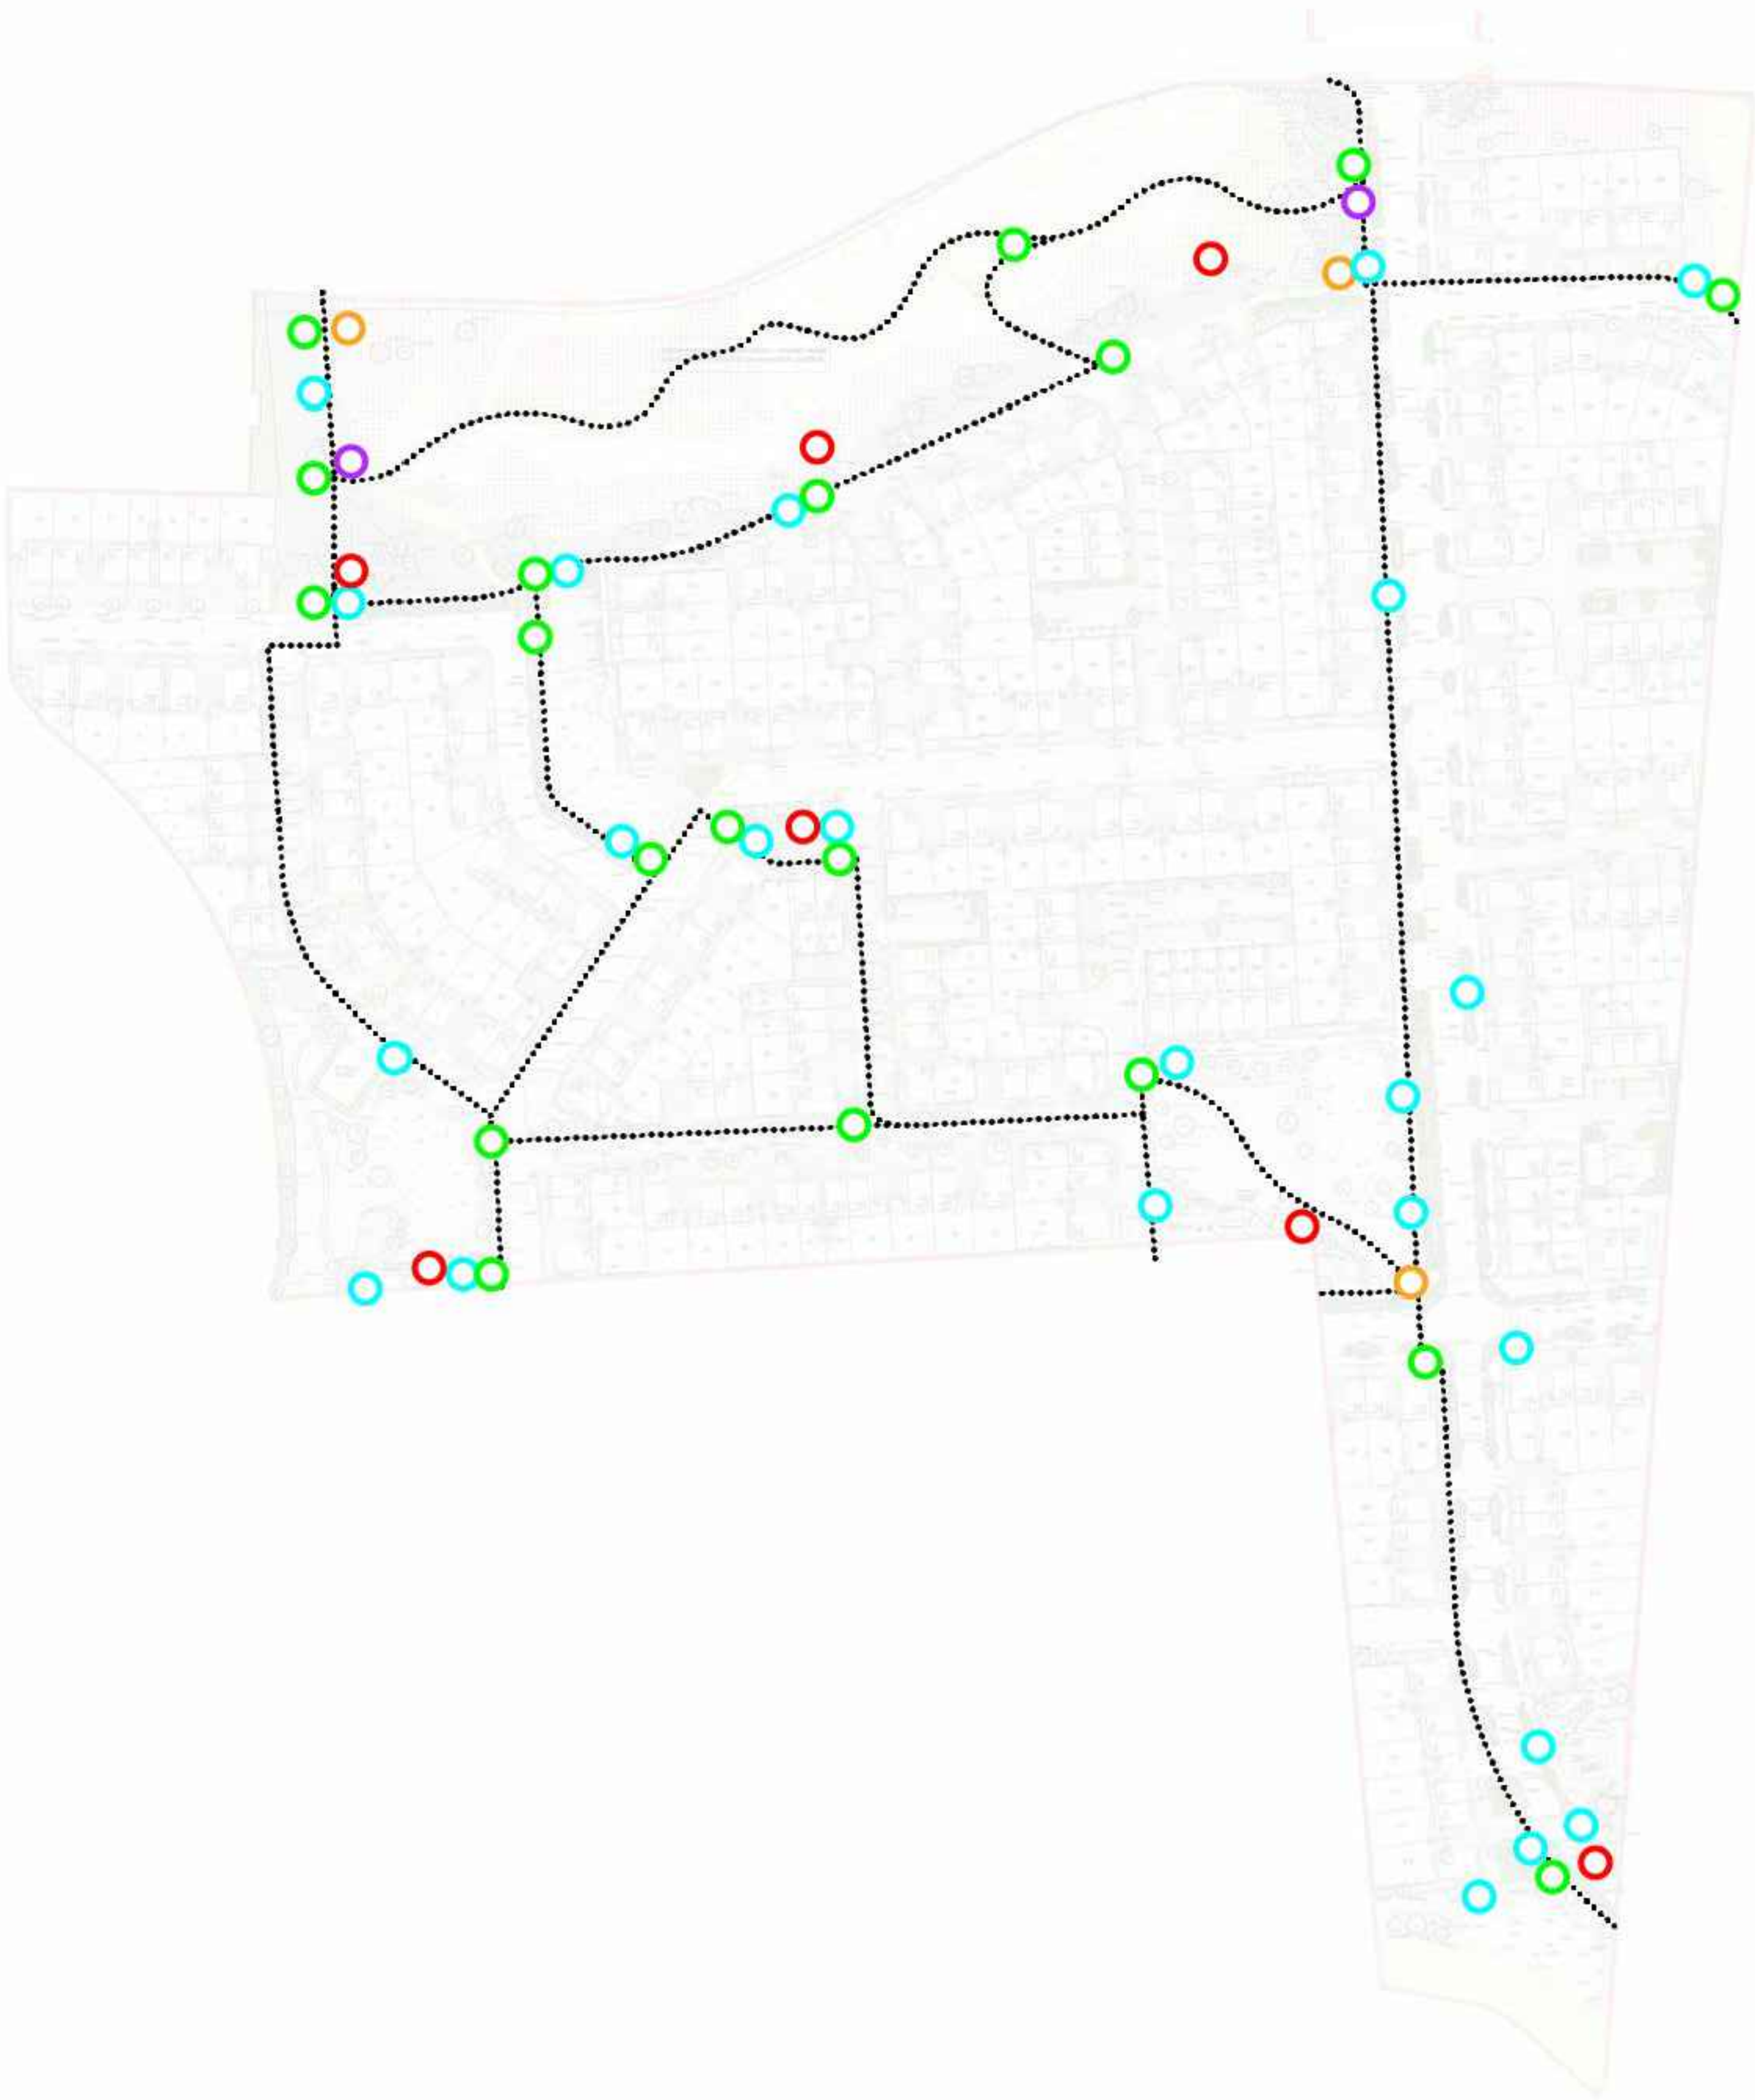

Wayfinding Trail - Timber Waymarker bollard. Waymarker top, interpretive graphics card attached to bollard and engraved logo - to be confirmed in Wayfinding Strategy provided by LPA.

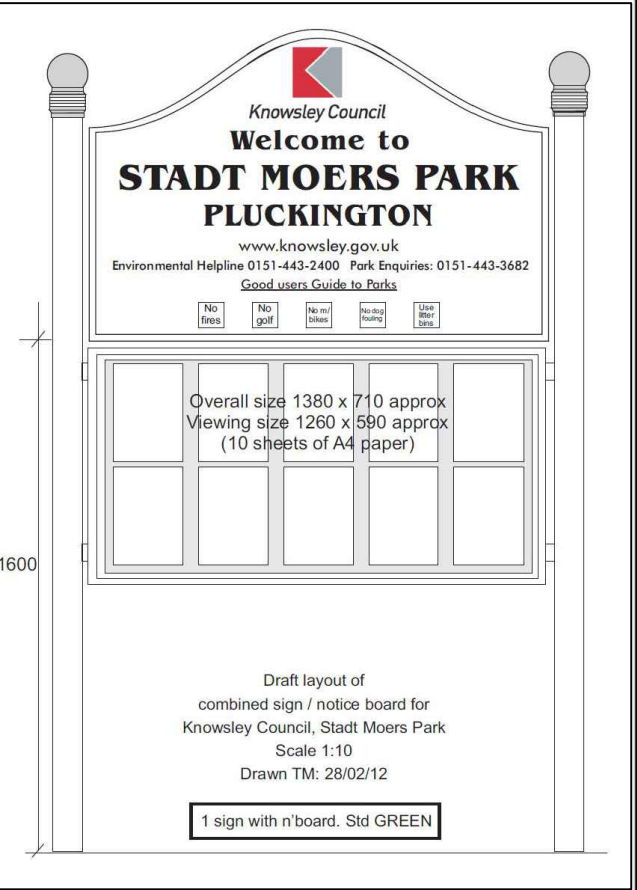

Metal Welcome Sign (MWS) with Notice Board - Graphic content to be confirmed in Wayfinding Strategy provided by LPA.



Play Sign - Single sided A4 (portrait) sign, post mounted. Colour: Black RAL 9005. Graphic content to be confirmed in Wayfinding Strategy by LPA.



The Broxap 'Eco Steel Litter Bin' - (RAL 9005 Black) with white text and logo.

FOR PLANNING

Project:
Halsnead Park, Knowsley

Drawing Title:
Condition 10 - Wayfinding Signage and Bins

Date 10.12.24	Scale NTS	Drawn by BA	Check by SC
Project No 33678	Drawing No RG-LD-11	Revision B	



Stantec UK Limited
The Blade
Abbey Square
Reading
RG1 3BE
T: 0118 9430 000

stantec.com/uk