

LEGEND

UU CLEAN WATER DISTRIBUTION MAIN
3m EASEMENT BOTH SIDES

Drawing based GRP Survey. Drawing to be read
in conjunction with GRP Survey Reference:
FP5612_UGS01 South Boundary Road

GRP SURVEY SUB-SURFACE KEY

 
DRAINAGE COMBINED*  

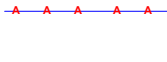
DRAINAGE FOUL*  

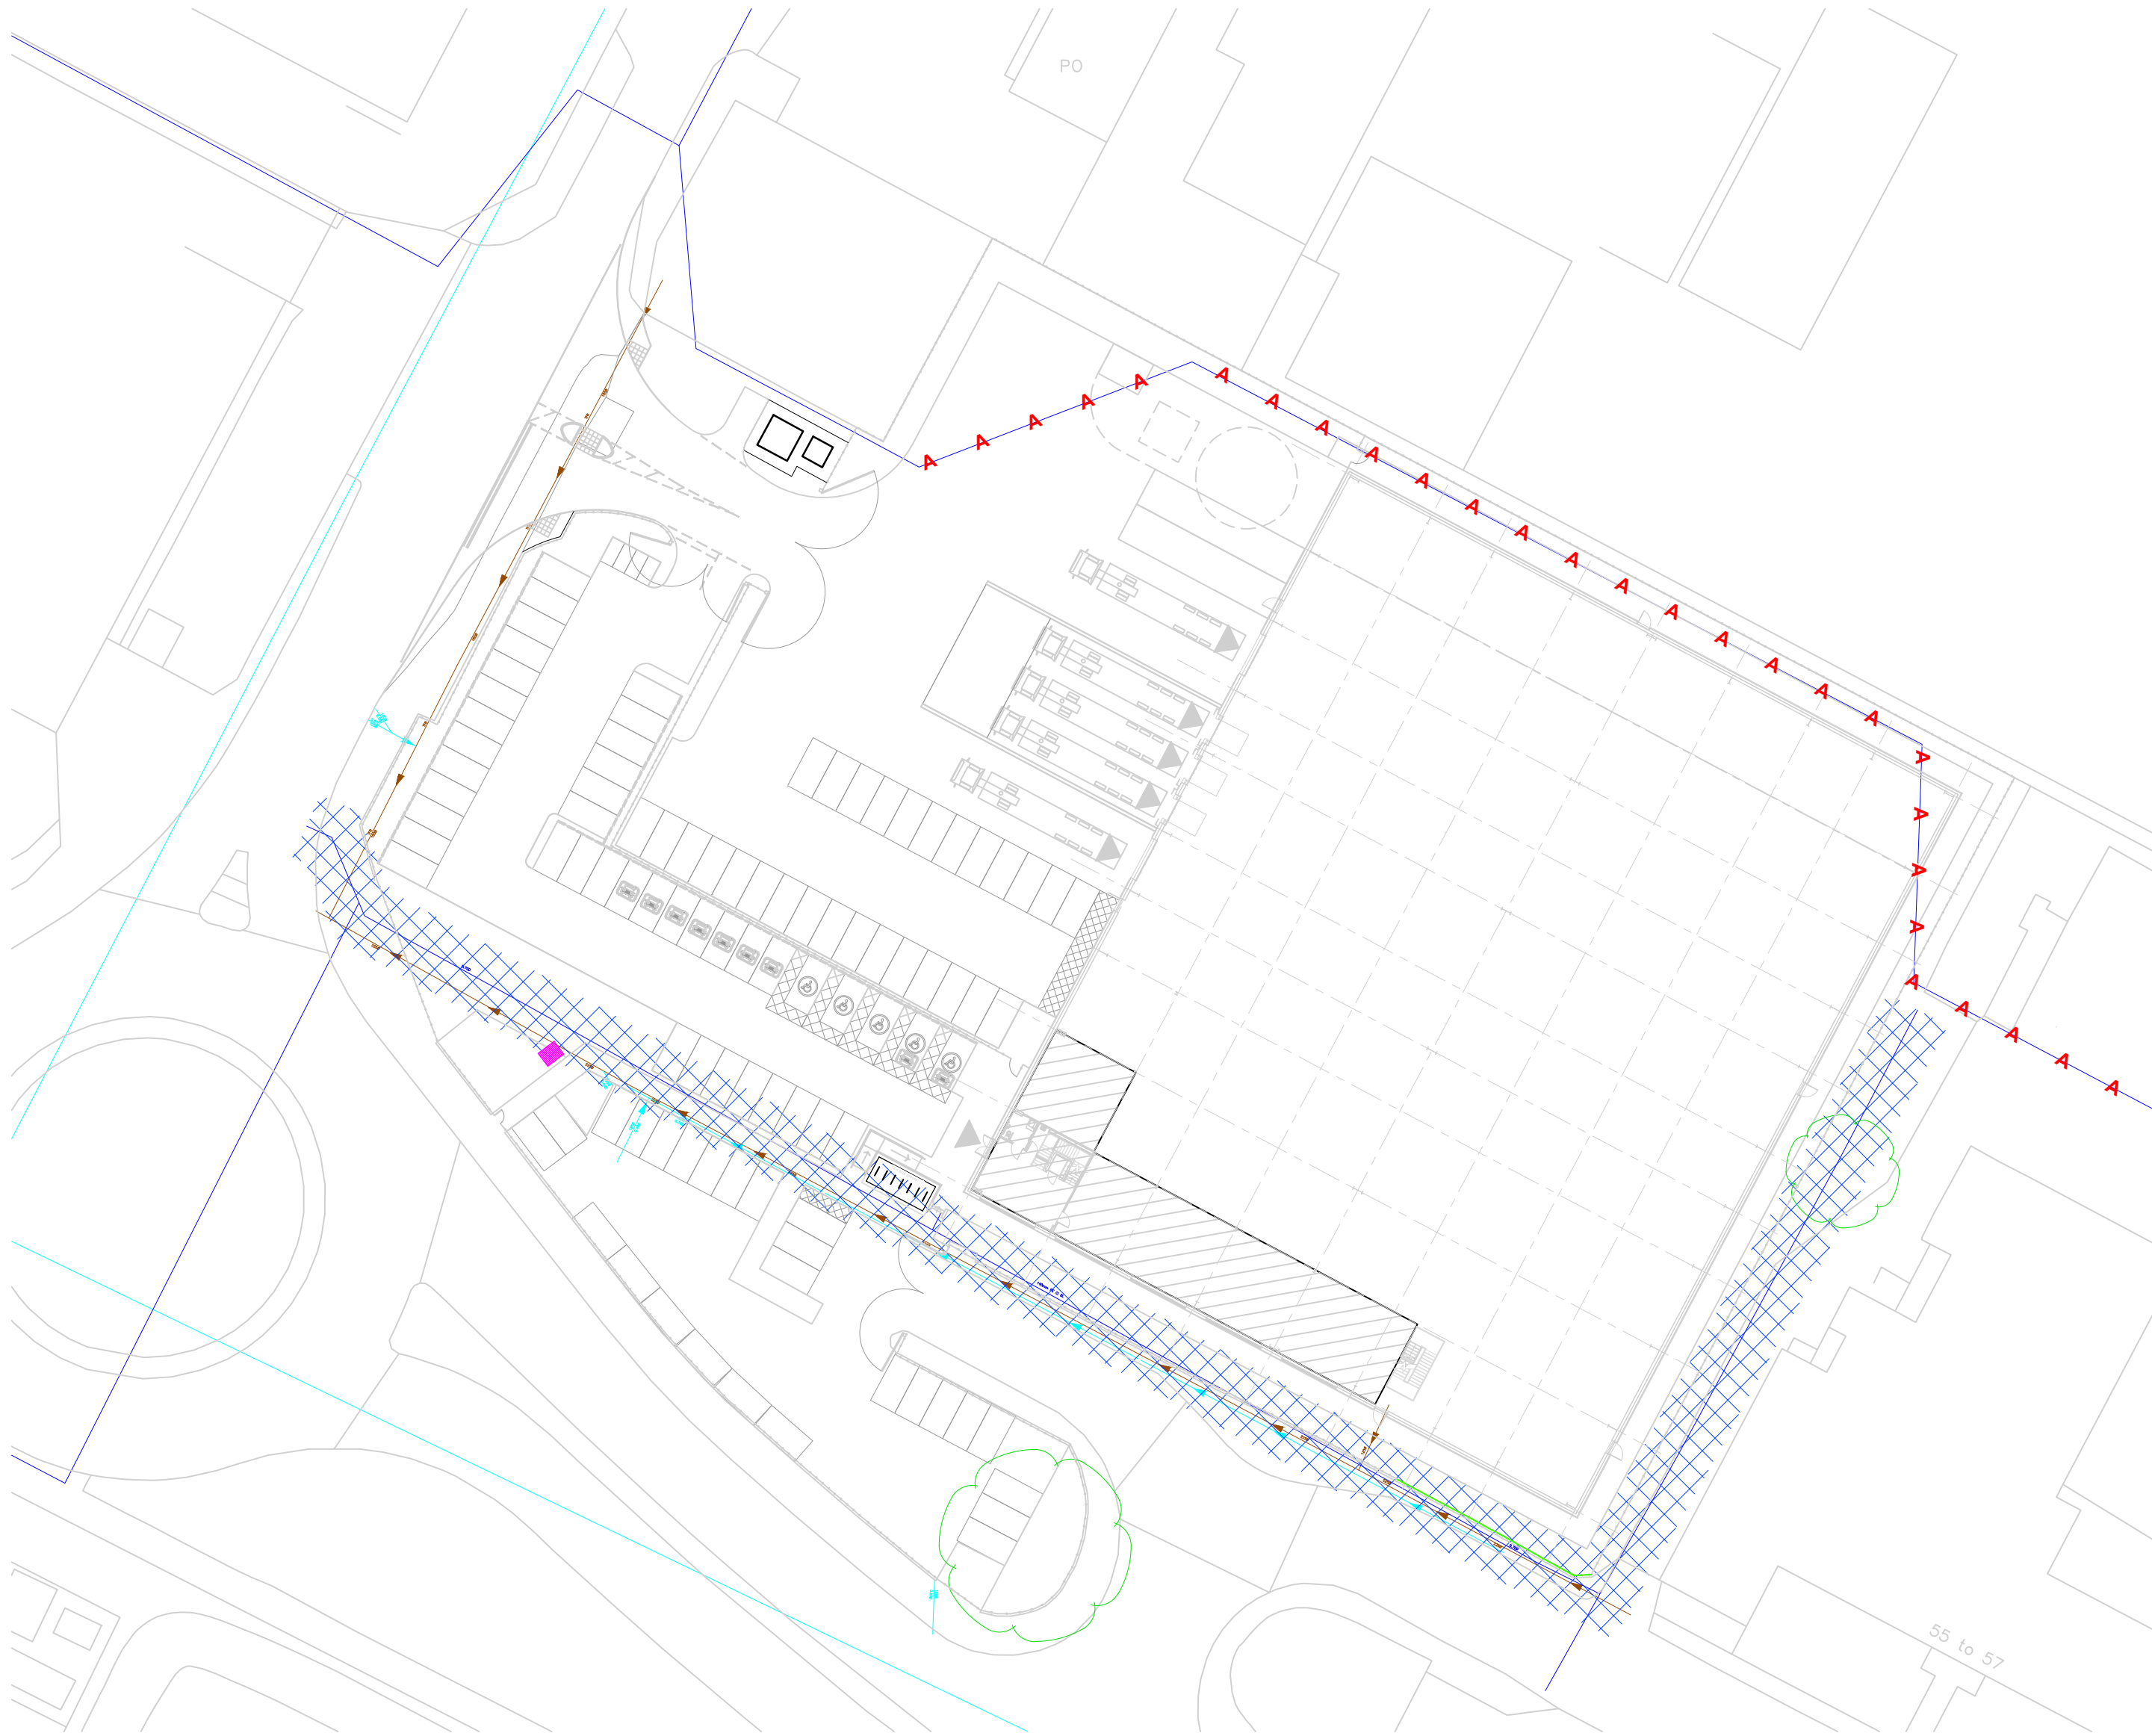
DRAINAGE SURFACE*  

DRAINAGE UNIDENTIFIED*  

[* FLOW DIRECTION DENOTED BY ARROW (>) or (<) IF KNOWN]

WATER 

EXISTING UU MAIN PROPOSED TO BE
ABANDONED TO FACILITATE
DEVELOPMENT 



NOTES

AEWTP027C

- All dimensions and levels are to be checked on site.
- Any discrepancies are to be reported to the architect before any work commences
- This drawing shall not be scaled to ascertain any dimensions. Work to figured dimensions only.
- This drawing shall not be reproduced without express written permission from AEW.
- Title overlay drawings and ownership boundaries are produced using all reasonable endeavors. AEW cannot be responsible for the accuracy or scale discrepancy of base plans supplied to them.
- All works are to be undertaken in accordance with Building Regulations and the latest British Standards.
- All proprietary materials and products are to be used strictly in accordance with the manufacturers recommendations.

CDM 2015

Client notified of duties: CDM_PD_Date

Principal Designer: CDM_PD_Name

Unless noted below, all known hazards have been highlighted on the drawing:



0 5 10 15 20 25m

Scale 1:500

P2 08/01/24 TS DOH

Existing water main noted as being abandoned

P1 13/09/23 ES DOH

Initial Issue

REV Date Drawn by: - Checked by: -

Status Purpose of Issue

S2 For Approval

drawing stage RIBA Stage 3 Spatial Coordination

client

Redsun Projects Ltd

project

South Boundary Road, Knowsley

drawing title

Utility Constraints Plan
Drainage and Water

date 13/09/23 drawn ES

scale@A2 1:500 checked DOH

Rev

P2

Job No
12877-AEW-XX-SI-DR-A-0550

aeuw architects
0161 214 4370
www.aewarchitects.com

aeuw