
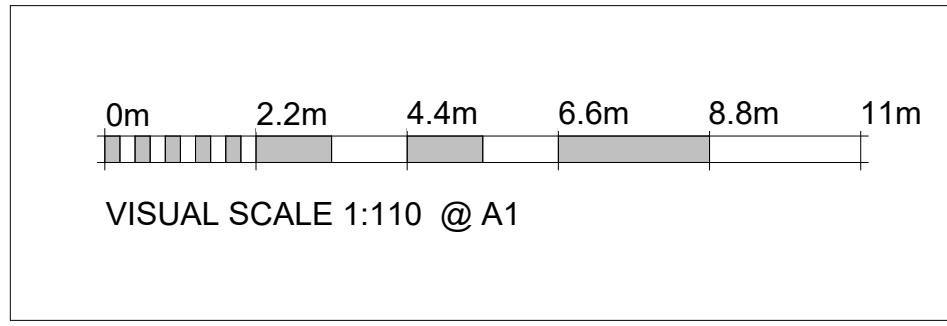
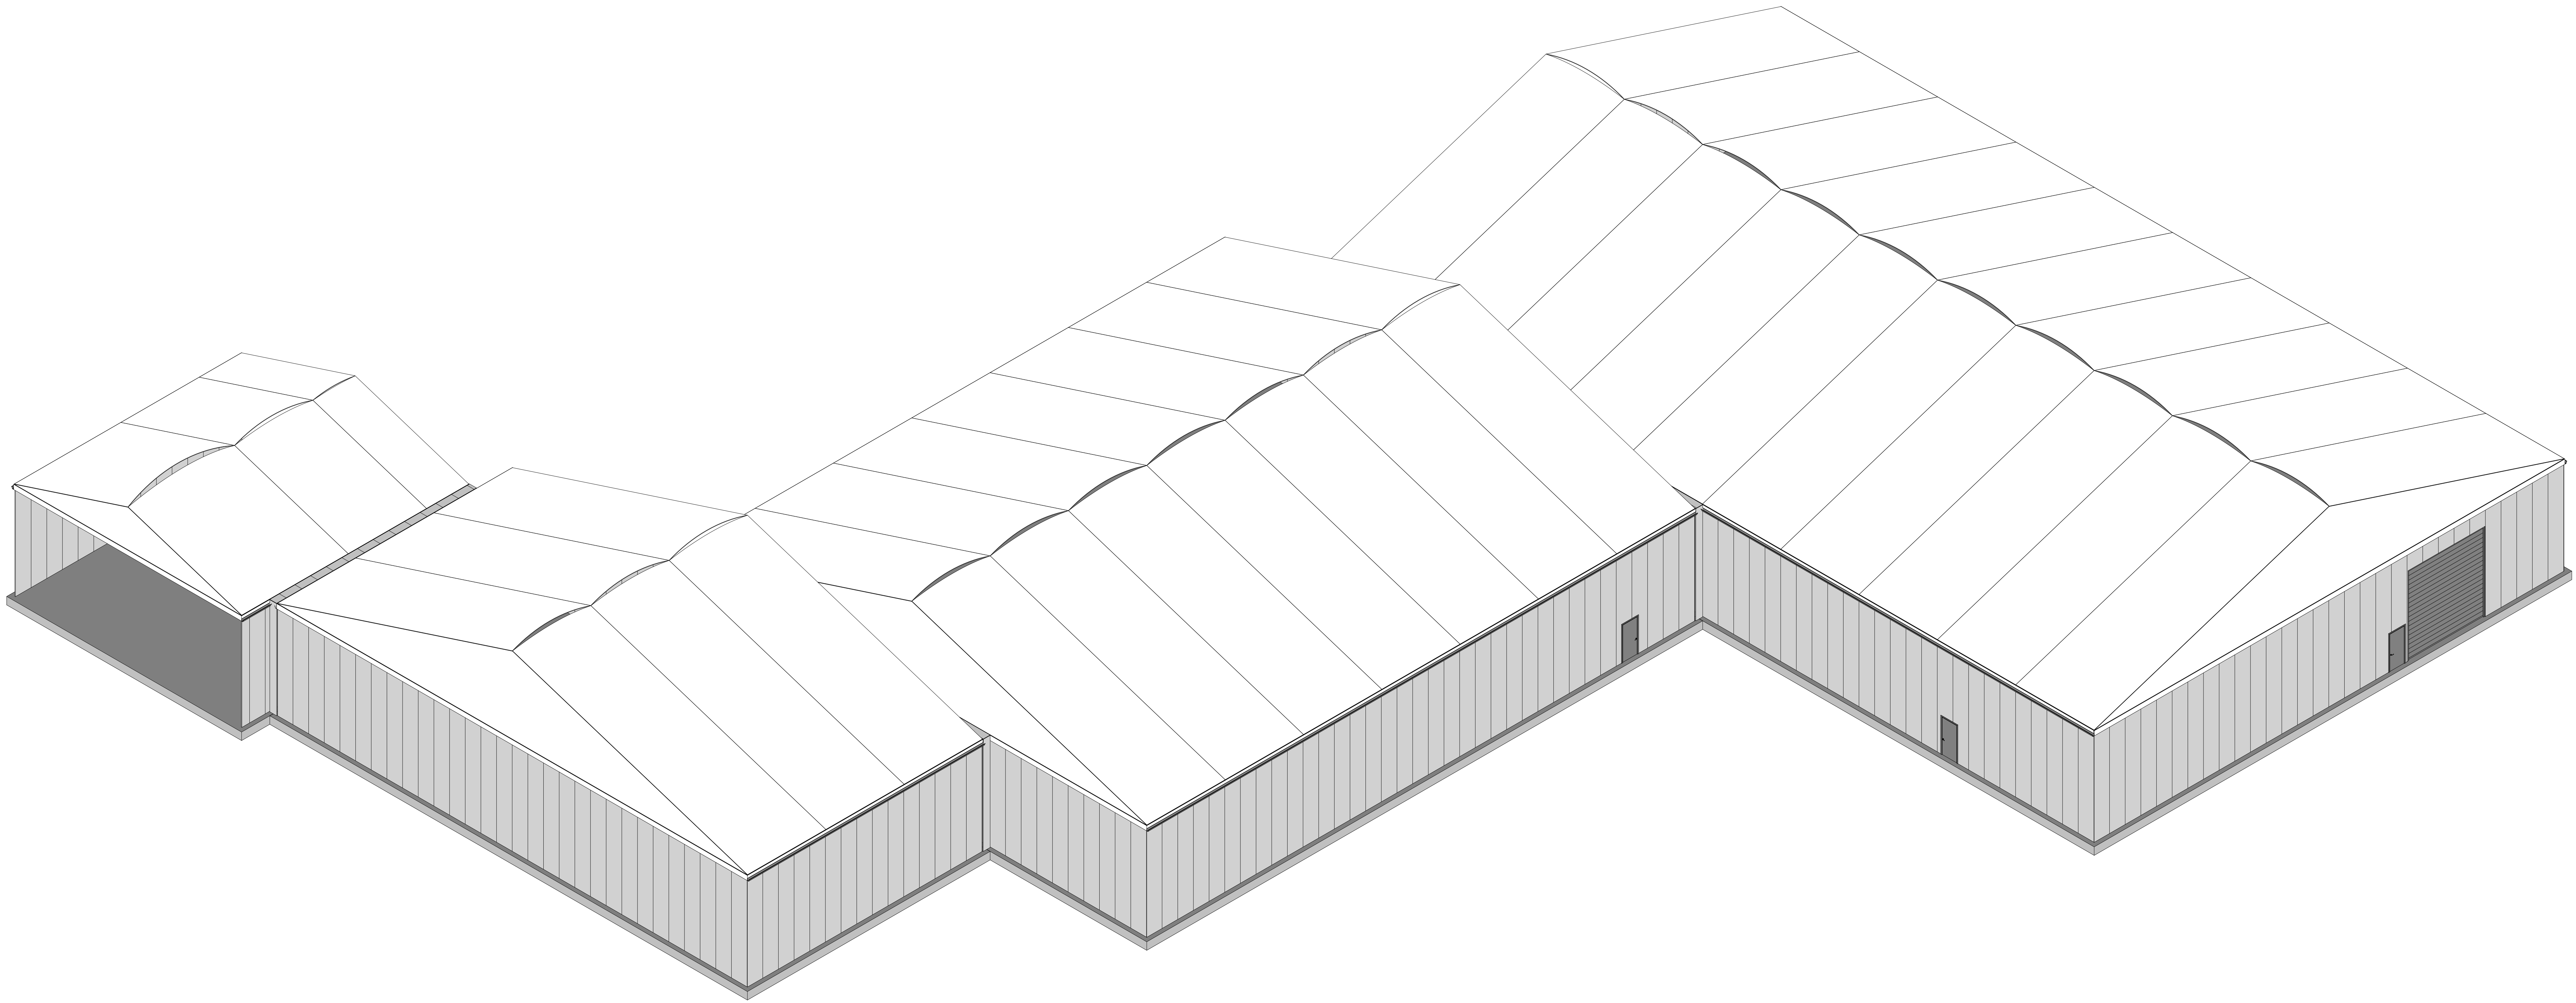


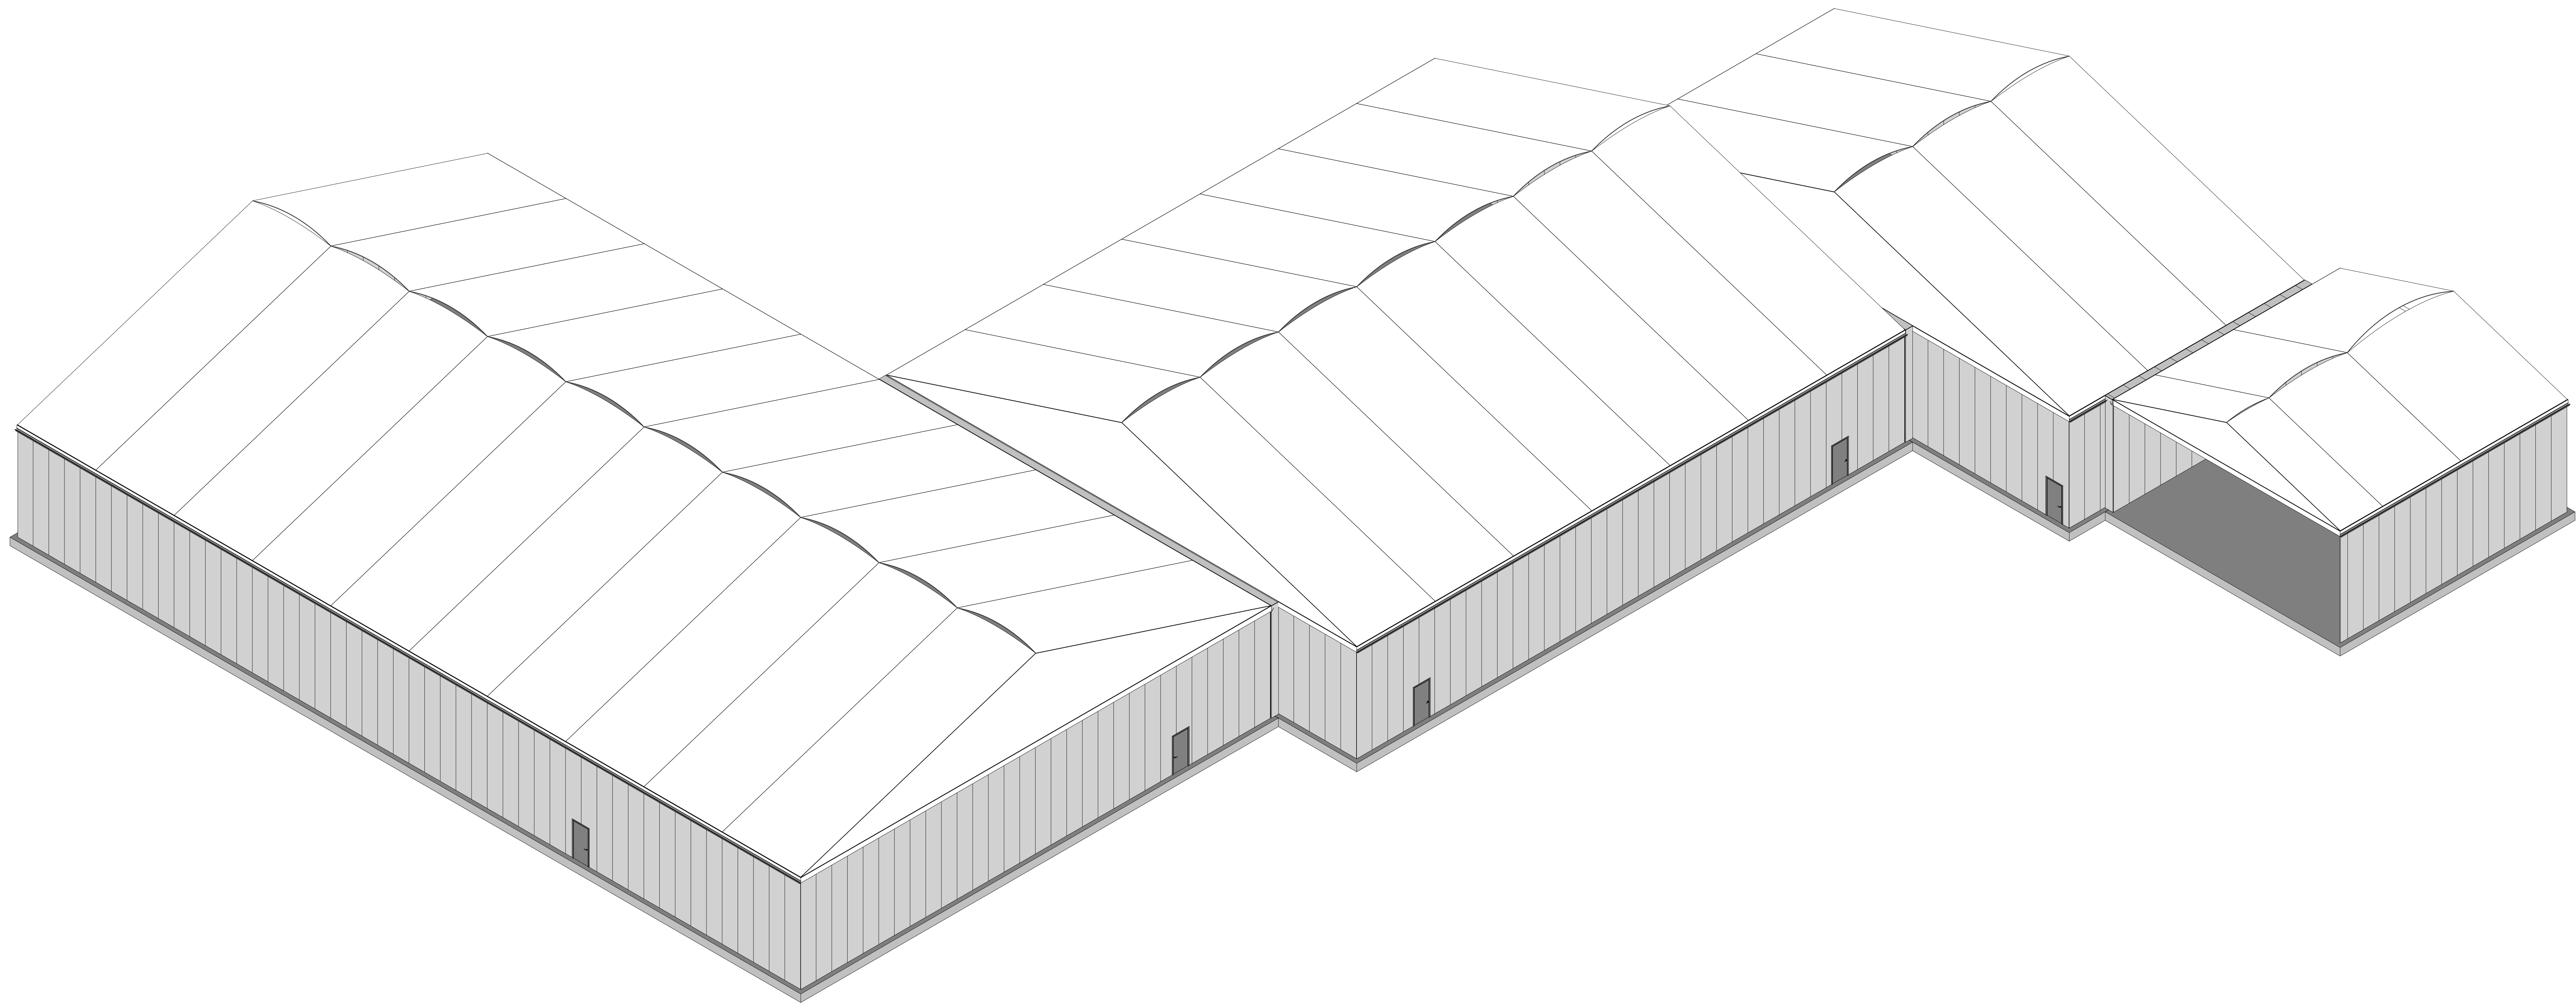

Smart Space Drawing Details

Building Size: 14.5 x 14.5 x 6.2 m Side Height External
- 30 x 15 x 6.2 m Side Height External
-30 x 35 x 6.2 m Side Height External
-30 x 50 x 6.2 m Side Height External

Building Type: L Series

Roof: Twin Layer Insulated PVC Roof Cover
- White

Walls: 40mm Composite Wall Panels
- Goosewing Grey

PA Doors: 8no Pedestrian Doors
- Grey

Roller Shutter Door: 1no 5 x 5 m Roller Shutter Door
- Electric, 3 Phase Power
- Galvanized

Ground Surface: Concrete

Ground Fixings: Ground Anchors


Base Sealing: Concrete Fillet

Site Surveyor: Andy Freeman


Building Installation Date: 10th October 2022

Contract Period: Purchase

Bracing: Cross Wires

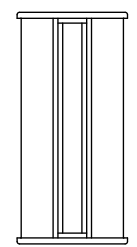


- Lighting

 

- Roof Pump

REV	DESCRIPTION	DRAWN	CHECKED	APPR	SURVEY DATE

APPROVAL	NAME	SIGN	DATE
SMART SPACE	Ben Clayton		15/06/2023
CLIENT			

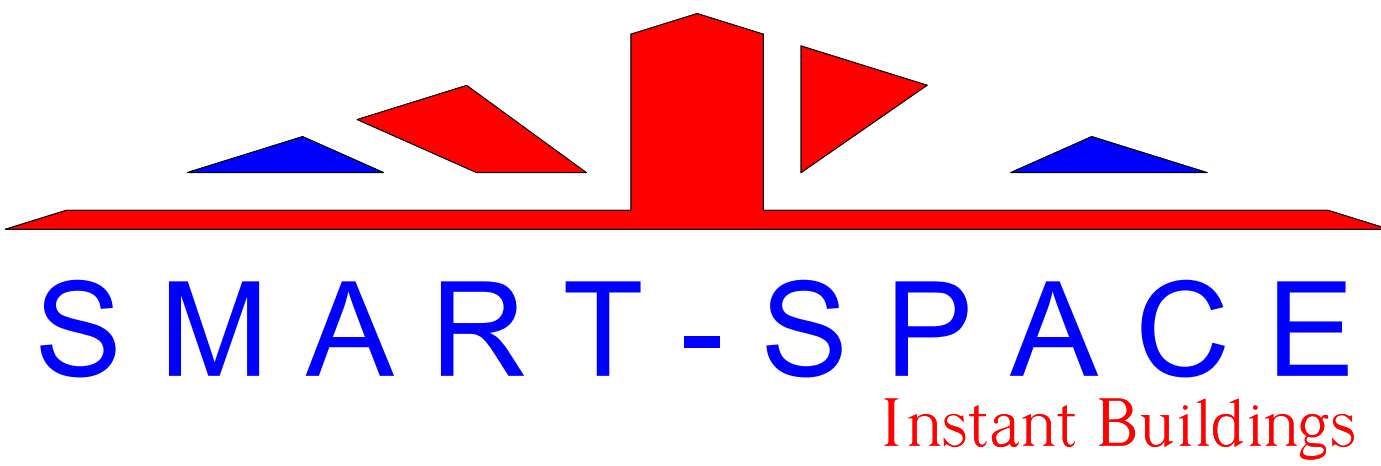

Kingsbury Link, Trinity Rd,
Piccadilly, Tamworth B78 2EX
TEL. 01827 330000

CLIENT Joesph Clark		
CONTRACT Jaguar Land Rover Halewood SHEET 1 OF 1		
ITEM Multiple		
SITE ADDRESS Jaguar Land Rover, Speke Blvd, Speke, Liverpool L24 9BJ		
DRAWING NUMBER SS-051-BC	REVISION	ISSUE DATE 15/06/2023
DRAWN BY Ben Clayton	SCALE 1:110	DWG STATUS Final