
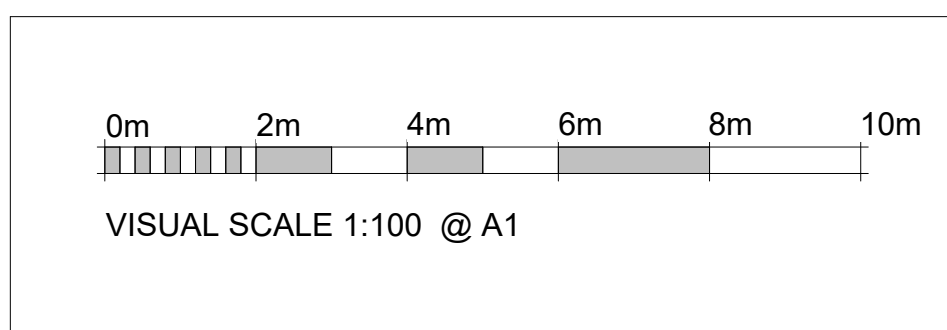
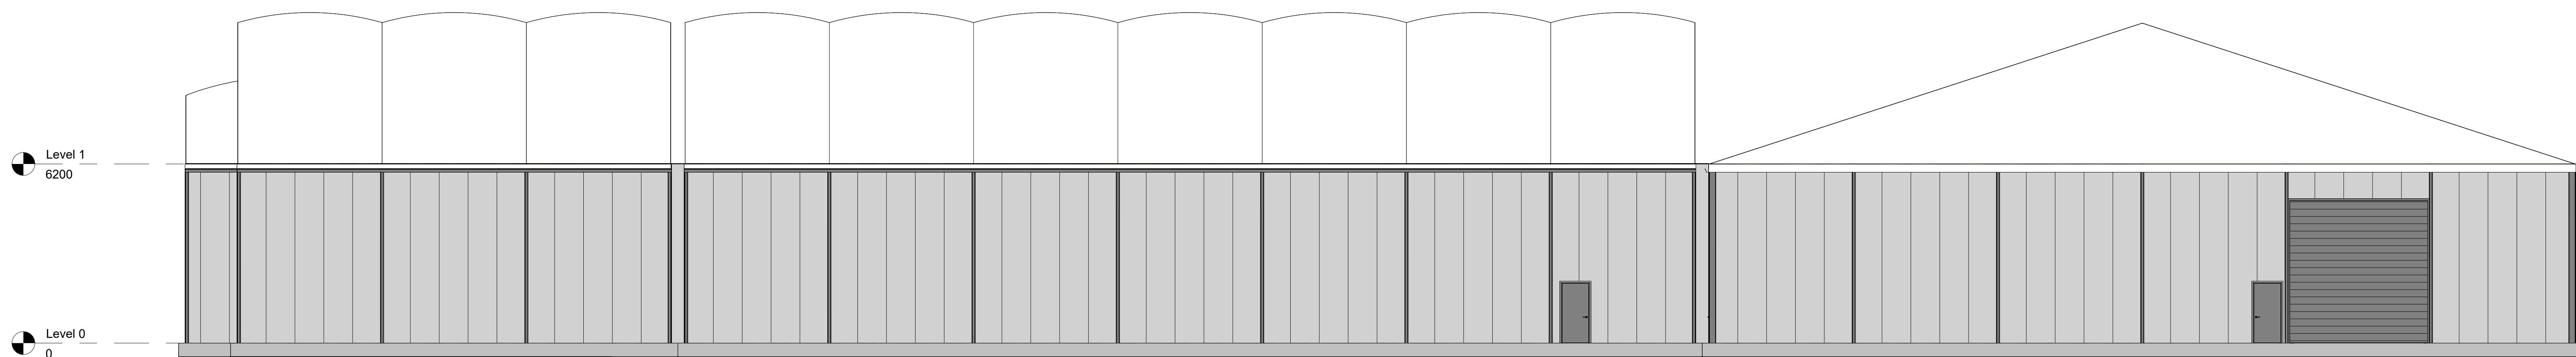
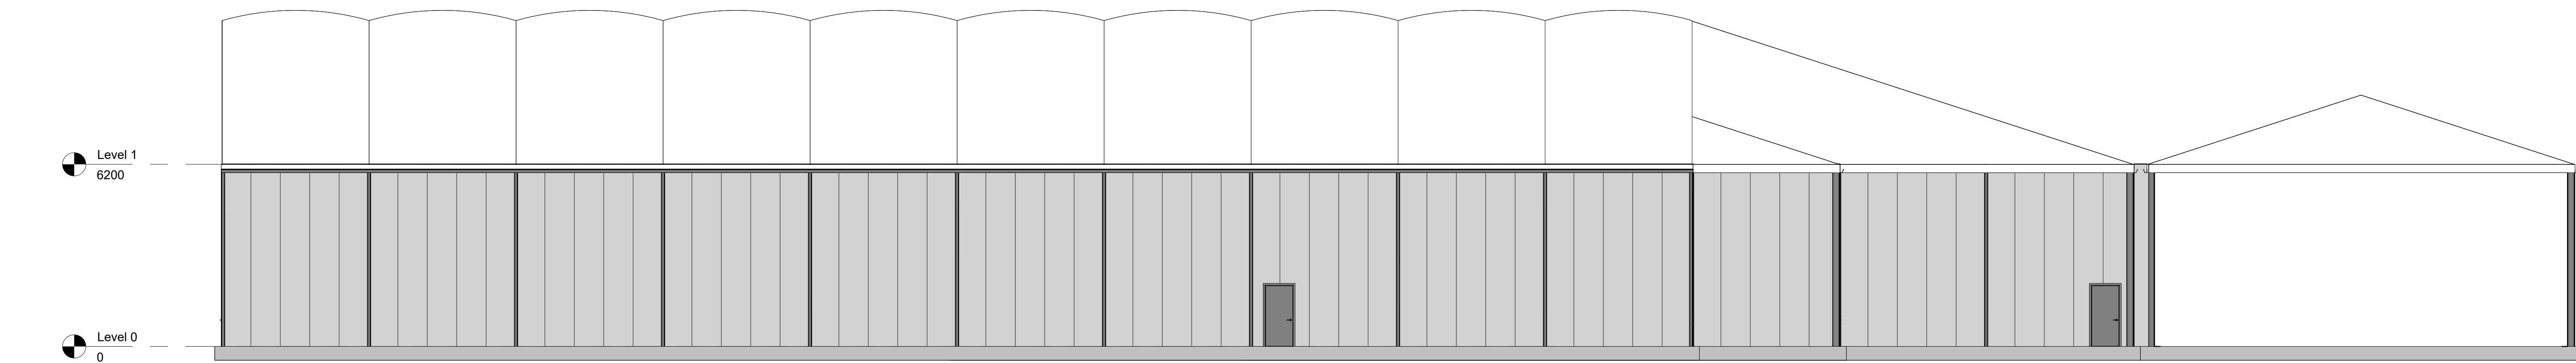
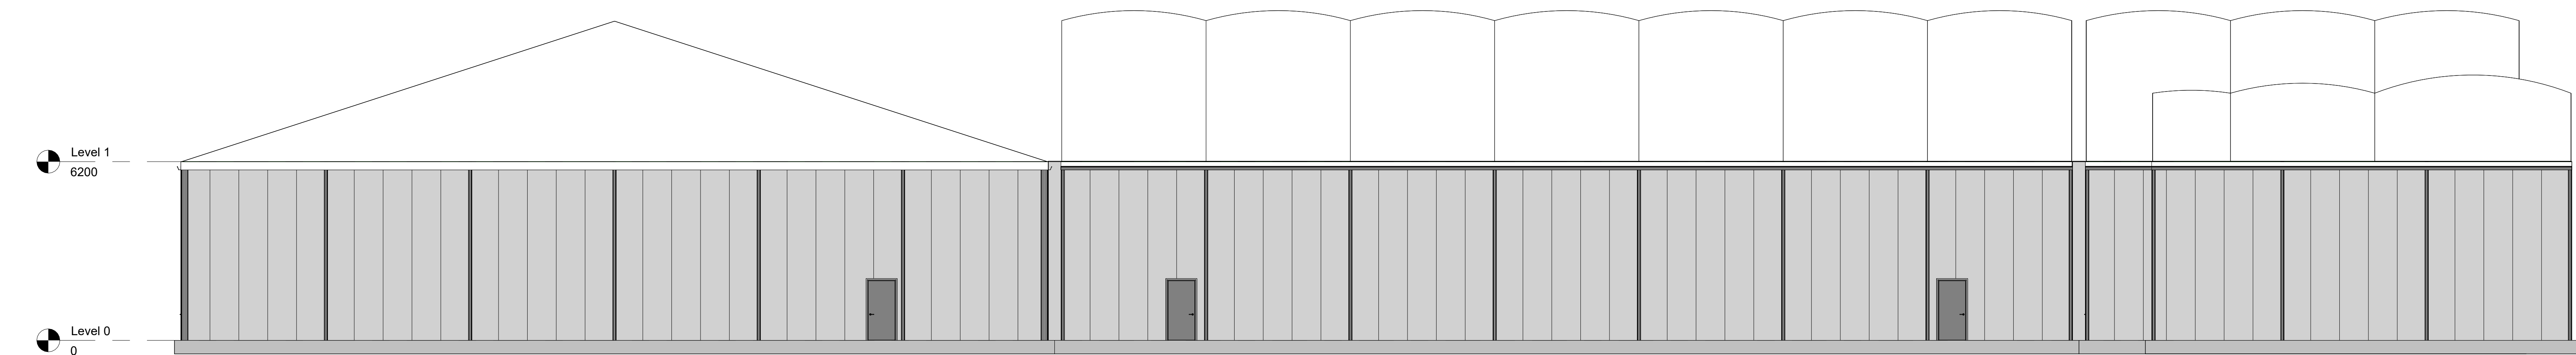


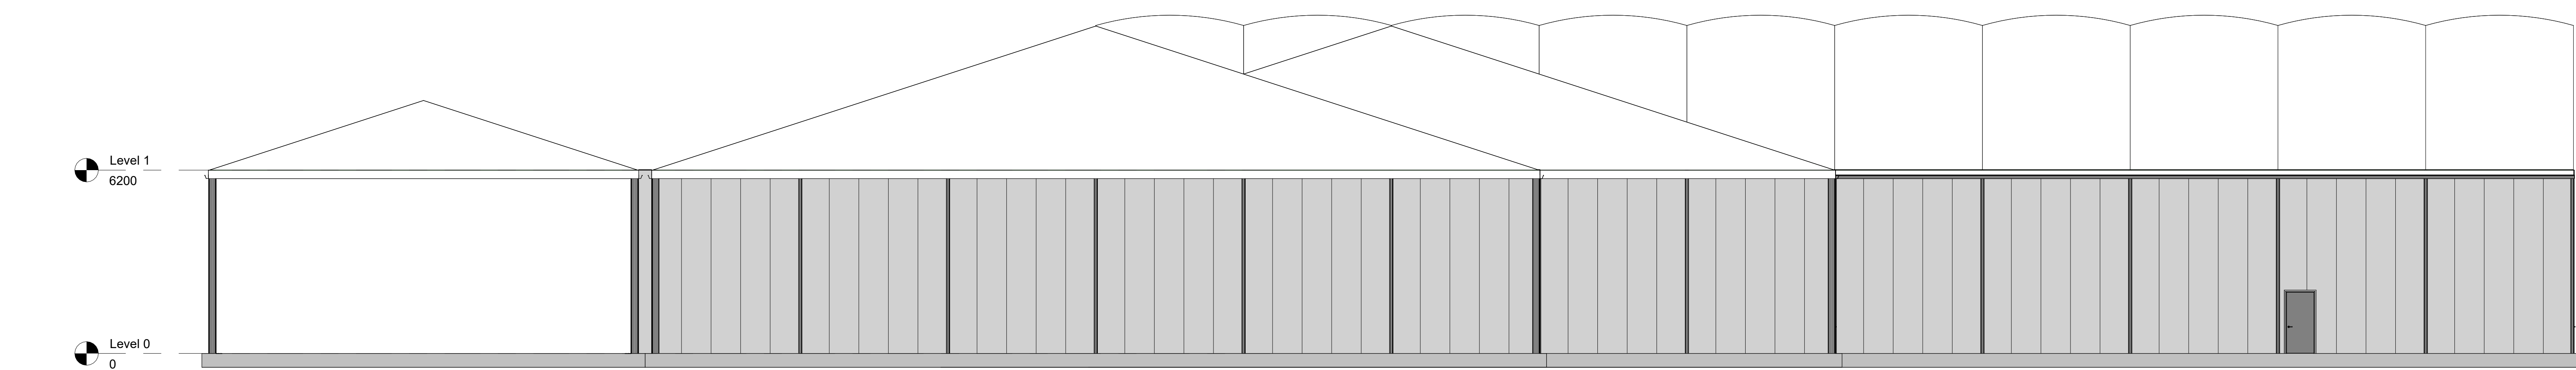

### Smart Space Drawing Details

**Building Size:** 14.5 x 14.5 x 6.2 m Side Height External  
- 30 x 15 x 6.2 m Side Height External  
-30 x 35 x 6.2 m Side Height External  
-30 x 50 x 6.2 m Side Height External

**Building Type:** L Series

**Roof:** Twin Layer Insulated PVC Roof Cover  
- White

**Walls:** 40mm Composite Wall Panels  
- Goosewing Grey

**PA Doors:** 8no Pedestrian Doors  
- Grey

**Roller Shutter Door:** 1no 5 x 5 m Roller Shutter Door  
- Electric, 3 Phase Power  
- Galvanized

**Ground Surface:** Concrete

**Ground Fixings:** Ground Anchors


**Base Sealing:** Concrete Fillet

**Site Surveyor:** Andy Freeman


**Building Installation Date:** 10th October 2022

**Contract Period:** Purchase

**Bracing:** Cross Wires

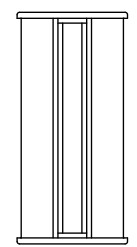


- Lighting

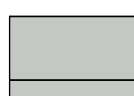

- Roof Pump

| REV | DESCRIPTION | DRAWN | CHECKED | APPR | SURVEY DATE |
|-----|-------------|-------|---------|------|-------------|
|     |             |       |         |      |             |
|     |             |       |         |      |             |
|     |             |       |         |      |             |

| APPROVAL    | NAME        | SIGN | DATE       |
|-------------|-------------|------|------------|
| SMART SPACE | Ben Clayton |      | 15/06/2023 |
| CLIENT      |             |      |            |

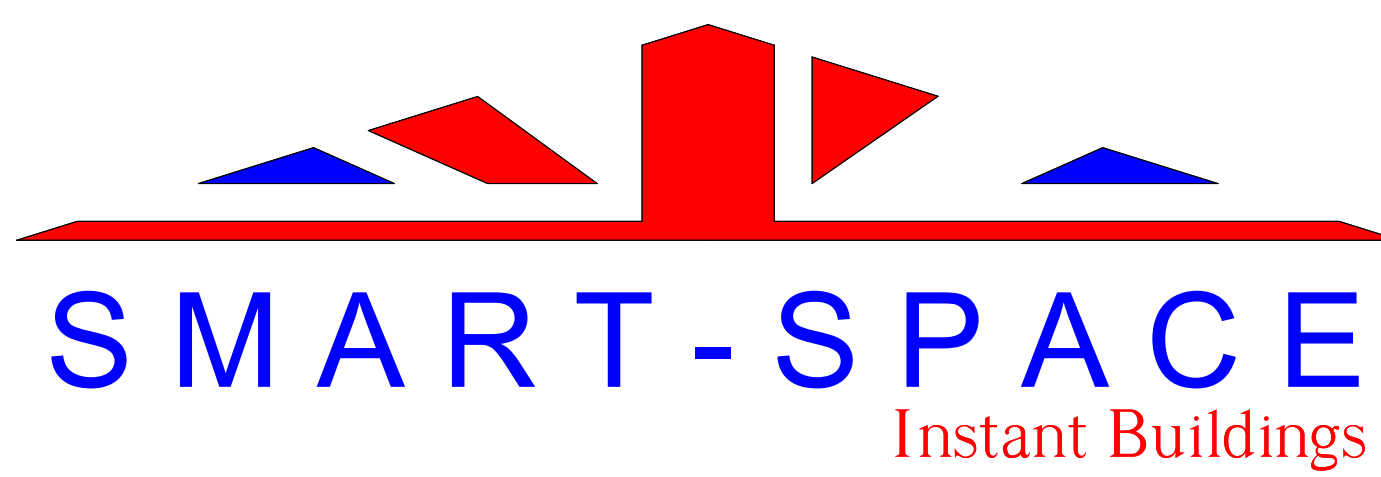

Kingsbury Link, Trinity Rd,  
Piccadilly, Tamworth B78 2EX  
TEL. 01827 330000

|                                                                         |                |                          |
|-------------------------------------------------------------------------|----------------|--------------------------|
| CLIENT<br>Joesph Clark                                                  |                |                          |
| CONTRACT<br>Jaguar Land Rover Halewood<br>SHEET 1 OF 1                  |                |                          |
| ITEM<br>Multiple                                                        |                |                          |
| SITE ADDRESS<br>Jaguar Land Rover, Speke Blvd, Speke, Liverpool L24 9BJ |                |                          |
| DRAWING NUMBER<br>SS-051-BC                                             | REVISION       | ISSUE DATE<br>15/06/2023 |
| DRAWN BY<br>Ben Clayton                                                 | SCALE<br>1:100 | DWG STATUS<br>Final      |