

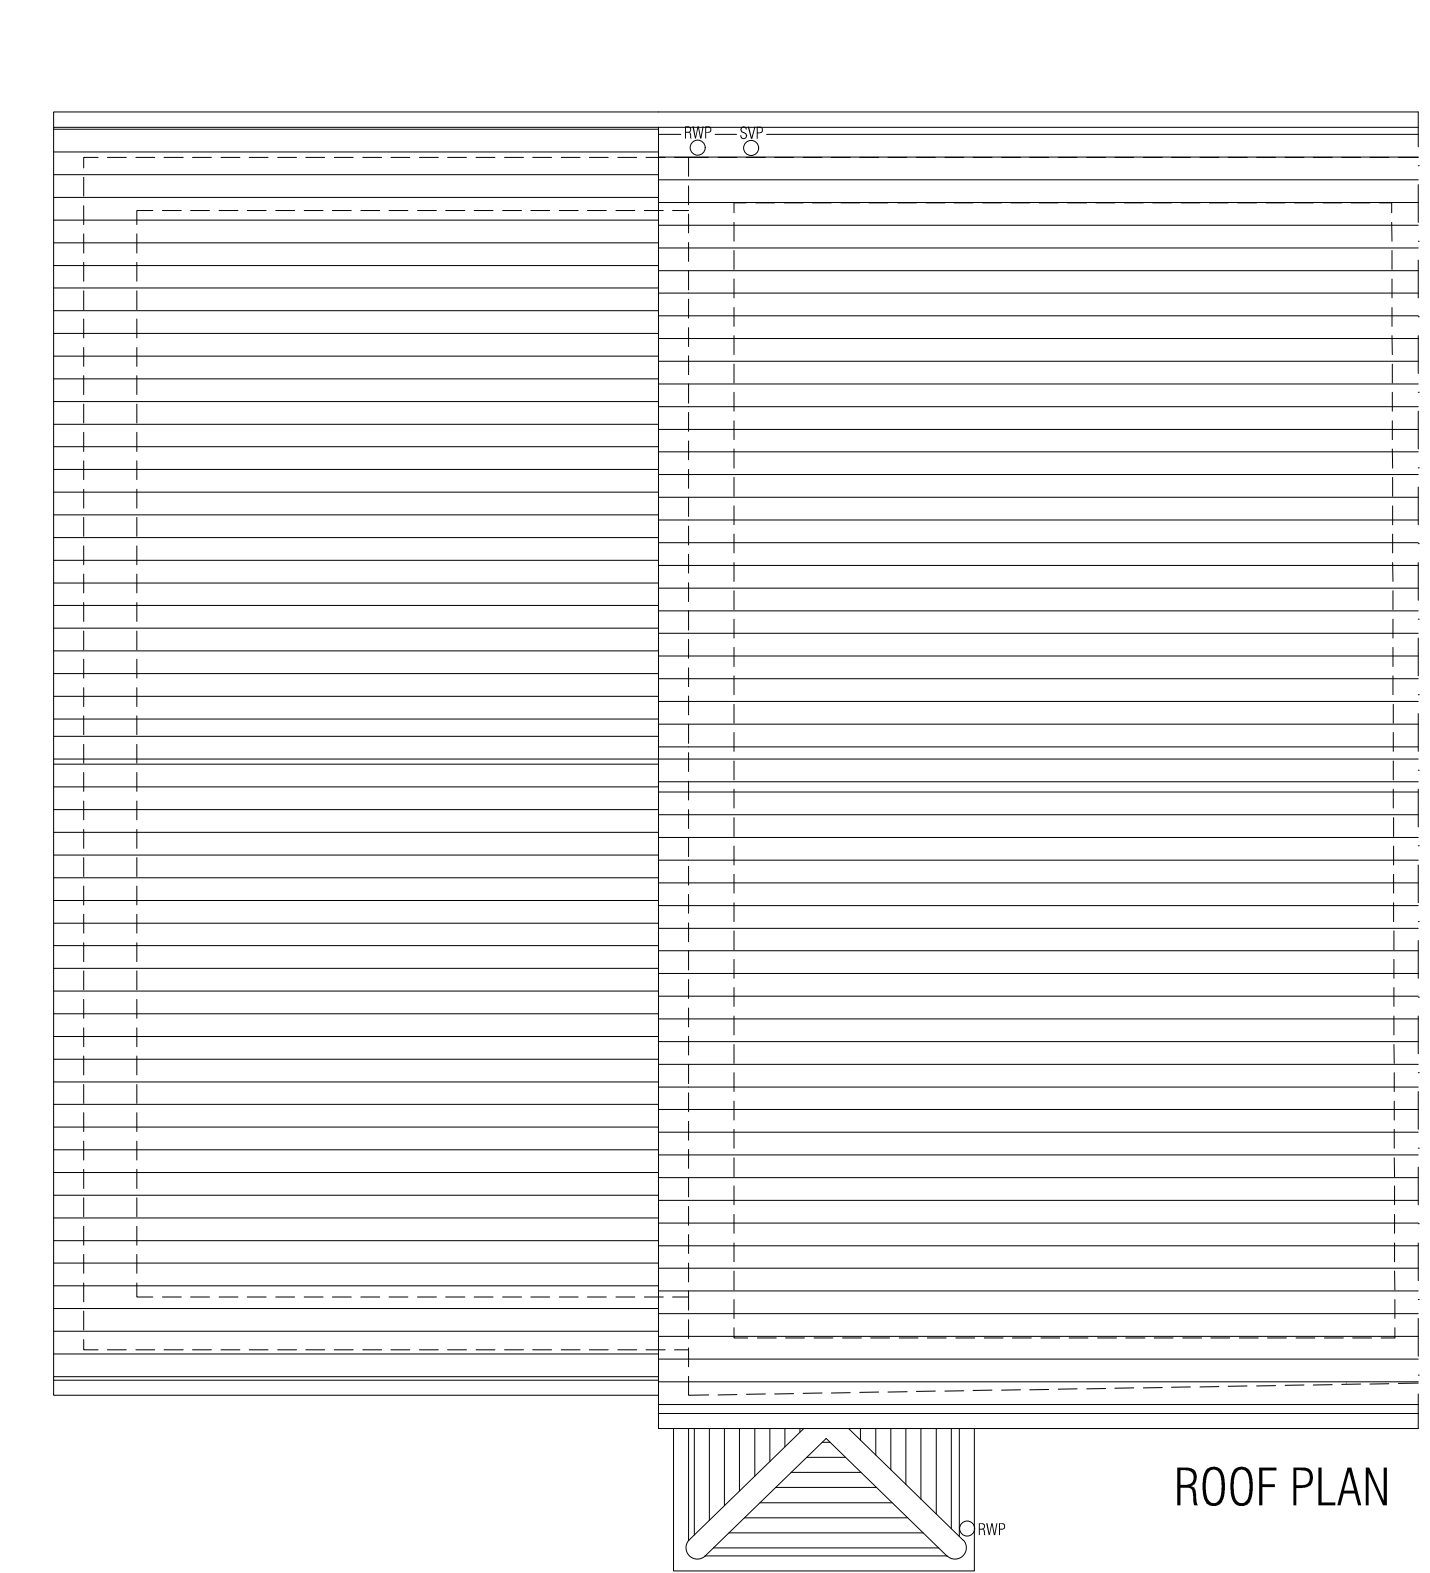
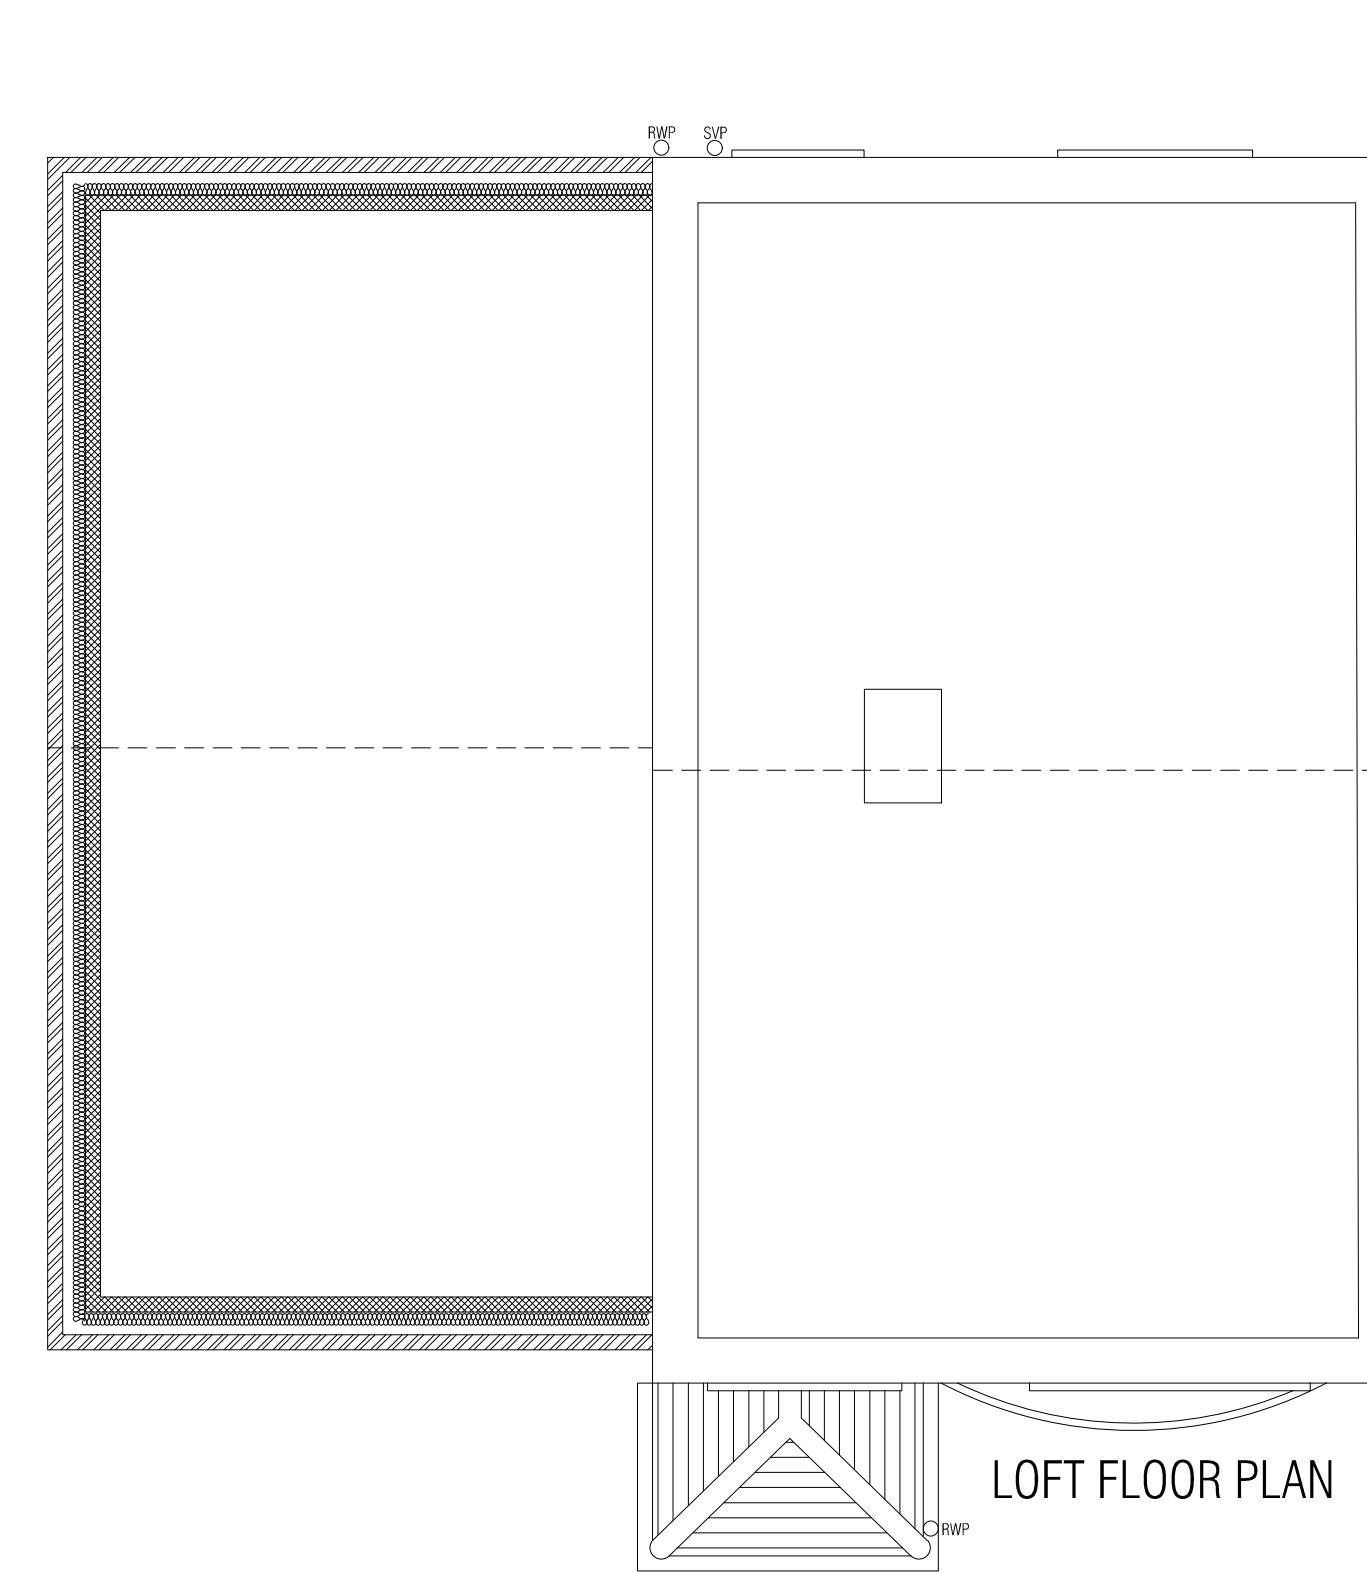


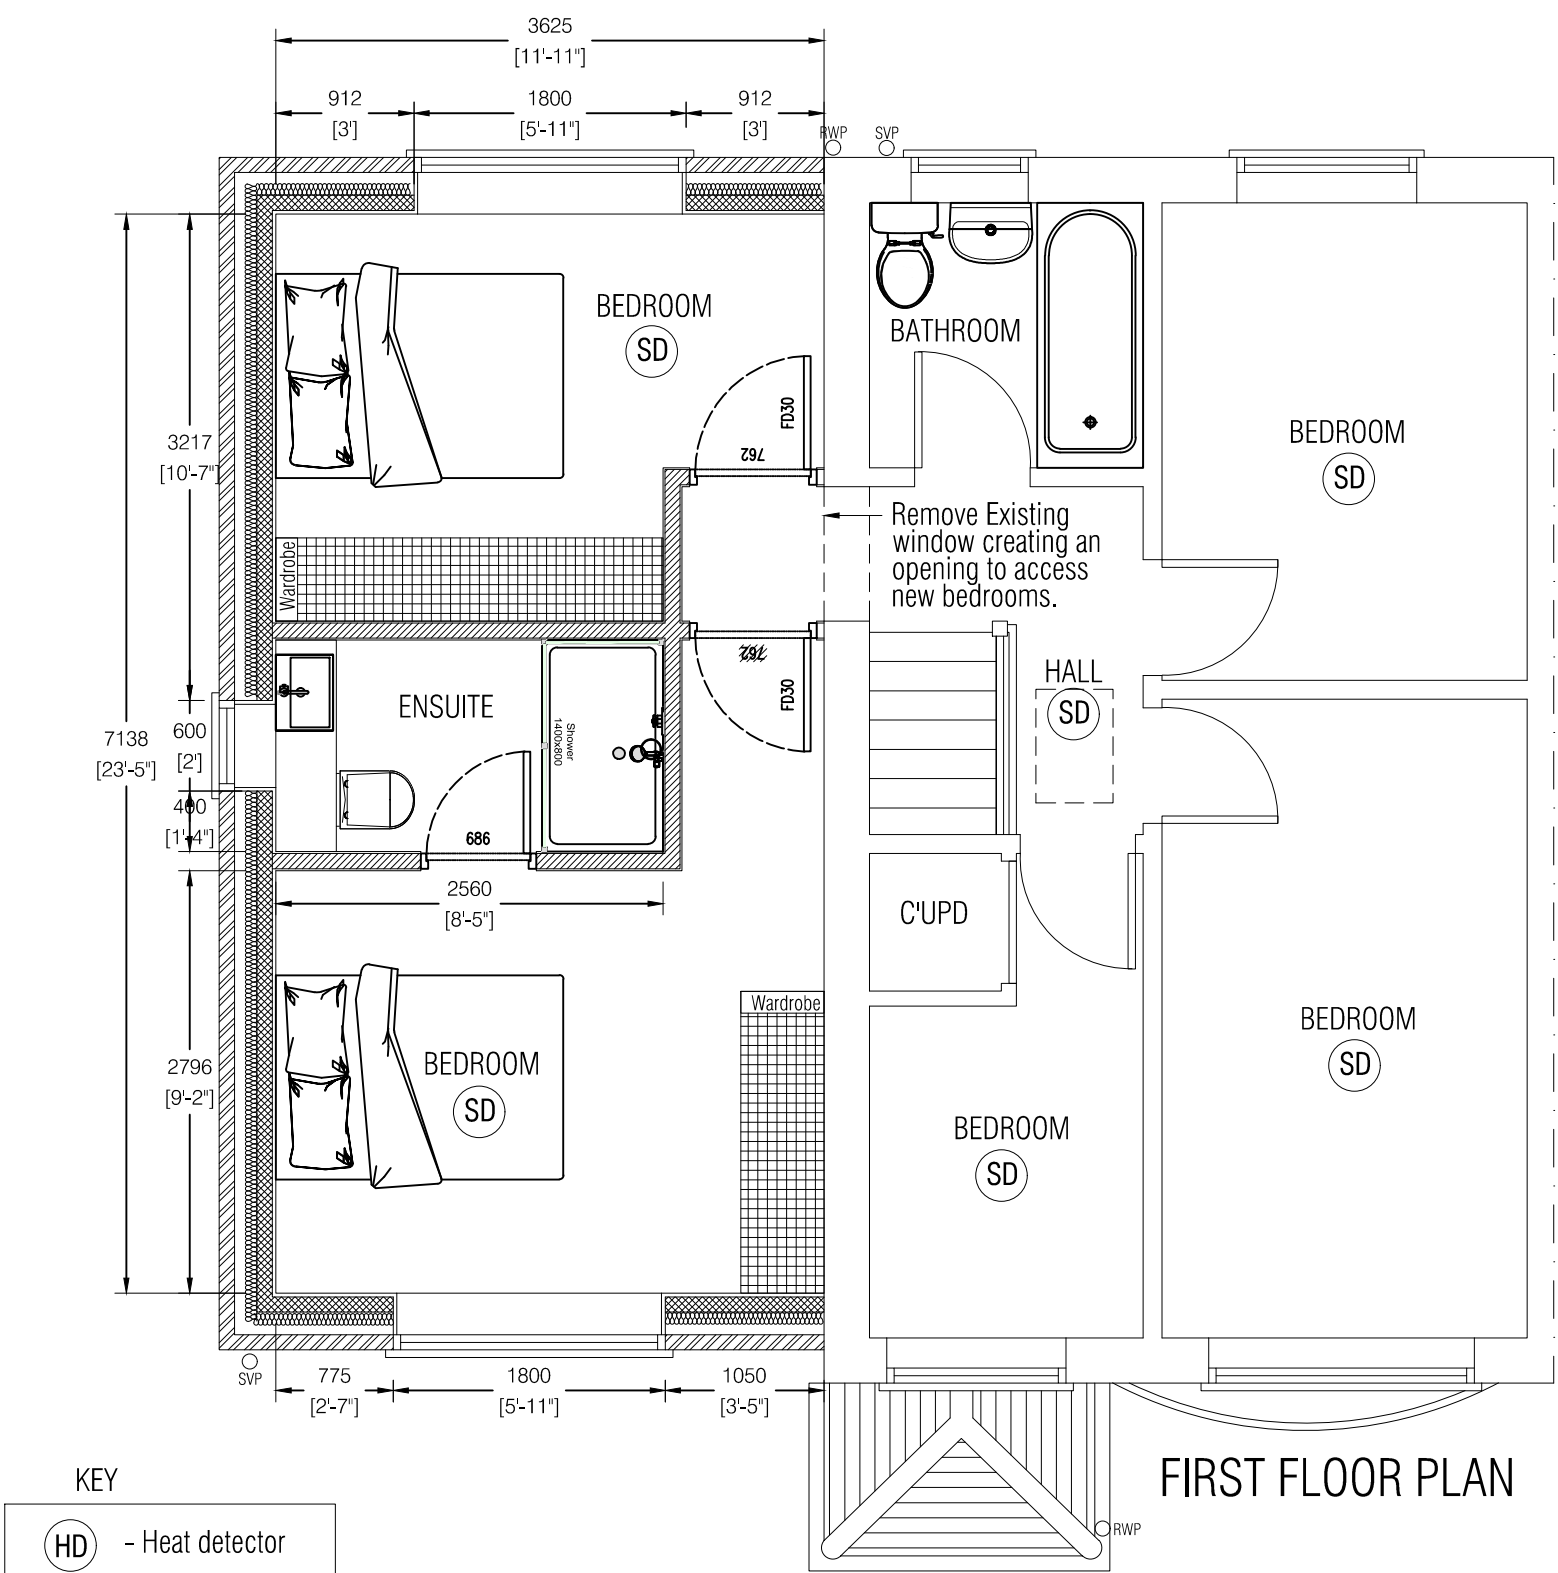

- KEY
- HD - Heat detector
 - SD - Smoke detector
 - FD30 - Half hour fire protection door
 - SVP - Soil Vent Pipe
 - RWP - Rain Water Pipe

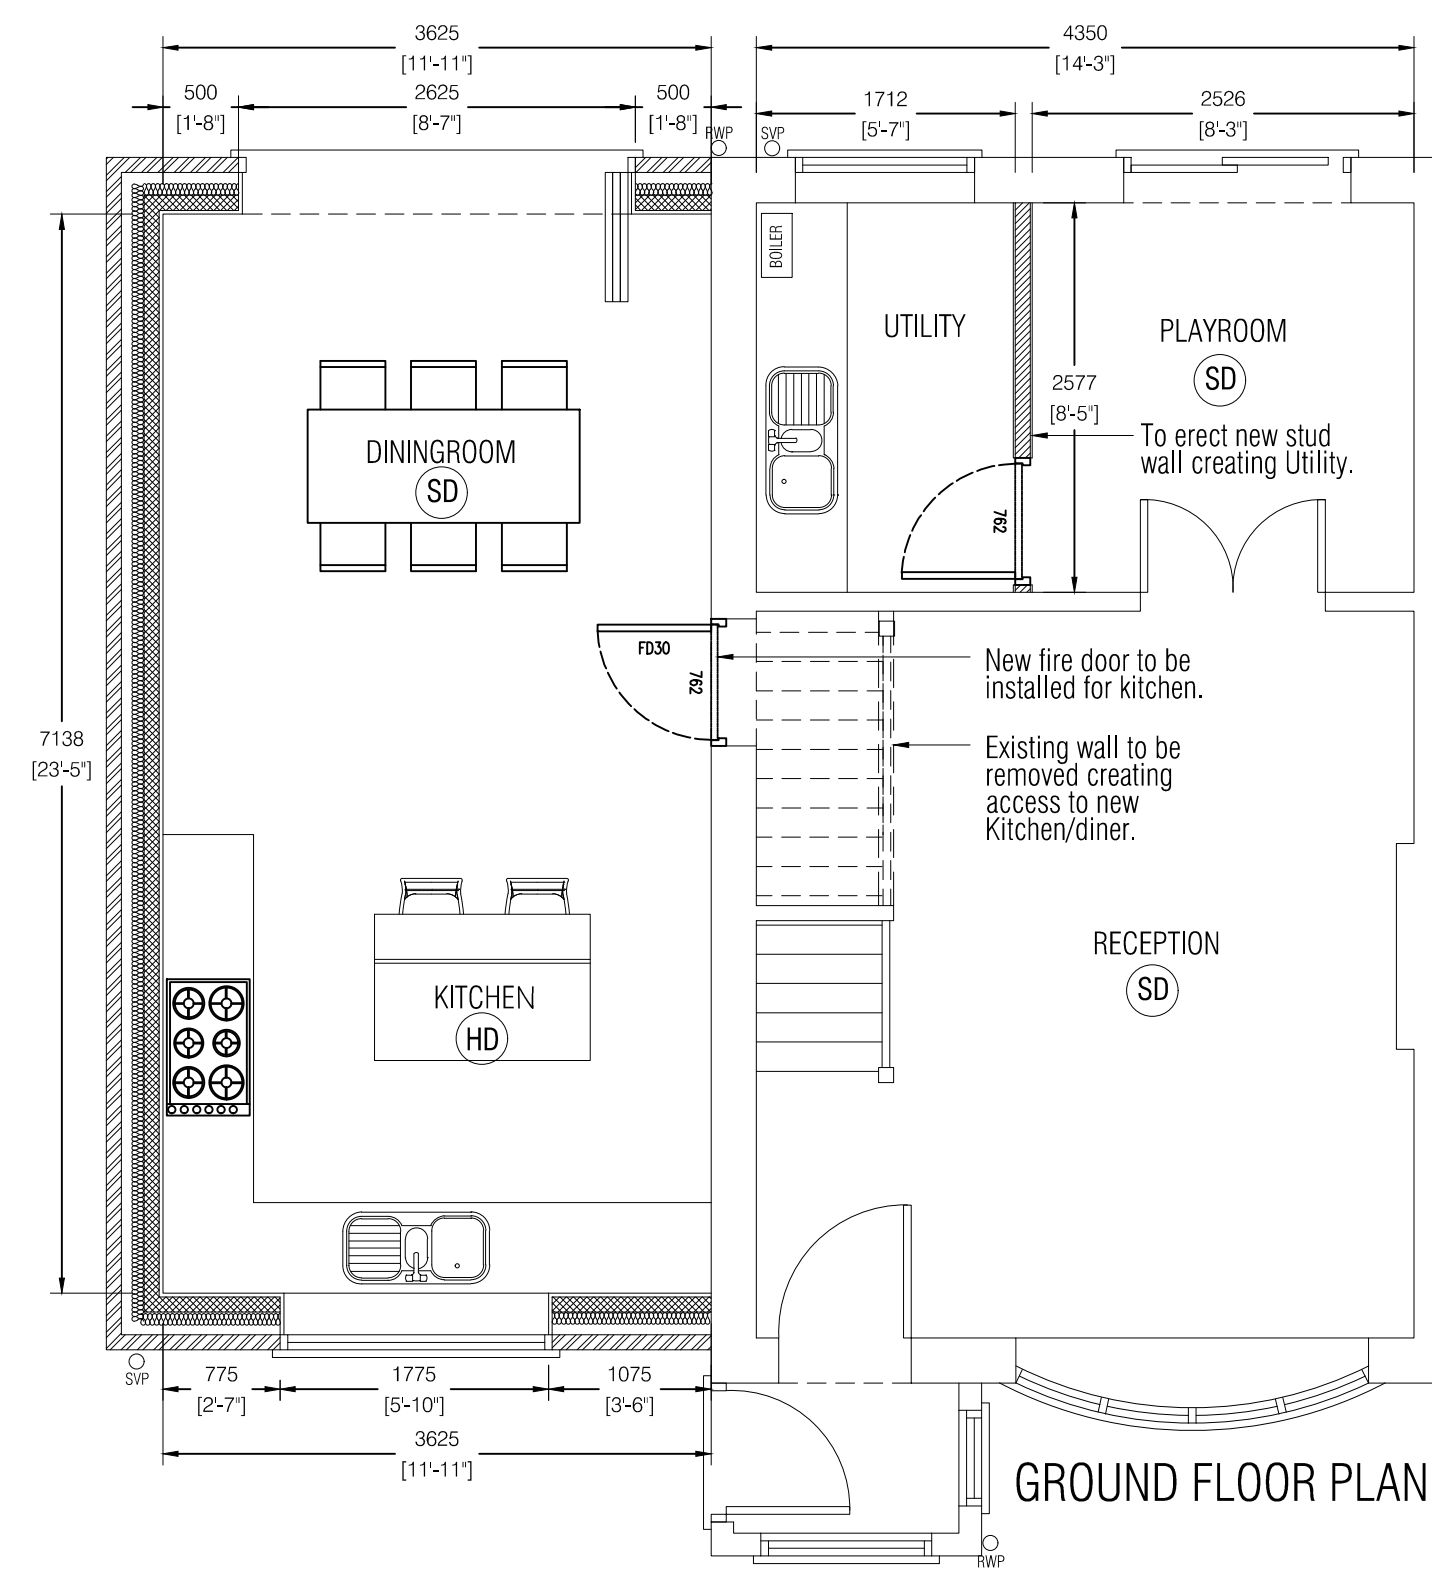