


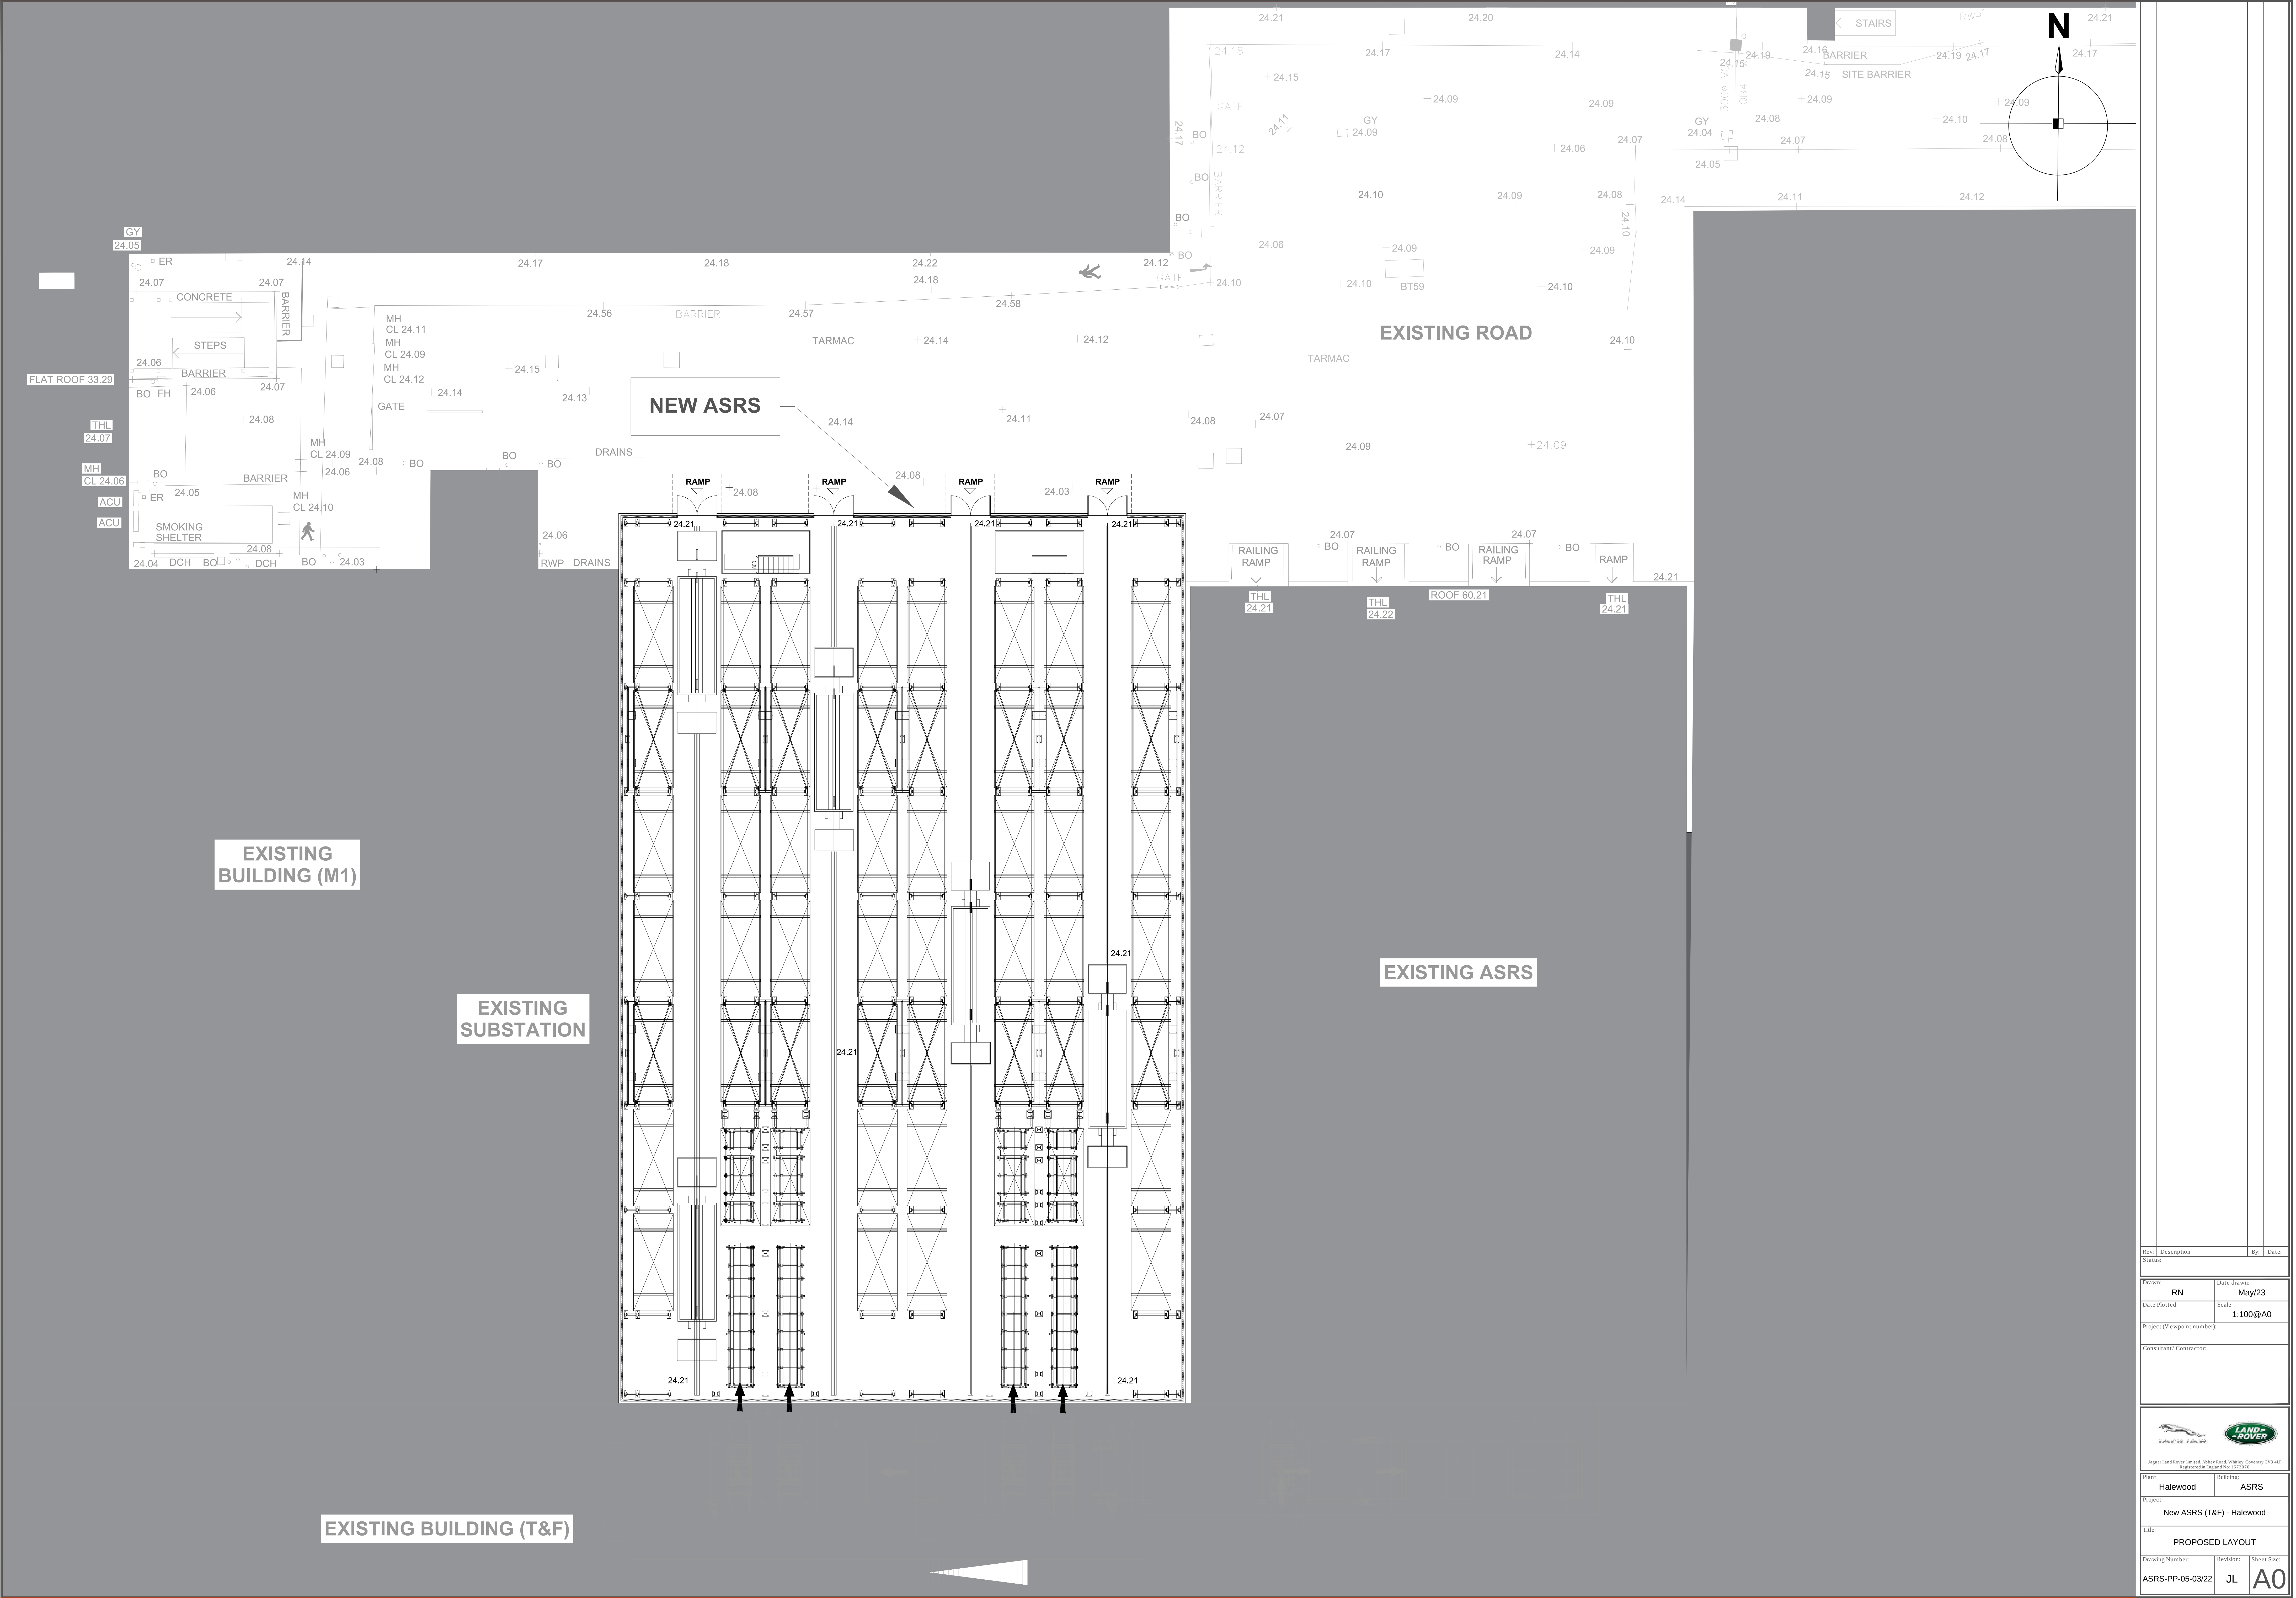

Rev. Description By Date	
Status	
Drawn RN	Date drawn May/23
Date Plotted:	Scale 1:100@A0
Project (Viewpoint numbers)	
Consultant/ Contractor	
	
Jaguar Land Rover Limited, Abbey Road, Whitley, Coventry CV3 4JF Registered in England No. 1422079	
Plant Halewood	Building ASRS
Project New ASRS (T&F) - Halewood	
Title PROPOSED LAYOUT	
Drawing Number ASRS-PP-05-03/22	Revision JL
Sheet Size A0	