


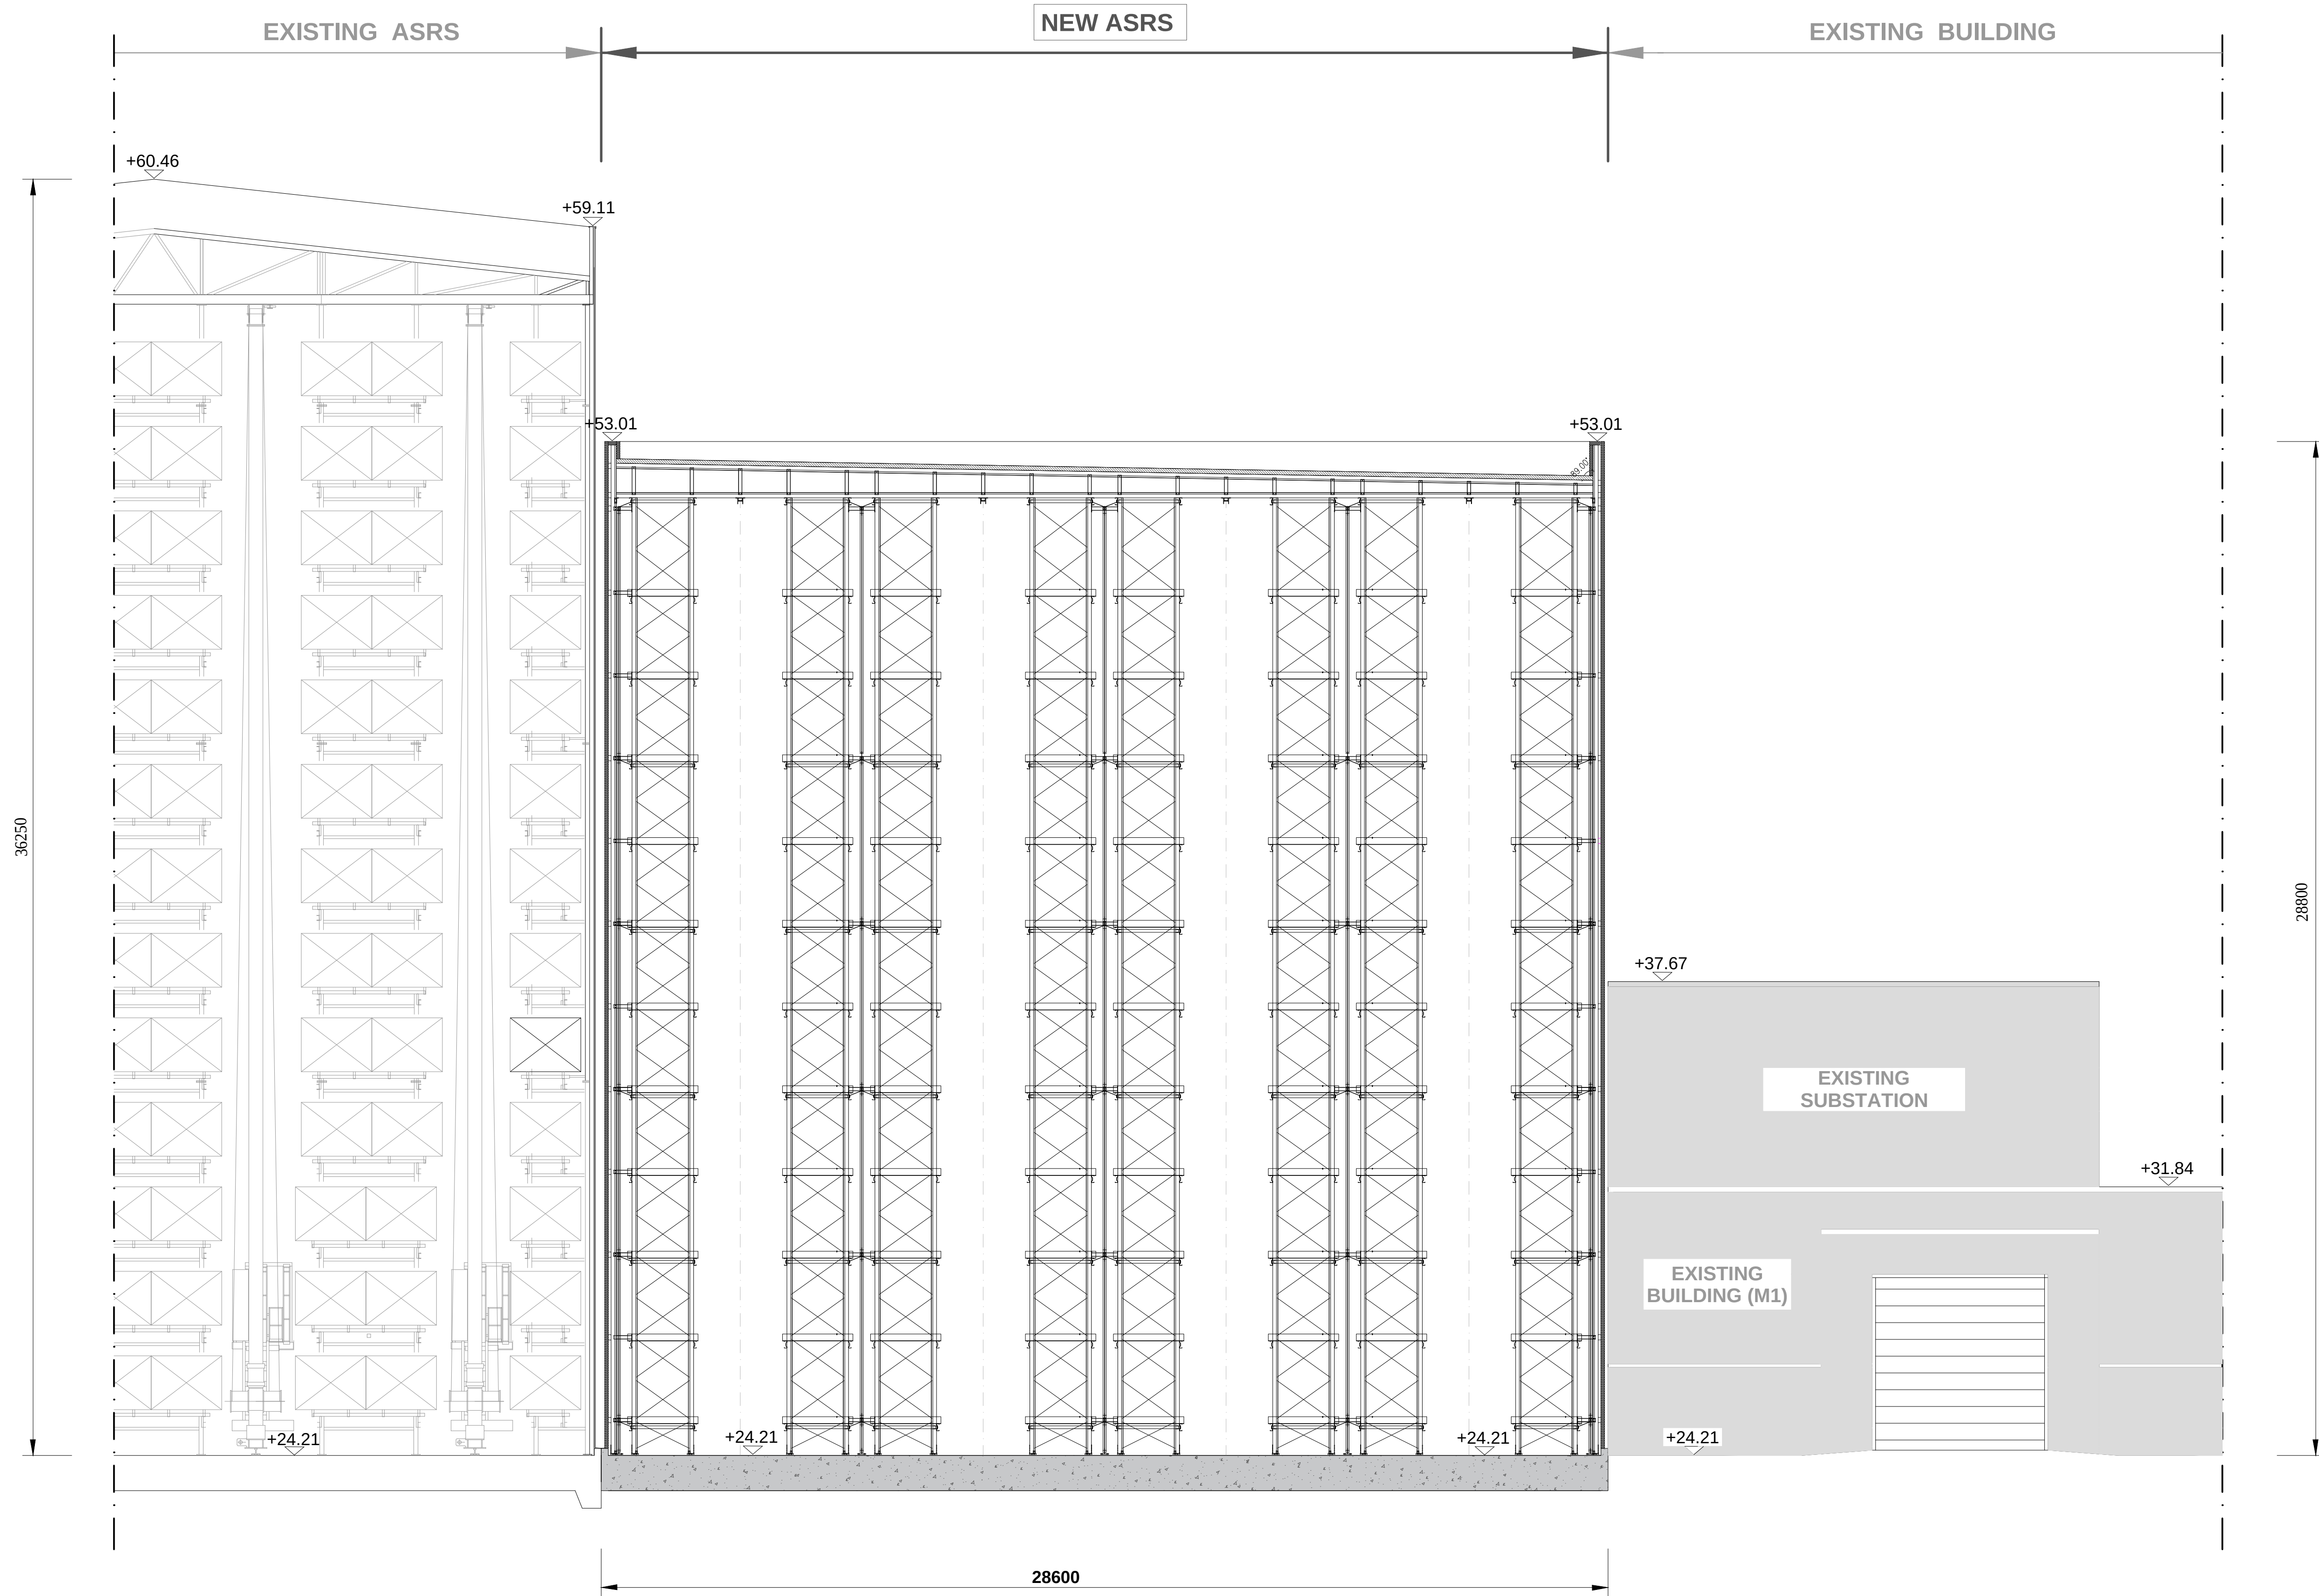

Rev: Description: By: Date:

Status:

Drawn:

RN

Date drawn:

May 2023

Date Plotted:

Scale:

1:100 @ A1

Project (Viewpoint number):

Consultant/ Contractor:



Jaguar Land Rover Limited, Abbey Road, Whitley, Coventry CV3 4LF
Registered in England No. 1672070

Plant:

Halewood

Building:

ASRS

Project:

New ASRS (T&F) - Halewood

Title:

Section BB

Drawing Number:

ASRS-PP-08-03/22

Revision:

JL

Sheet Size:

A1