

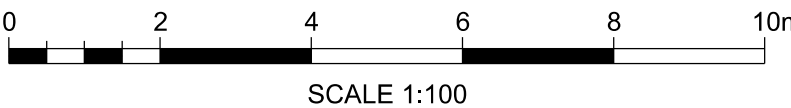


PROPOSED SITE ARRANGEMENT  
SCALE 1:100

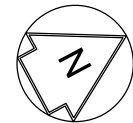

- NOTES:
- ALL DIMENSIONS ARE IN MILLIMETRES (mm) AND LEVELS ARE IN METRES (m) UNLESS STATED OTHERWISE.
  - EV CHARGER'S ARE AS UNDER:
    - 8 NO. ABB CHARGER
    - 1 NO. ALPITRONIC HYC 400 CHARGER(DUAL OUTLET)
    - 1 NO. ALPITRONIC HYC 50 CHARGER(DUAL OUTLET)
- TOTAL 29 NOS NORMAL PARKING BAYS ARE UTILIZED FOR 12 NO. EV PARKING BAYS AND ELECTRICAL EQUIPMENTS

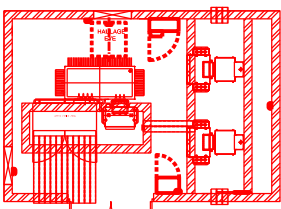

XDNO SUBSTATION  
PLINTH 7.30 X5.05m



LOW VOLTAGE PANEL  
3.14 x 0.55 m



ELECTRIC VEHICLE  
PARKING BAY  
(4.8X3.0 M)


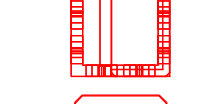


ABB POWER CABINETS  
(1.3 X 1.17 M)



ABB CHARGE POST  
FOUNDATION (1.22 X 1.22 m)

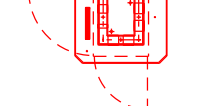

ALPITRONIC HYC 400 CHARGER



ALPITRONIC HYC 50 CHARGER



TWO WAY LIGHTING POLE



NAL PROTECTION  
BOLLARDS AND  
FOUNDATIONS

COLOUR CONVENTIONS  
BLACK - EXISTING OR UNCHANGED  
BLUE - MODIFIED OR TO BE MOVED  
GREEN - REDUNDANT OR TO BE REMOVED  
RED - PROPOSED OR ADDITIONAL  
PURPLE - WORKS FOR FUTURE

|             |          |                          |       |      |      |
|-------------|----------|--------------------------|-------|------|------|
| P02         | 07/06/24 | ISSUED FOR REVIEW        | MB    | Chk  | App  |
| P01         | 29/02/24 | ISSUED FOR REVIEW        | ADI   | Chk  | App  |
| Rev         | Date     | Description of Revisions | Drawn | Chkd | Appr |
| Suitability |          |                          |       |      |      |

S0 - WORK IN PROGRESS



Poise Group Ltd  
No 5, C - D Bear Lane  
London  
SE1 0UH

Contractor(s)



Ionity GmbH  
Moosacher Strasse 84,  
D-80809 Munich  
Germany

Project

IONITY  
VILLAGE HOTEL  
LIVERPOOL

Drawing Title

PROPOSED SITE ARRANGEMENT

|                                           |          |               |  |      |                   |
|-------------------------------------------|----------|---------------|--|------|-------------------|
| Designed                                  | ADITYA   | Signed        |  | Date | 27/02/24          |
| Drawn                                     | ADITYA   | Signed        |  | Date | 28/02/24          |
| Checked                                   | Checked  | Signed        |  | Date | 06/06/24          |
| Approved                                  | Approved | Signed        |  | Date | 07/06/24          |
| Scale(s)                                  | 1:100    | ELR & Mileage |  |      |                   |
| Alternative Reference                     |          |               |  |      | Sheet<br>01 of 01 |
| Drawing Number<br>8314-POI-DRG-CIV-500012 |          |               |  |      | Revision<br>P02   |