



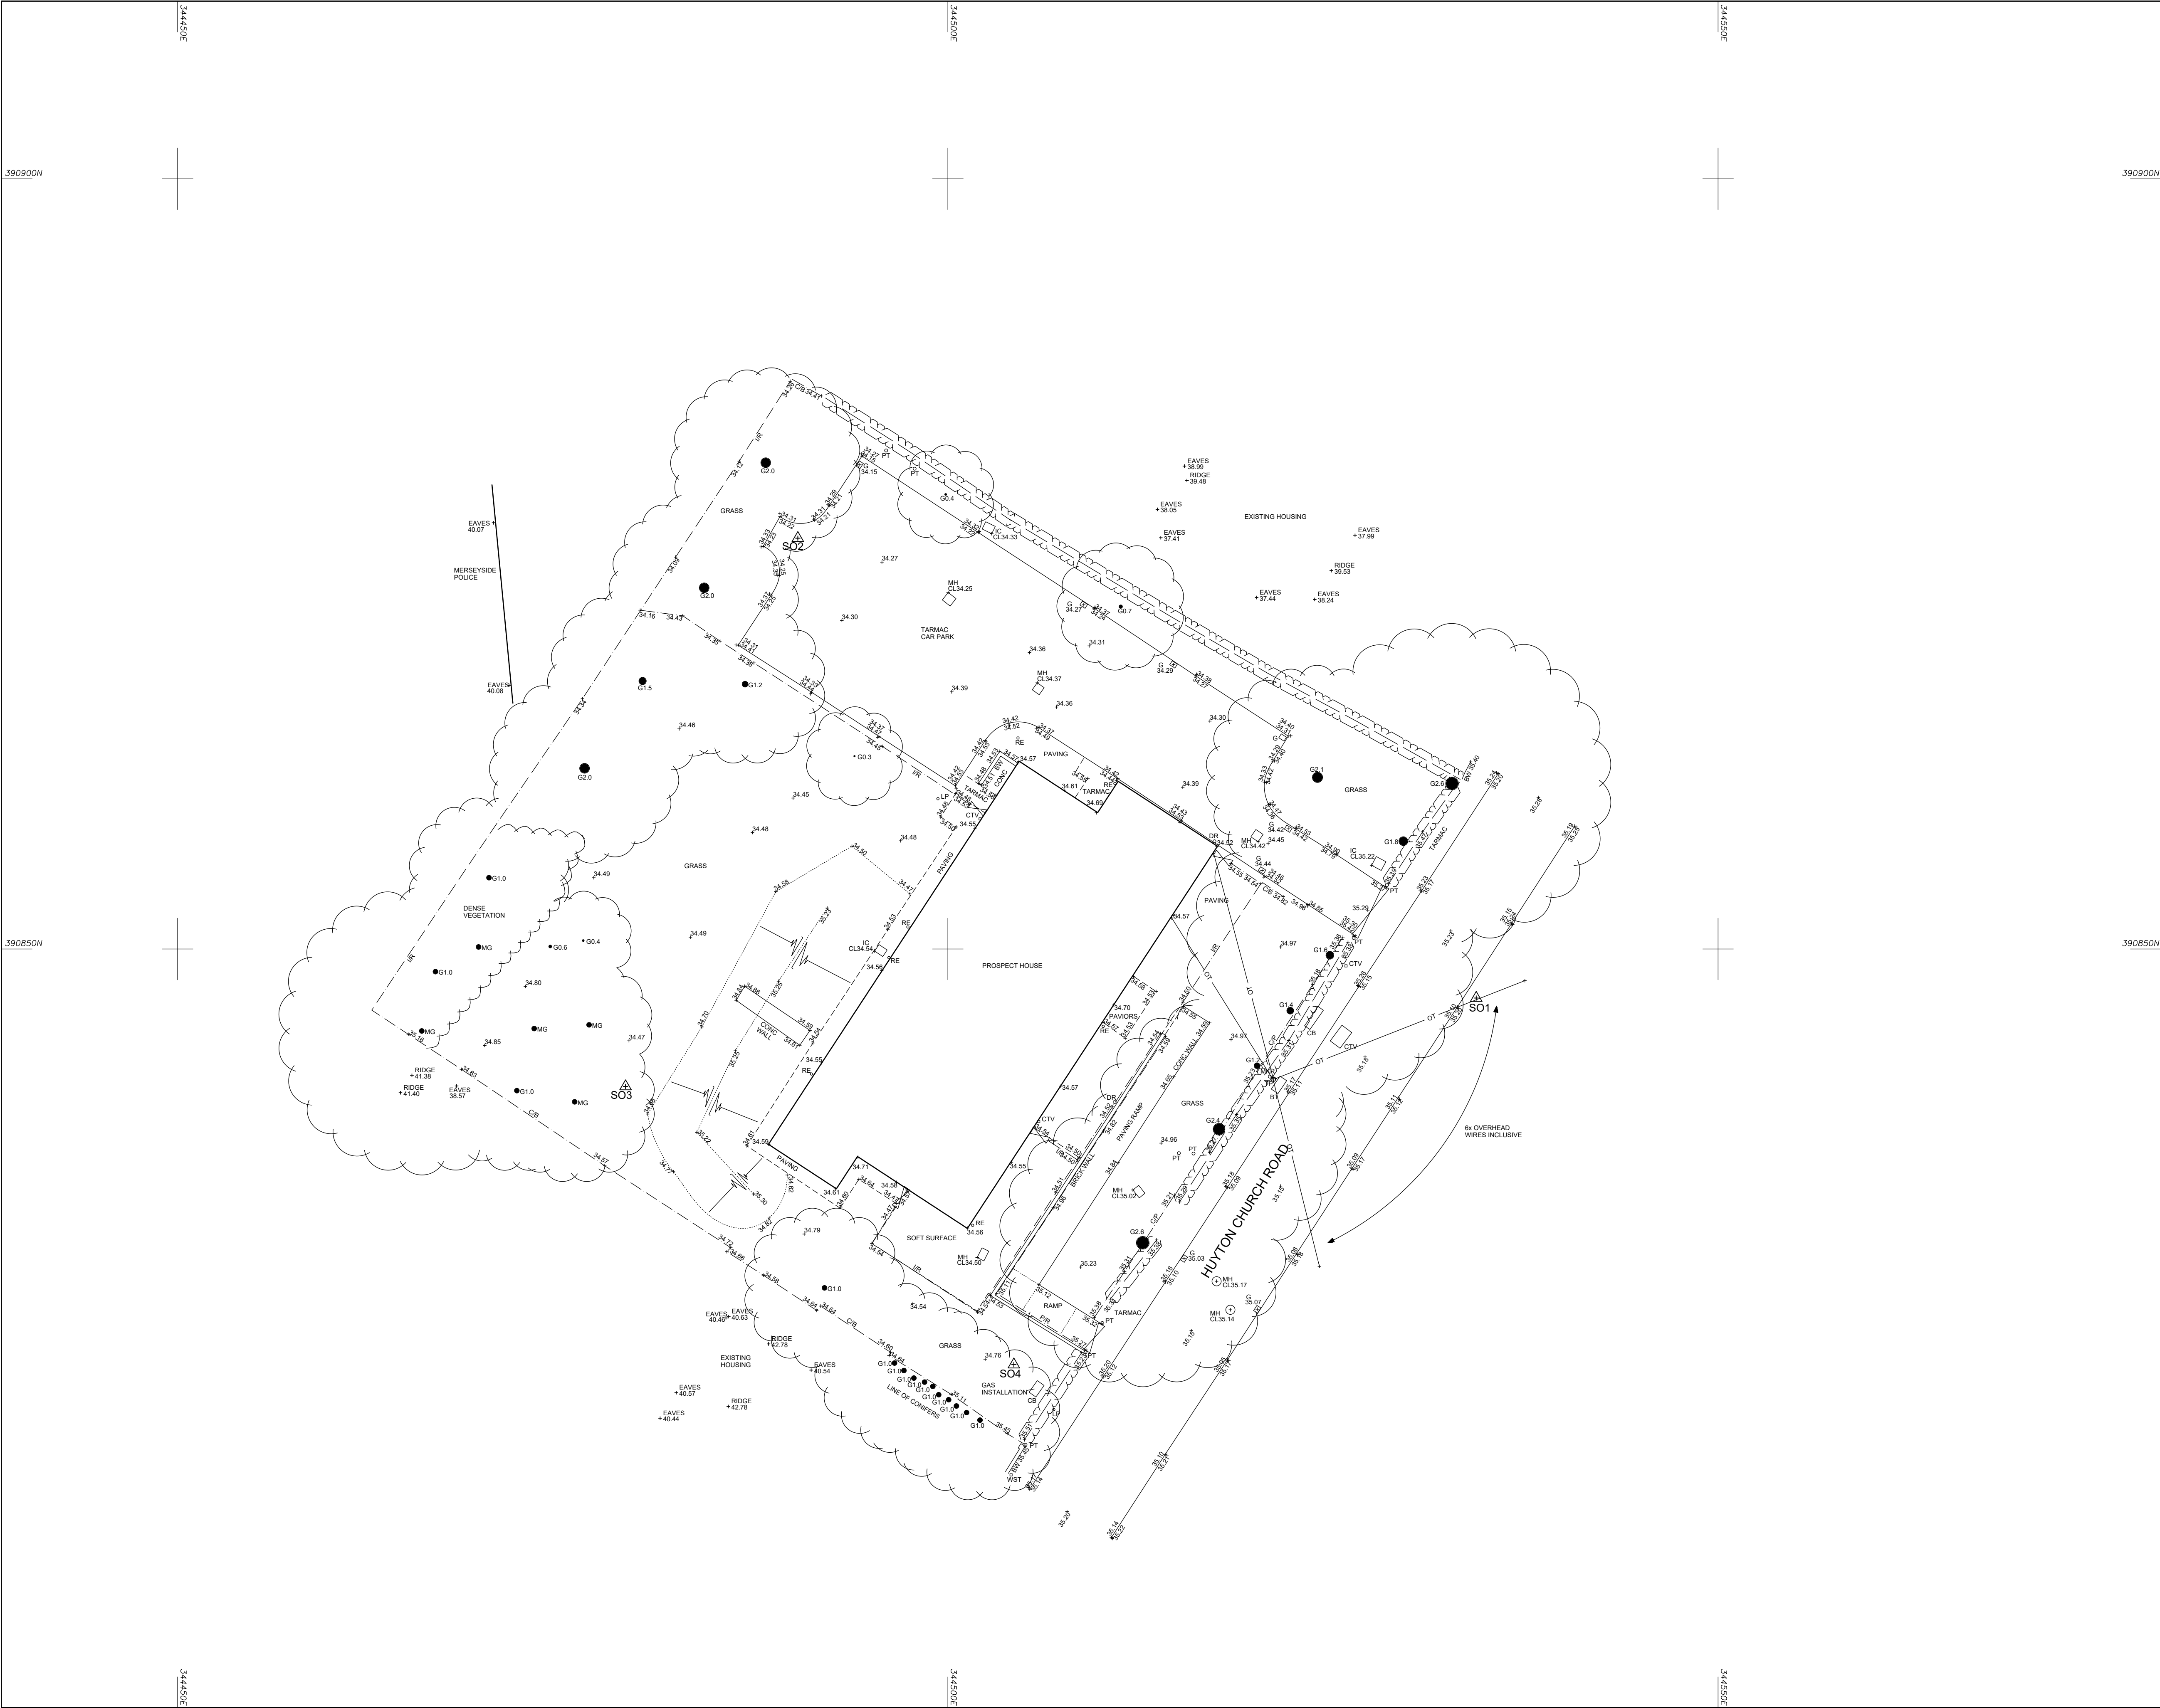

© Survey Operations Limited 2020
Reproduction in whole or in part by any means
is prohibited without the prior permission of
Survey Operations Limited.

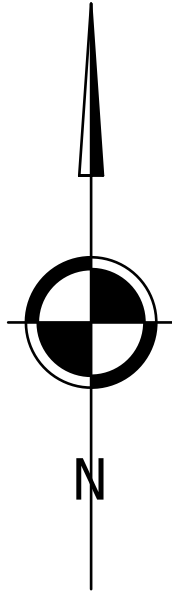

Note:
The survey is plotted on a plane local
Grid. Orientation to National Grid.
All levels relate to Ordnance Datum,
achieved using the
OS National GPS Network.
Survey Control Markers established for
Mapping purposes only and should not be
used for Construction without the written
approval of Survey Operations Ltd.

SURVEY STATIONS			
Name	Easting	Northing	Height
SO1	3444534.30	3908465.82	35.26
SO2	344490.26	390876.67	34.24
SO3	344479.08	390841.07	34.63
SO4	344504.28	390823.02	35.15



Smith Street, Skelmersdale, Lancs. WN8 8LN
Tel: 01695 725662 Fax: 01695 51816
Email: mail@survops.co.uk - www.survops.co.uk

Client
Steven Abbott Associates

Drawing Title
Topographical Survey of Land at:
Prospect House
Huyton

Scale(s)	1:200	Surveyor	JM
Date	APR 20	Drawn	IT
Job Number	19L181	Checked	TP

Sheet Size & Drg Number & Revision
A1 19L181/001