



Notes:-

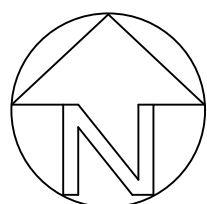


Timber Cube Seating
Woodscape - Solid Cube Seat




Proludic - Climbing Rope Structure

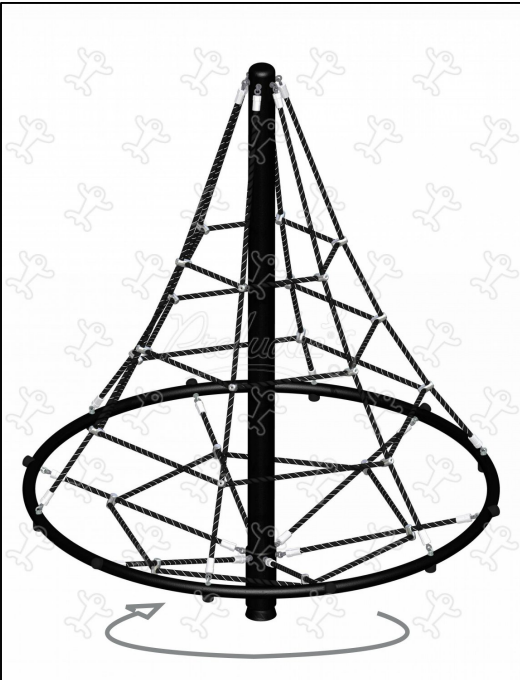


HAGS - Gym Flexo

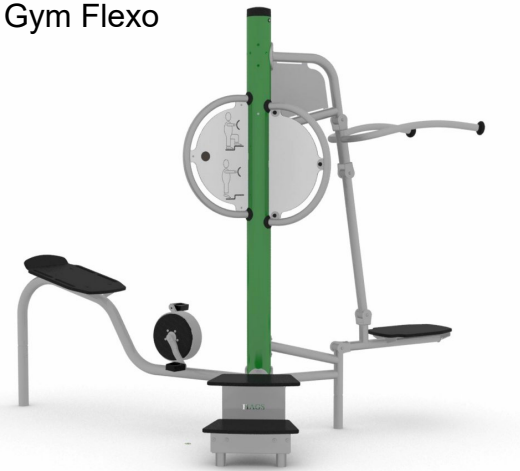

HAGS - Trampoline Crater Round

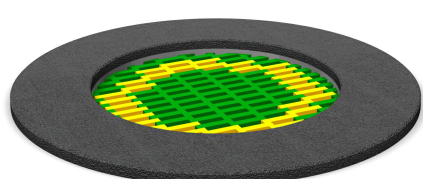

Timber trim trail
HAGS - Wooden posts

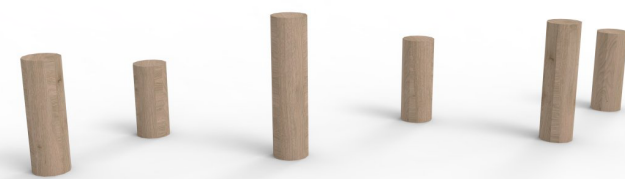

Timber Bench
Woodscape - Type 3 Backrest Seat




Stepping Logs
HAGS - Mil



Timber trim trail HAGS - Equilibria



P12	26/06/25	FURNITURE IMAGES ADDED	MA	SW
P11	15/10/24	UPDATED	RS	SA
P10	03/04/24	UPDATED	RS	SA
P09	15/08/23	UPDATED	RS	SA
P08	31/07/23	UPDATED	RS	SA
P07	24/07/23	UPDATED	RS	SA
REV.	DATE	DESCRIPTION	DRAWN	CHK'D

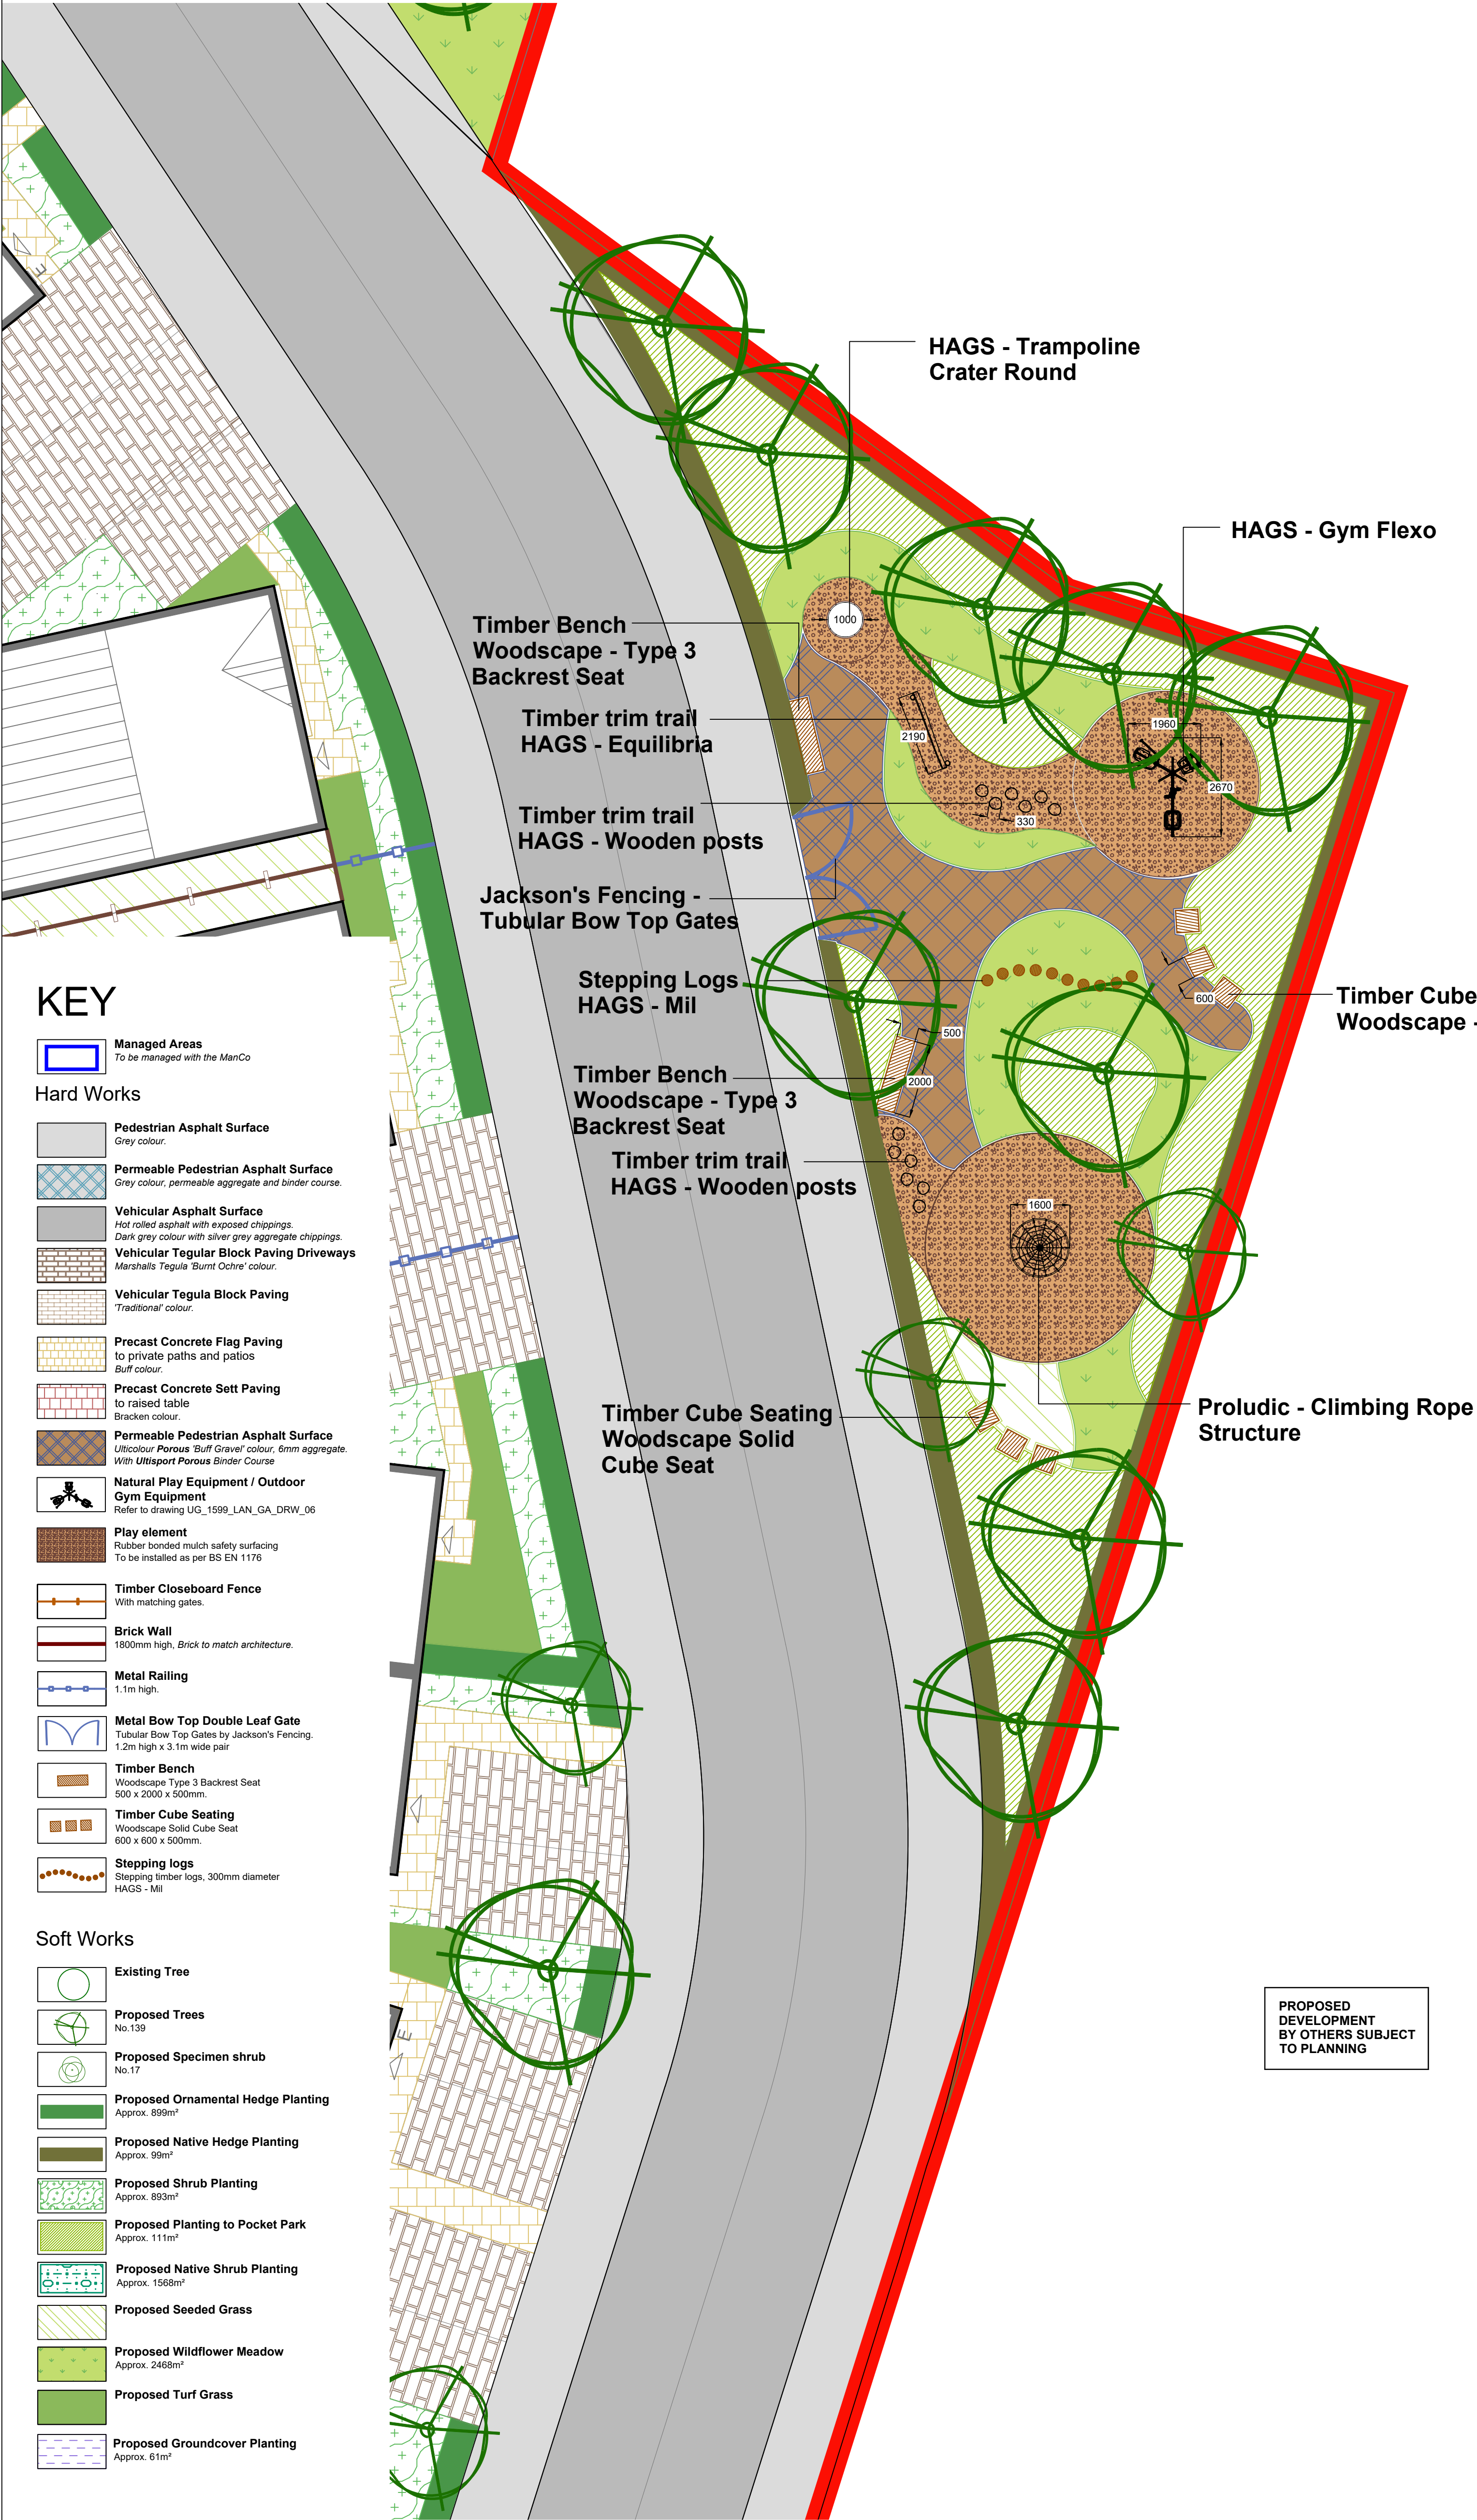

KEY

Managed Areas
To be managed with the ManCo

Hard Works

- Pedestrian Asphalt Surface
Grey colour.
- Permeable Pedestrian Asphalt Surface
Grey colour, permeable aggregate and binder course.
- Vehicular Asphalt Surface
Hot rolled asphalt with exposed chippings.
Dark grey colour with silver grey aggregate chippings.
- Vehicular Tegular Block Paving Driveways
Marshalls Tegula 'Burnt Ochre' colour.
- Vehicular Tegula Block Paving
Traditional colour.
- Precast Concrete Flag Paving
to private paths and patios
Buff colour.
- Precast Concrete Sett Paving
to raised table
Bracken colour.
- Permeable Pedestrian Asphalt Surface
Ulticolour Porous 'Buff Gravel' colour, 6mm aggregate.
With Ultisport Porous Binder Course.
- Natural Play Equipment / Outdoor
Gym Equipment
Refer to drawing UG_1599_LAN_GA_DRW_06
- Play element
Rubber bonded mulch safety surfacing
To be installed as per BS EN 1176
- Timber Closeboard Fence
With matching gates.
- Brick Wall
1800mm high, Brick to match architecture.
- Metal Railing
1.1m high.
- Metal Bow Top Double Leaf Gate
Tubular Bow Top Gates by Jackson's Fencing.
1.2m high x 3.1m wide pair.
- Timber Bench
Woodscape Type 3 Backrest Seat
500 x 2000 x 500mm.
- Timber Cube Seating
Woodscape Solid Cube Seat
600 x 600 x 500mm.
- Stepping logs
Stepping timber logs, 300mm diameter
HAGS - Mil

Soft Works

- Existing Tree
- Proposed Trees
No.139
- Proposed Specimen shrub
No.17
- Proposed Ornamental Hedge Planting
Approx. 899m²
- Proposed Native Hedge Planting
Approx. 99m²
- Proposed Shrub Planting
Approx. 893m²
- Proposed Planting to Pocket Park
Approx. 111m²
- Proposed Native Shrub Planting
Approx. 1568m²
- Proposed Seeded Grass
- Proposed Wildflower Meadow
Approx. 2468m²
- Proposed Turf Grass
- Proposed Groundcover Planting
Approx. 61m²

PROPOSED
DEVELOPMENT
BY OTHERS SUBJECT
TO PLANNING

Client:	Project:	Drawn:	Checked:	Approved:	Date:	URBANGREEN A: Ground Floor, The Tower, Deva City Office Park, Trinity Way, Manchester M3 7BF T: +44 (0) 161 312 3131 weareurbangreen.co.uk
Vistry Partnerships	LICKERS LANE, KNOWSLEY	TH	SA	MT	19/06/23	
Issue:	Title:	Dwg No:	Scale @ A1:	Revision:		
PLANNING	POCKET PARK - POS PLAN	UG_1599_LAN_GA_DRW_06	1:100	P12		