



Detail - Scale 1:50

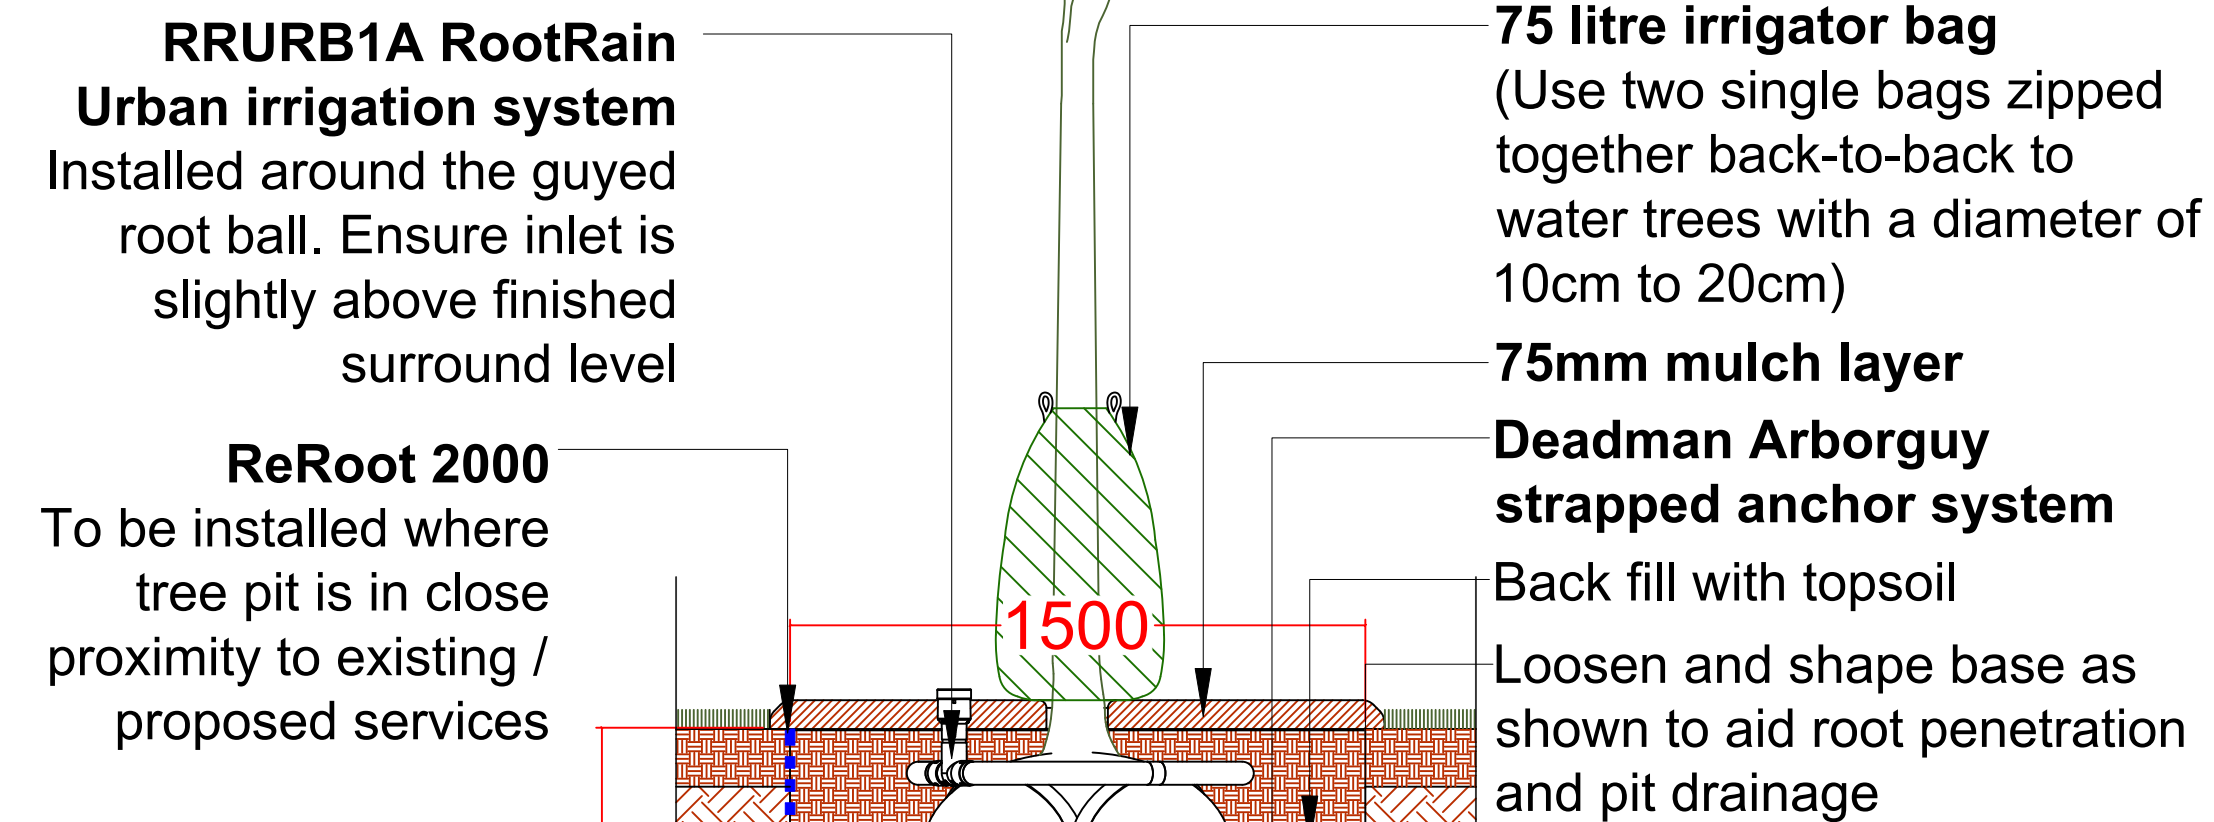

Detail - Scale 1:50

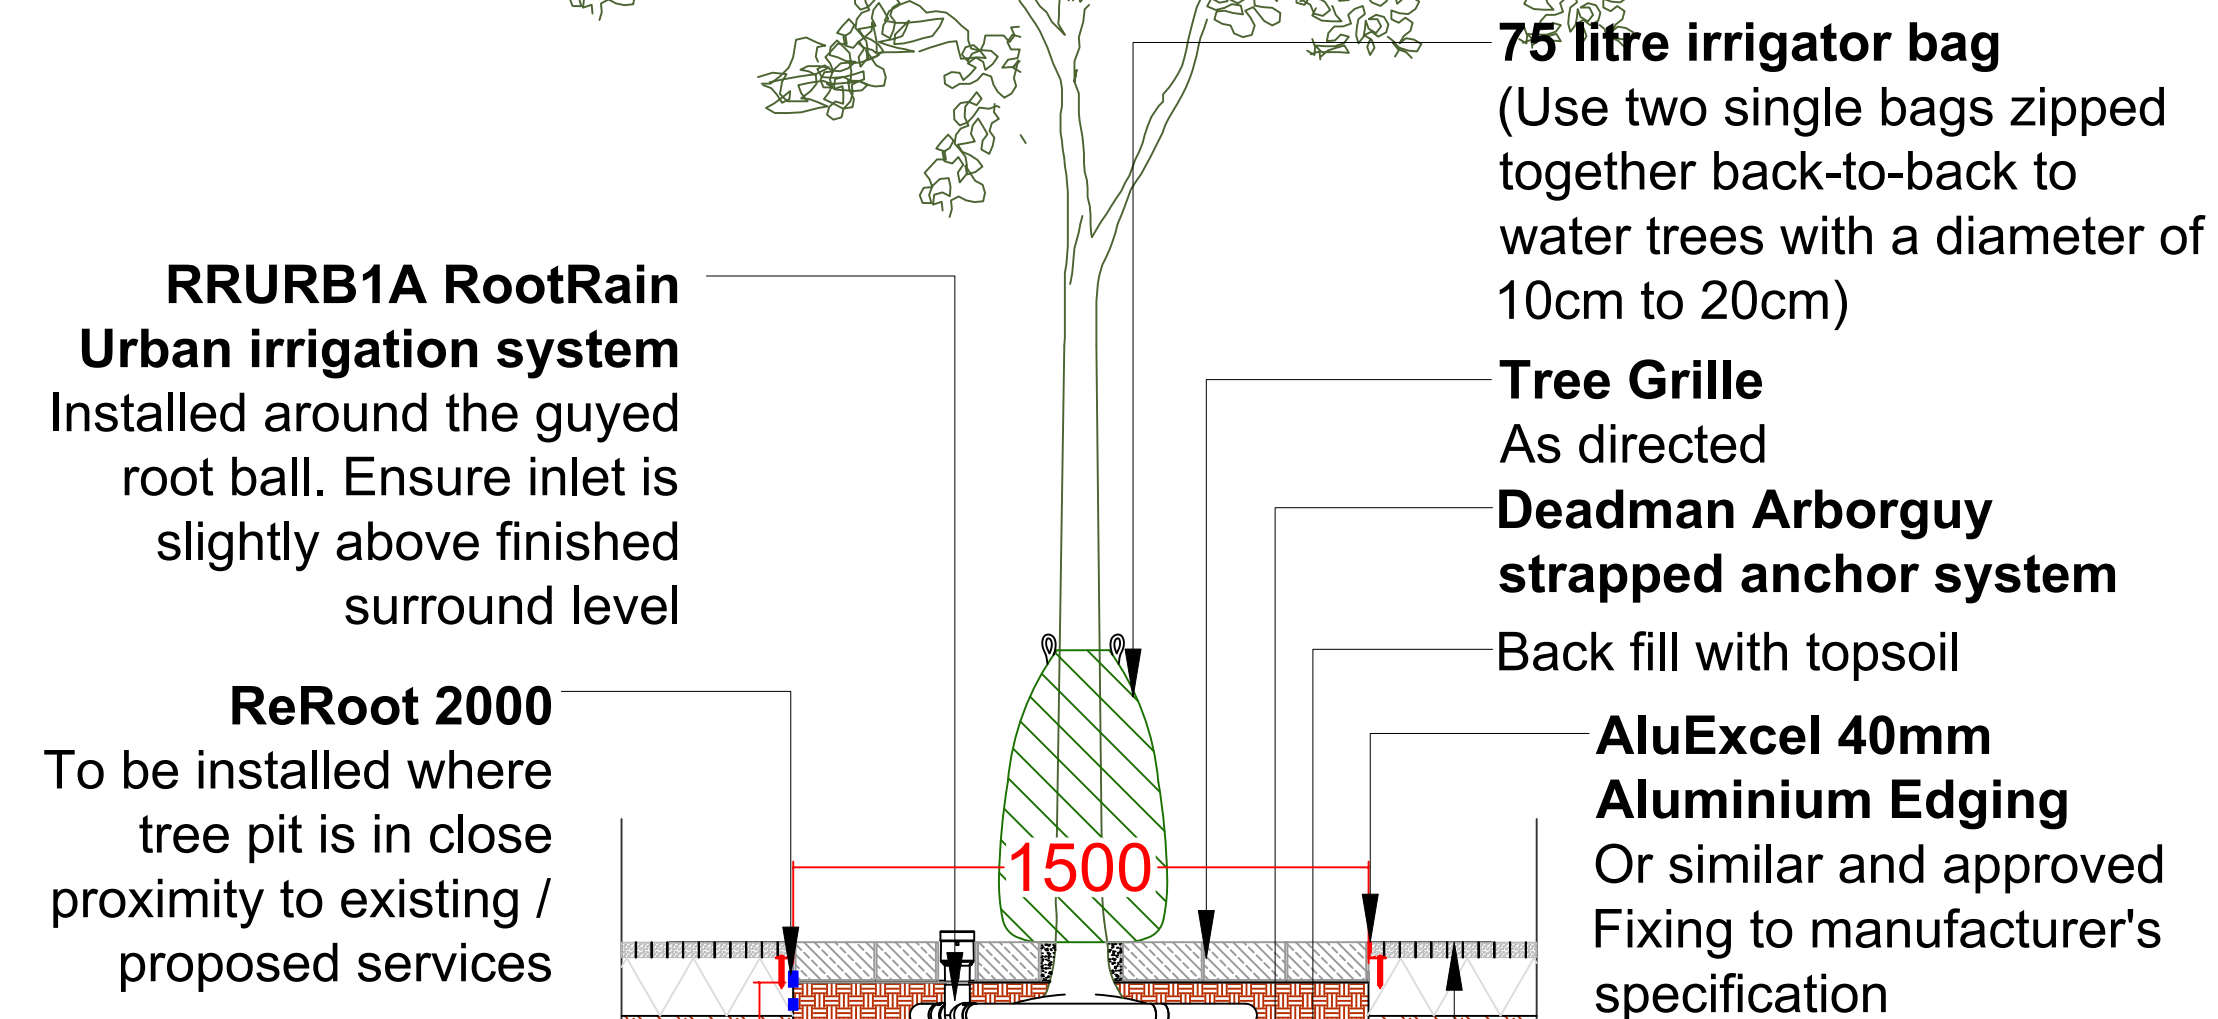

Dwg No:	Revision:
UG_1599_LAN_LSN_DRW_09	P01