


General Notes

Do not scale from this drawing. Only work to written dimensions.


All site dimensions shall be verified by the Contractor on site prior to commencing any works.

This drawing is the property of Fletcher-Rae (UK) Limited (t/a Fletcher-Rae) and copyright is reserved by them. The drawing is not to be copied or disclosed by or to any unauthorised persons without the prior written consent of Fletcher-Rae (UK) Limited.

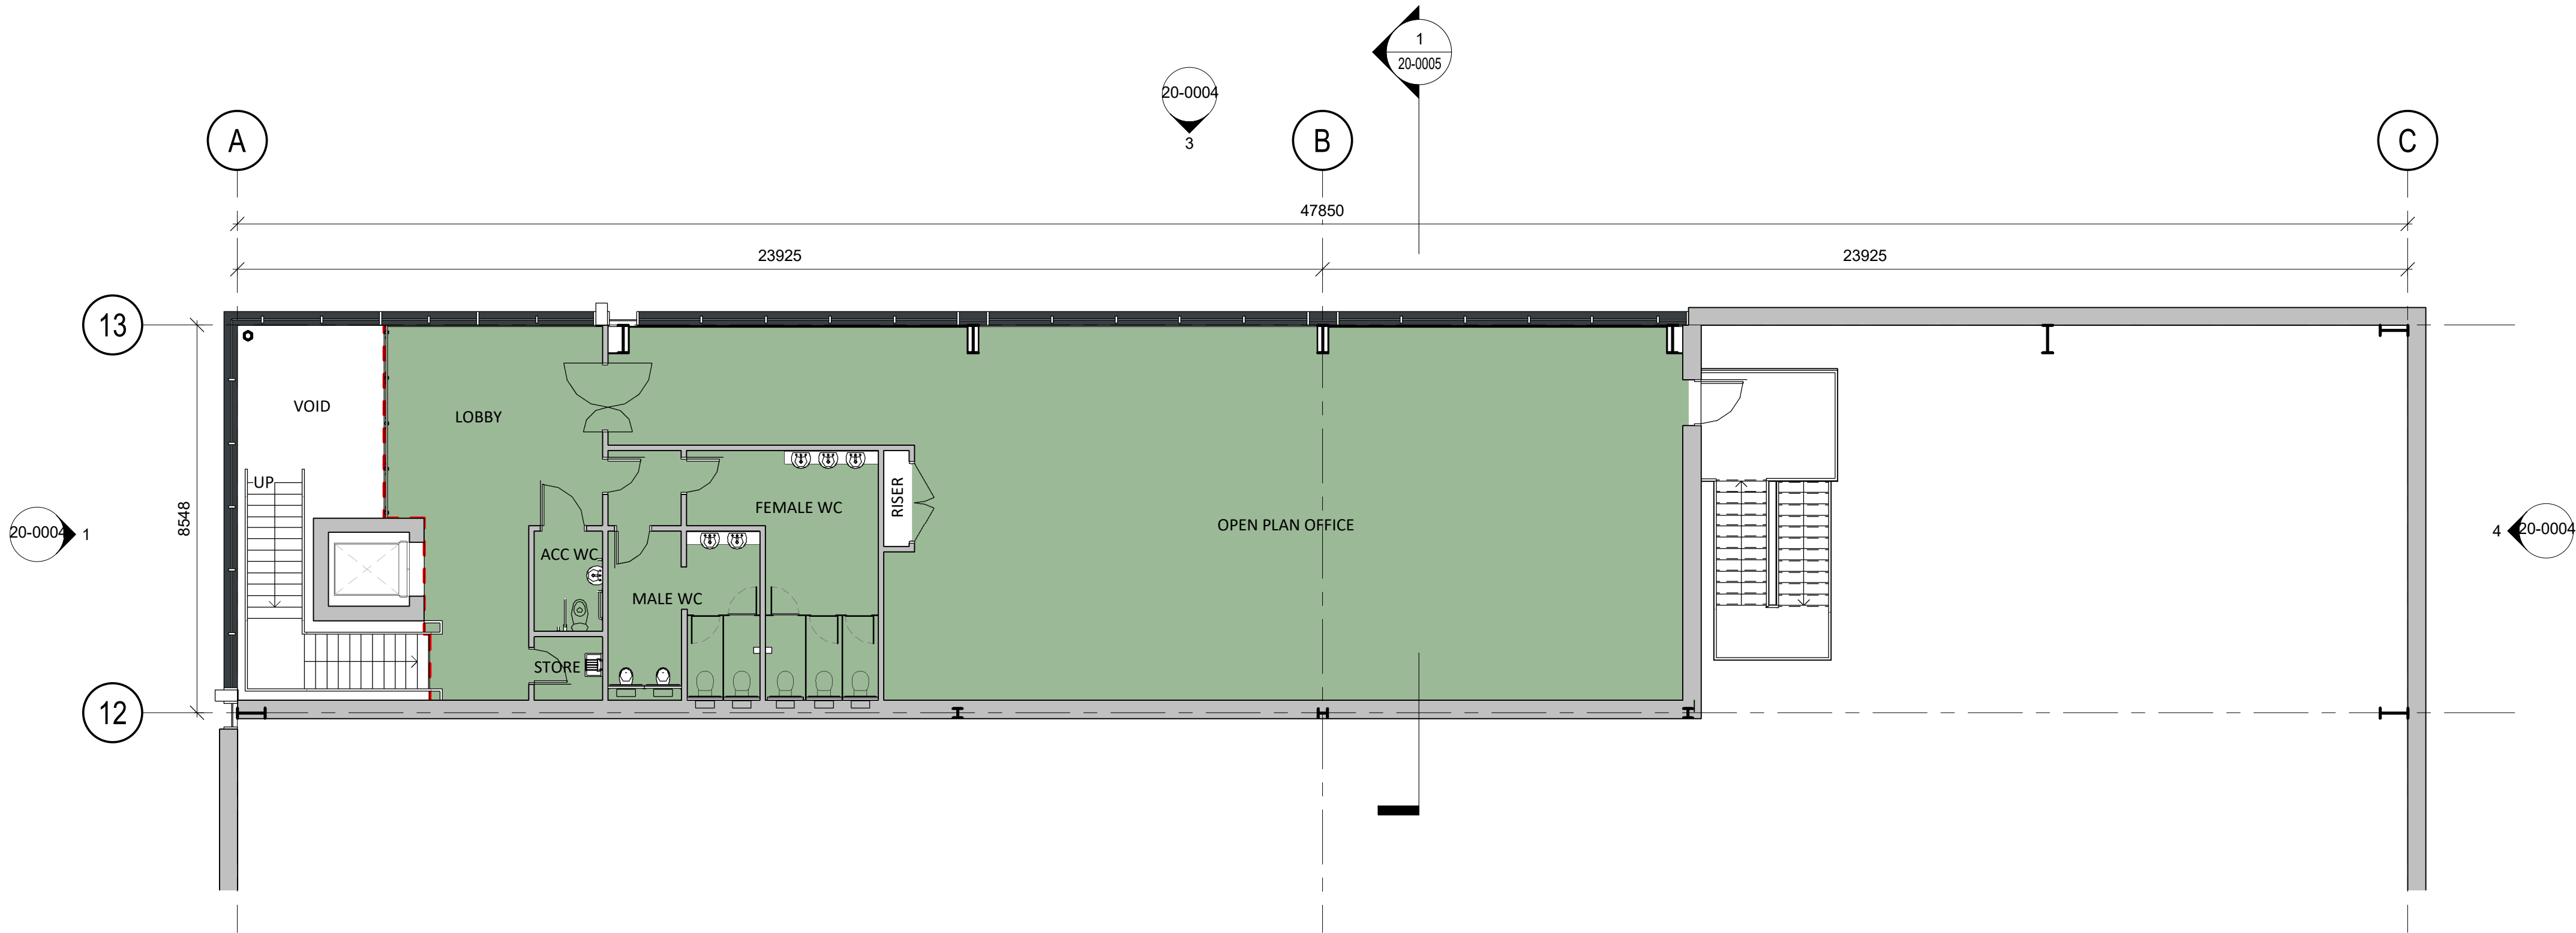

First Floor Office GA Plan

1 : 100

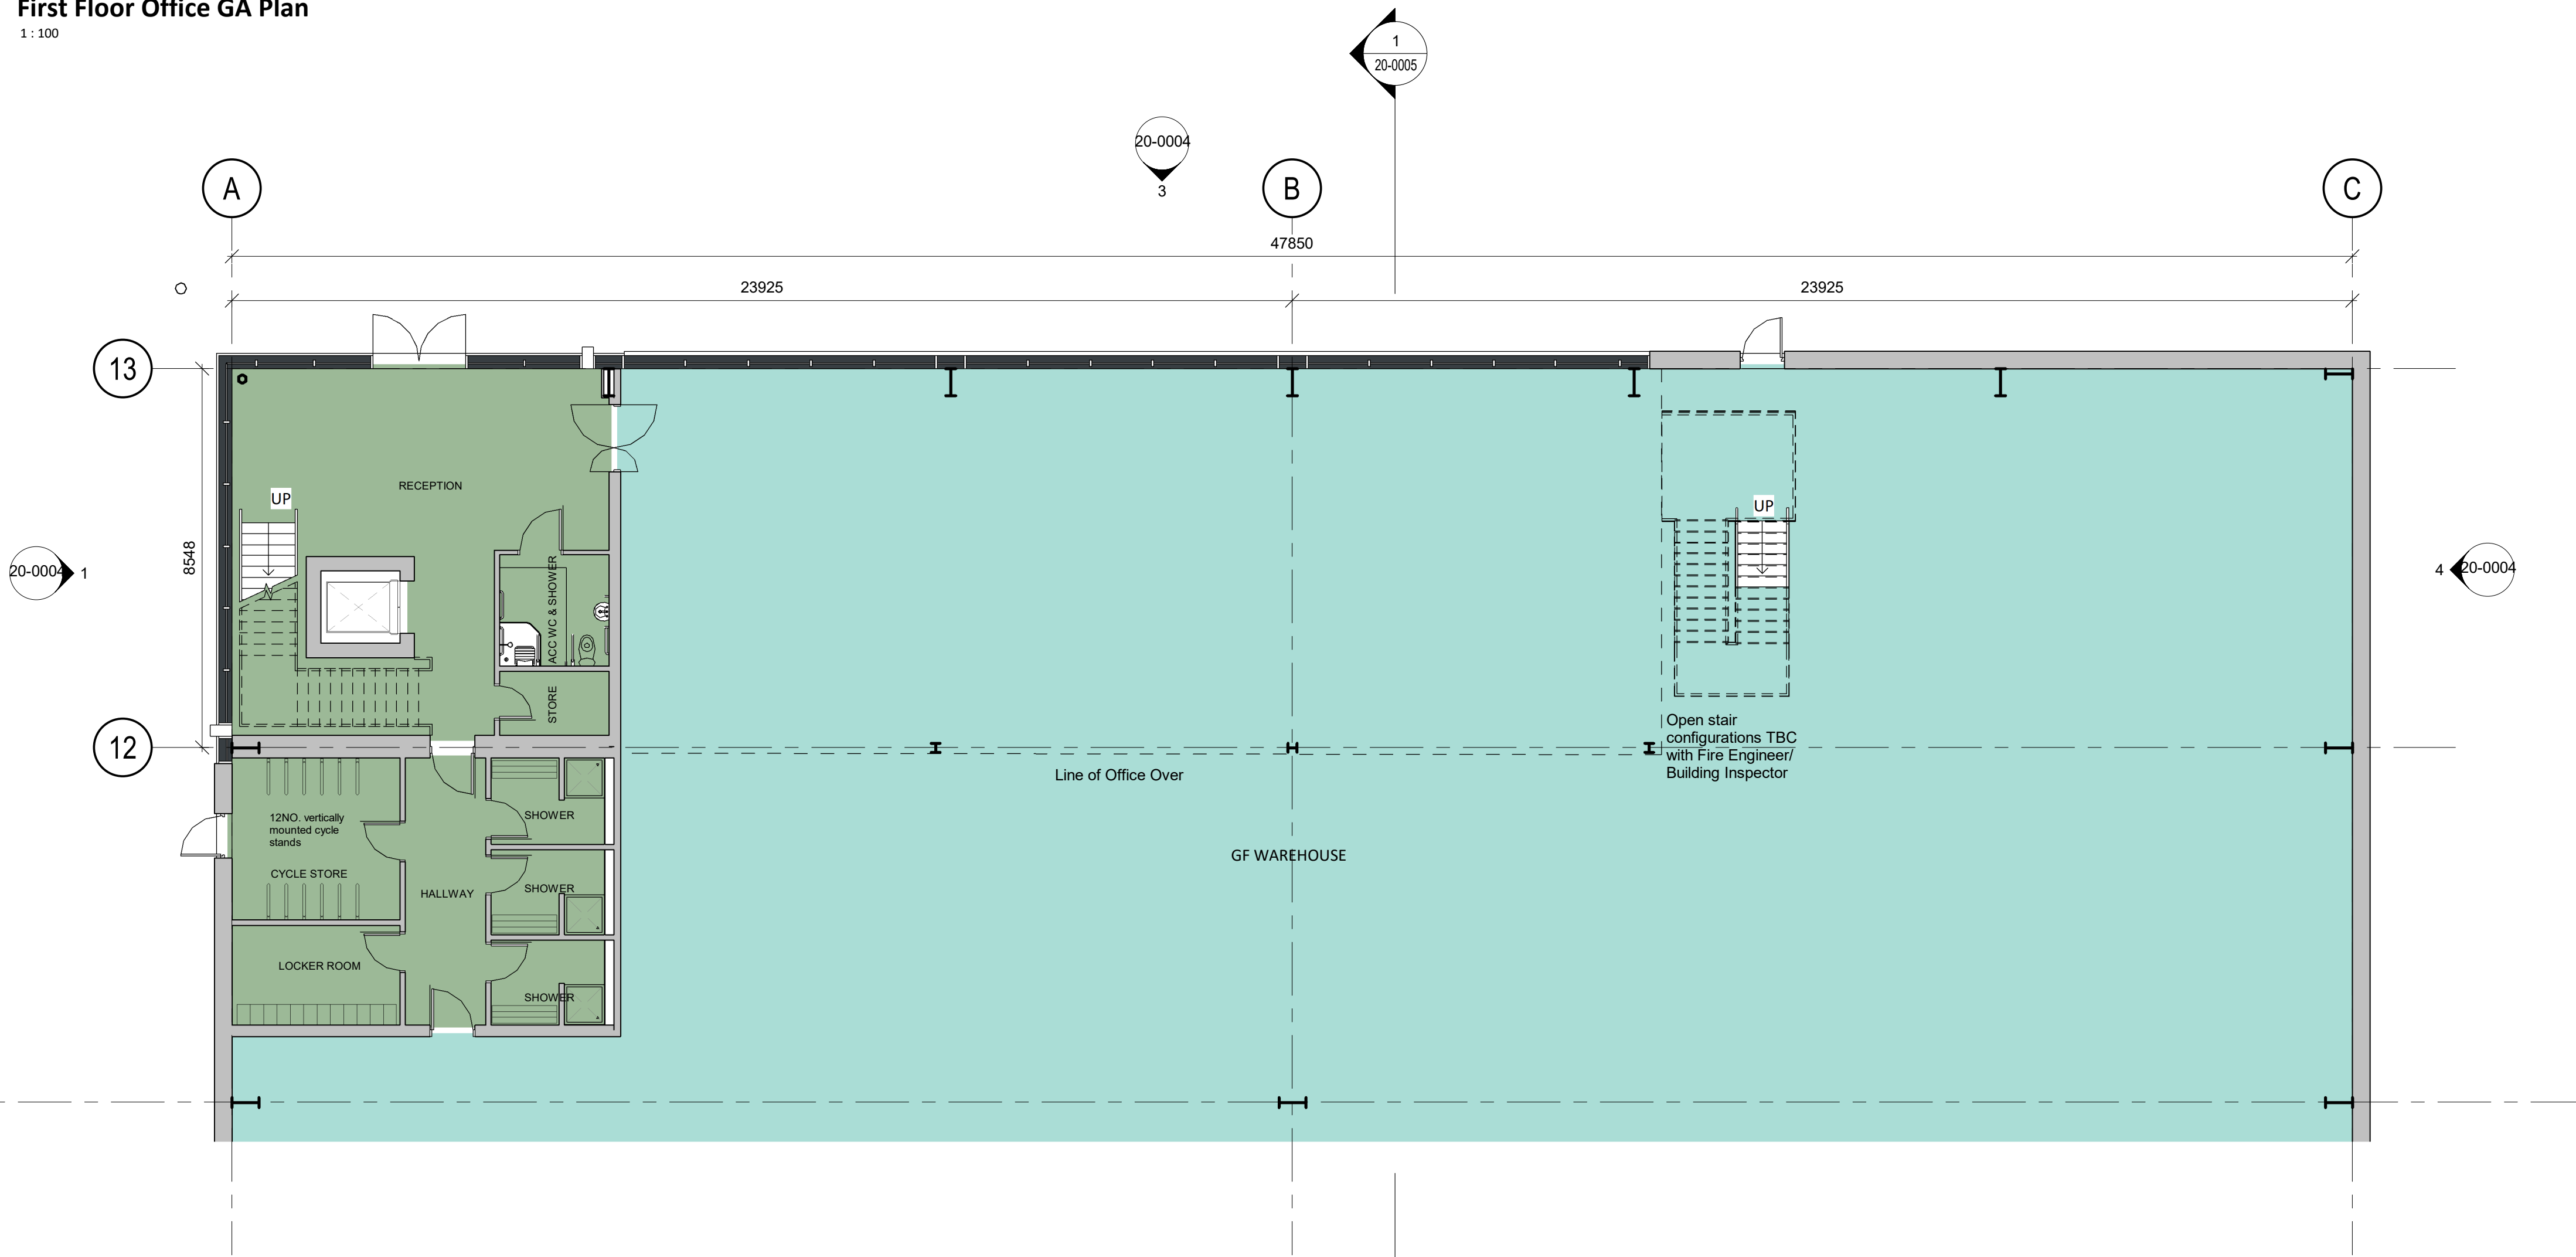

Ground Floor Office GA Plan

1 : 100

P3	Cyclist Provision Updated in Accordance to BREEAM	19.05.22	JAB	AT
P2	Cyclist Provisions Added	29.04.22	JAB	AT
P1	First Issue	23.03.22	JAB	AT
Rev.	Description	Date	ISS	APP

Scale
Status
Drawn By
Checked By
Date
Client:

1 : 100 @ A1
S2 Information
JAB
AT
23.03.2022

Caddick Developments

Project:
Knowsley Lane

Sheet Name:
Unit 3 - Proposed Office GA Plans

Project No. Orig. Zone Level Type Role Cls Dwg No. Rev
19011-FRA-V3-ZZ-DR-A-20-0002 P3
fletcher|rae
Architects | Master Planners | Designers
Hill Quays, 5 Jordan Street, Manchester, M15 4PY

t +44 (0) 161 242 1140
f +44 (0) 161 242 1141
w www.fletcher-rae.com
e info@fletcher-rae.com