


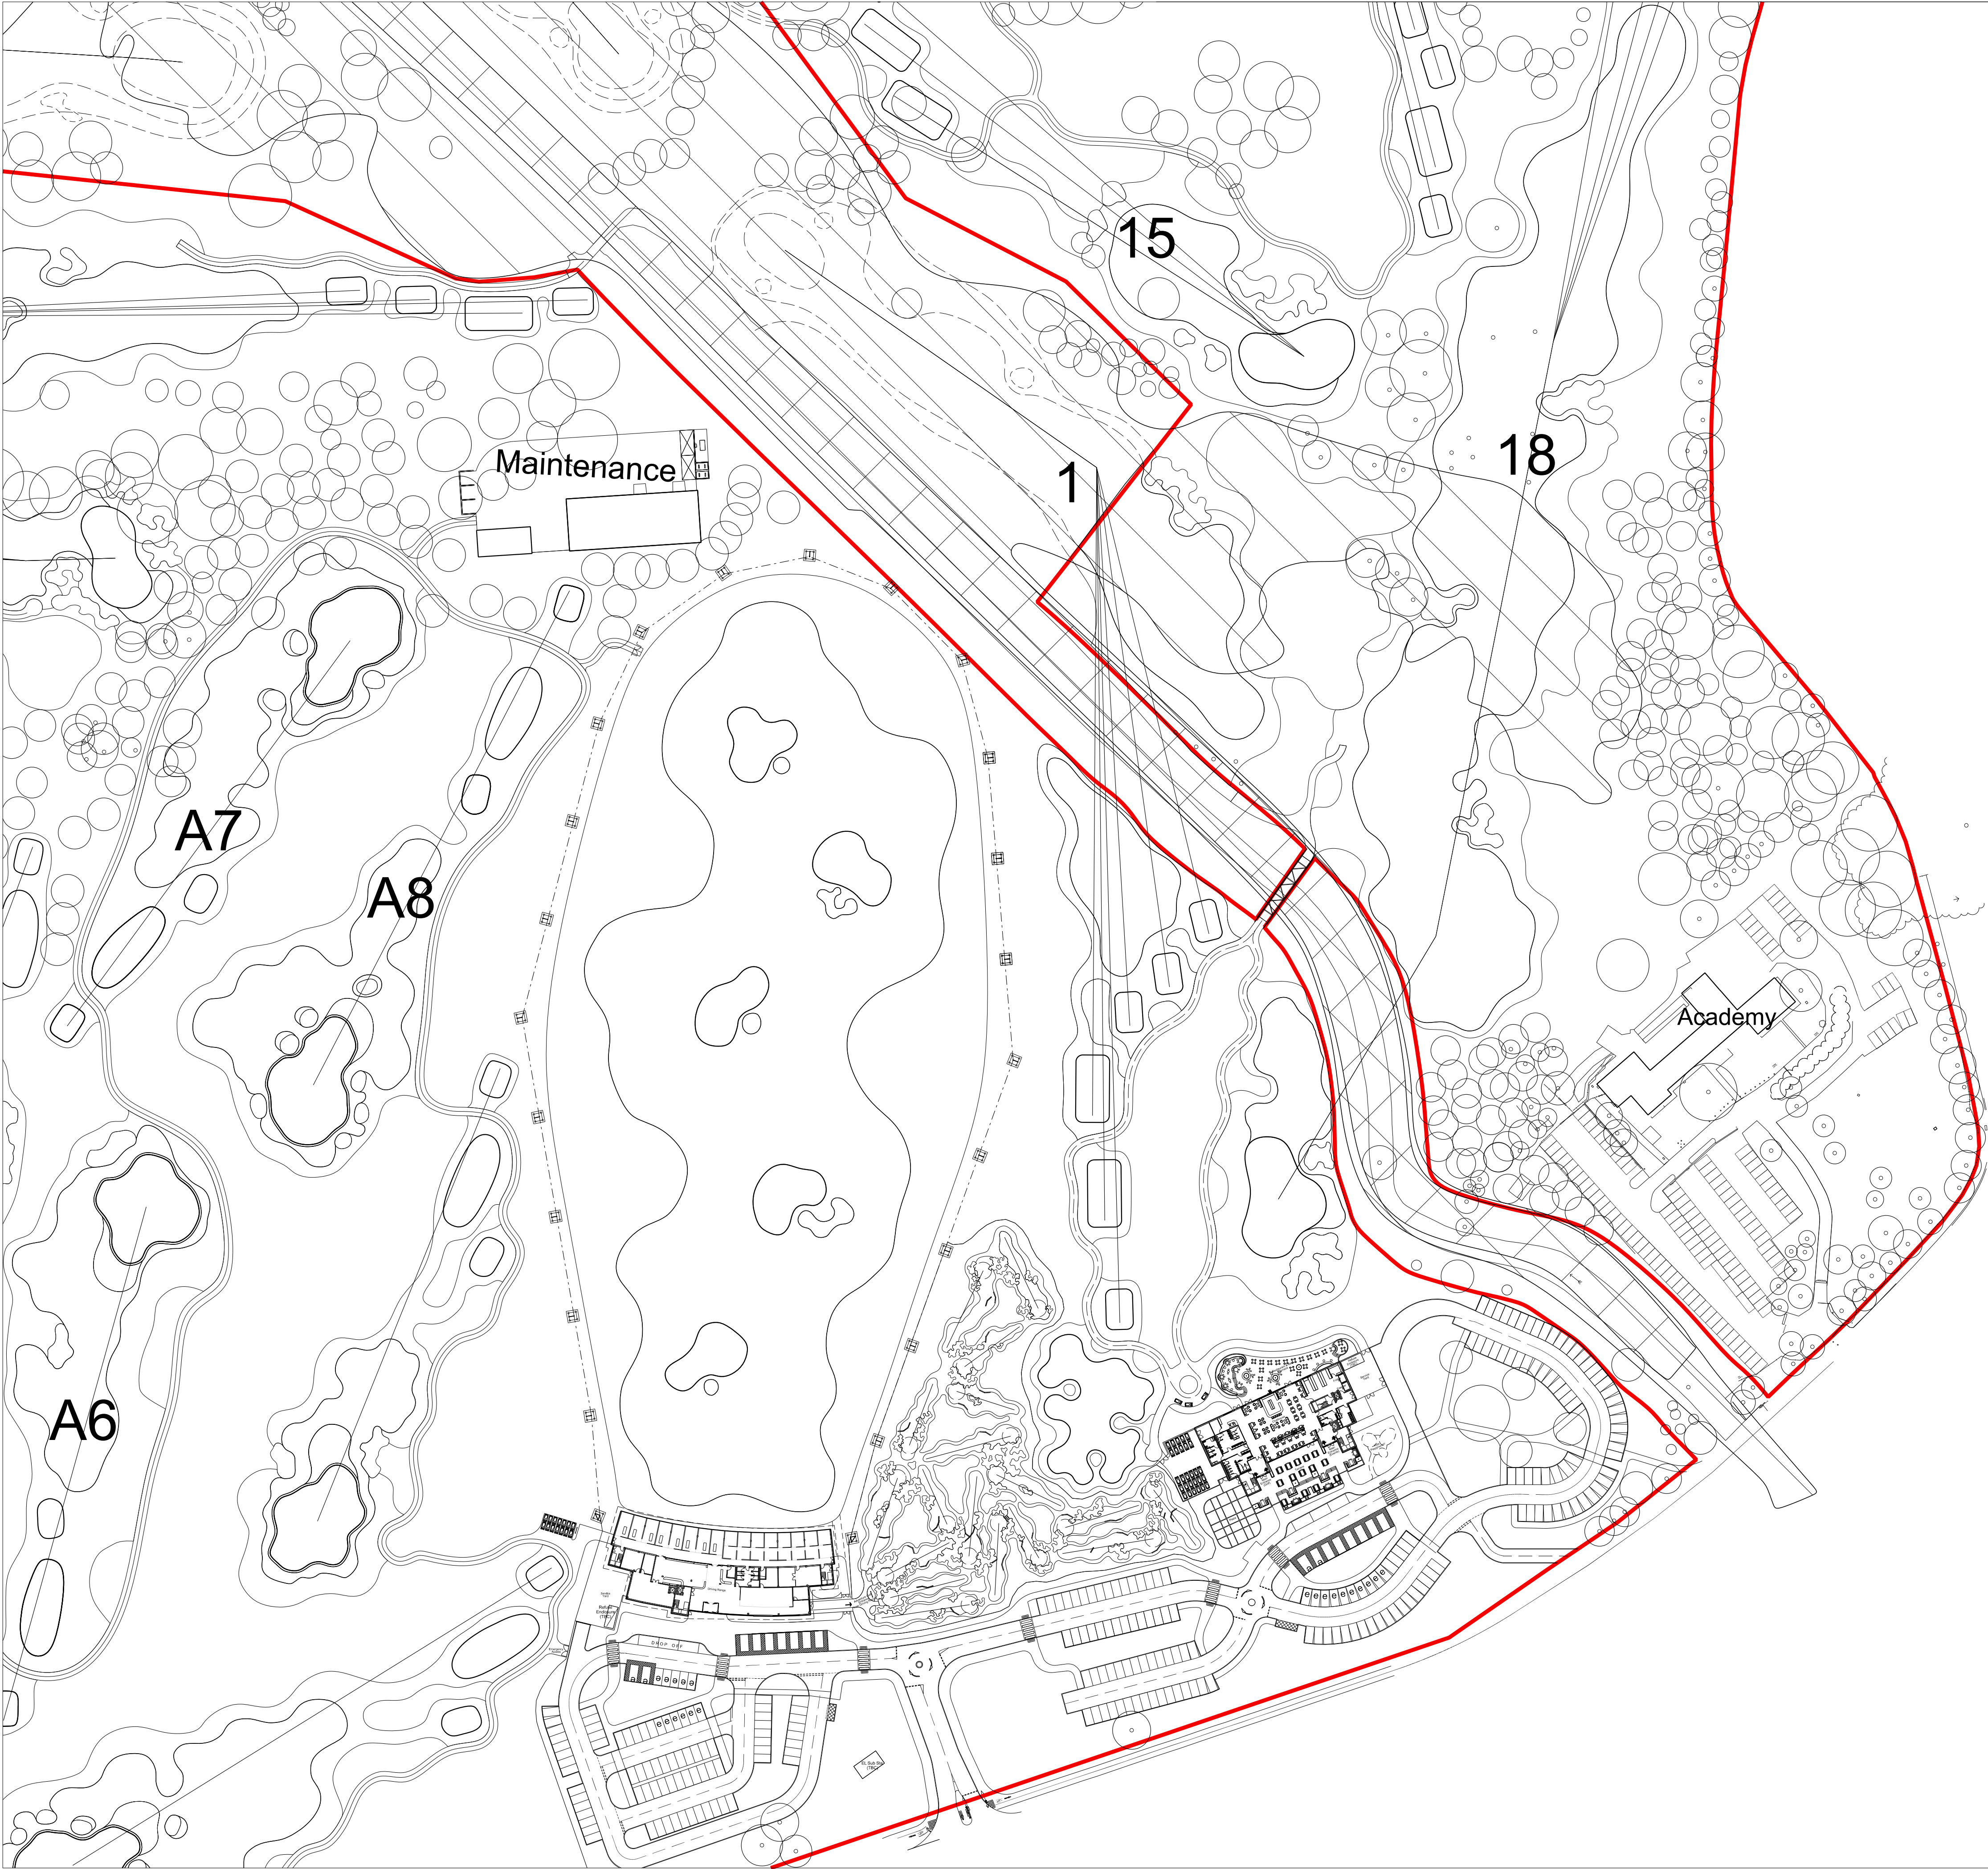

GENERAL NOTES


- 01.
- 02.
- 03.
- 04.
- 05.

REVISIONS

A	10.11.23	Boundary line brought 10m back from top of river	ATC	ATC
B	26.02.24	Minor modification to car park	SS	ATC

REV	DATE	DESCRIPTION	REV BY	CHK BY
-----	------	-------------	--------	--------

KEY PLAN

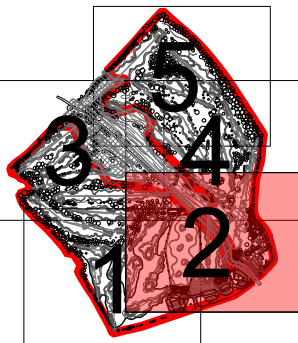

CONSULTANT



LEAD CONSULTANT

CLIENT

ISSUED FOR

Planning Application
100% submittal

PROJECT

Kirkby Valley Golf Club

DRAWING TITLE

102 Masterplan 2 of 5

Drawn	PA	Checked	JH	Approved	ATC
Date	13.02.23	Sheet Size	A1	Scale	1:1000
Drawing No. G935 102 MASTERPLAN 2 OF 5					Rev. B

This drawing, the designs and details shown are the copyright of International Design Group and shall not be copied or reproduced in any form without their written consent.

© INTERNATIONAL DESIGN GROUP